




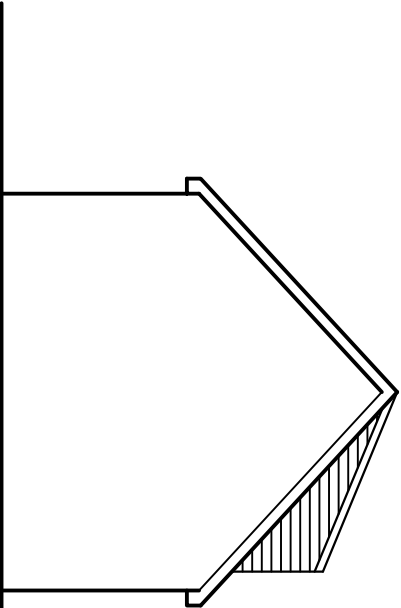


WEST ELEVATION

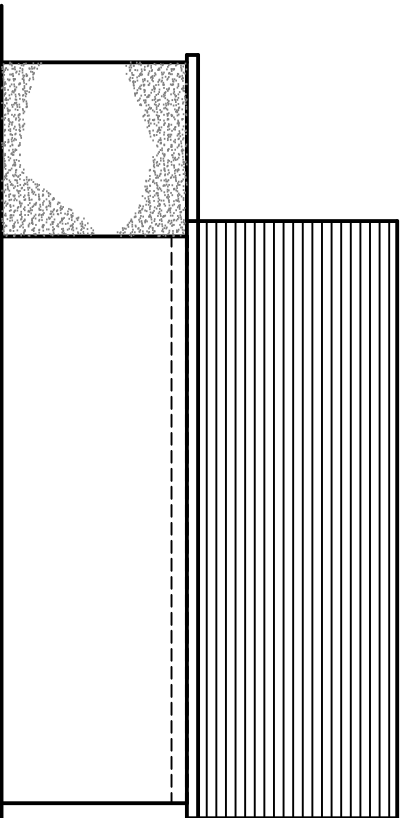


NORTH ELEVATION

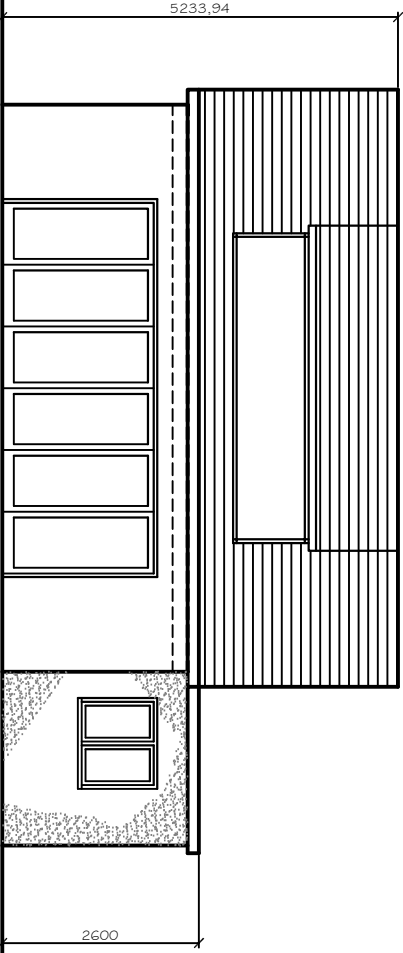


SOUTH ELEVATION

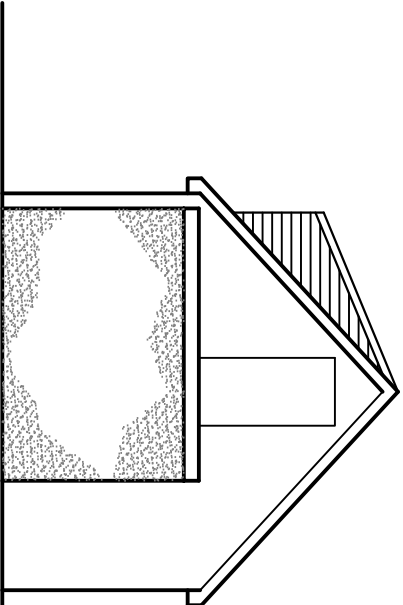


EAST ELEVATION

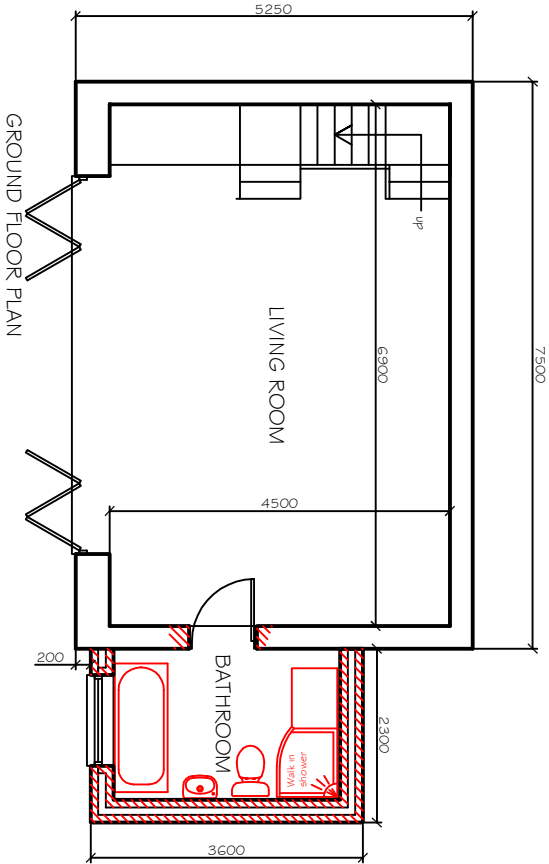

GROUND FLOOR PLAN

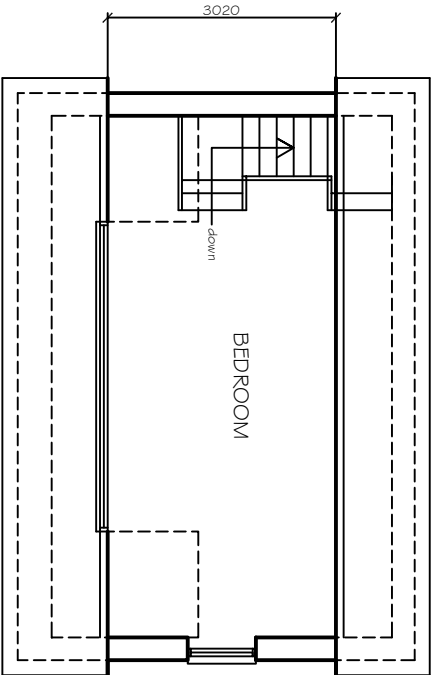

FIRST FLOOR PLAN

 

Revision	Date	Description
This drawing is the property of CJ Projects and the drawing is issued on the condition that it is not copied, reproduced, retained or disclosed to any unauthorised person, either wholly or in part, without the consent in writing of CJ Projects.		
All dimensions are to be verified on site.		
Project Proposed Conversion of Domestic Garage, Into Ancillary Living Accommodation Hawthorn House, NP26 3BA		
Title PROPOSED PLAN AND ELEVATIONS		
Client Mr R Saltmarsh		
Scale 1:100@A3	Date JUNE 25	Drawing No. 2542/04
CJ PROJECTS Architectural & Planning Services Oaklands, Devauden, Chepstow, Monmouthshire. NP16 6PF 07779011828 chns.j@cjprojects.co.uk		