


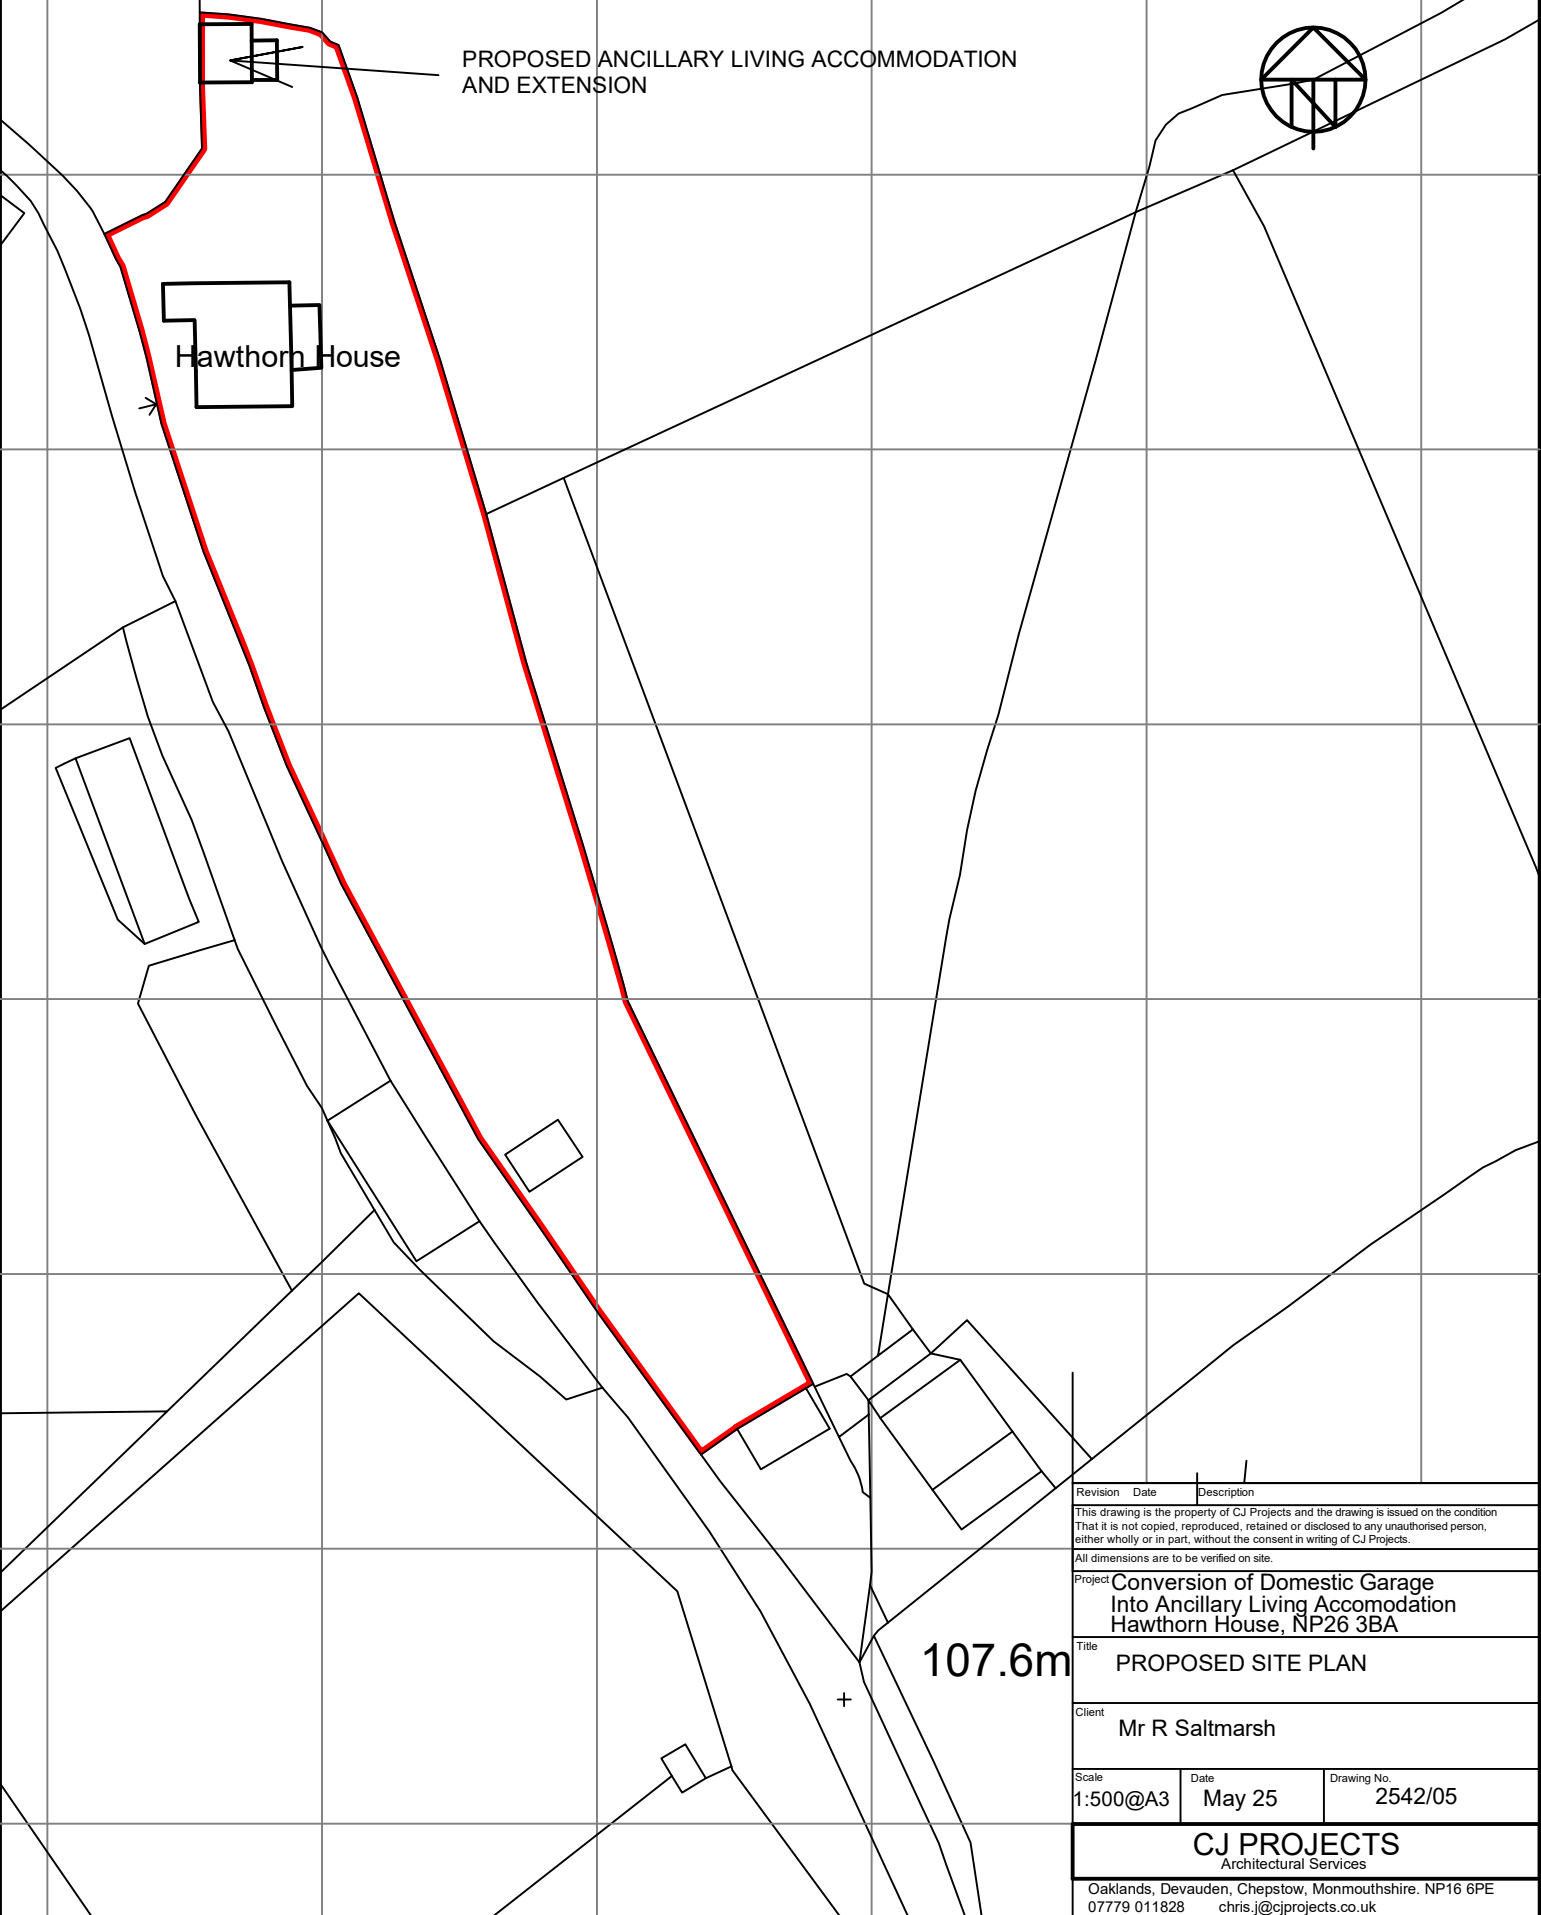

Revision	Date	Description
This drawing is the property of CJ Projects and the drawing is issued on the condition That it is not copied, reproduced, retained or disclosed to any unauthorised person, either wholly or in part, without the consent in writing of CJ Projects.		
All dimensions are to be verified on site.		
Project	Conversion of Domestic Garage Into Ancillary Living Accomodation Hawthorn House, NP26 3BA	
Title	PROPOSED SITE PLAN	
Client	Mr R Saltmarsh	
Scale	1:500@A3	Date May 25
		Drawing No. 2542/05
CJ PROJECTS Architectural Services		
Oaklands, Devauden, Chepstow, Monmouthshire. NP16 6PE 07779 011828 chris.j@cjprojects.co.uk		