




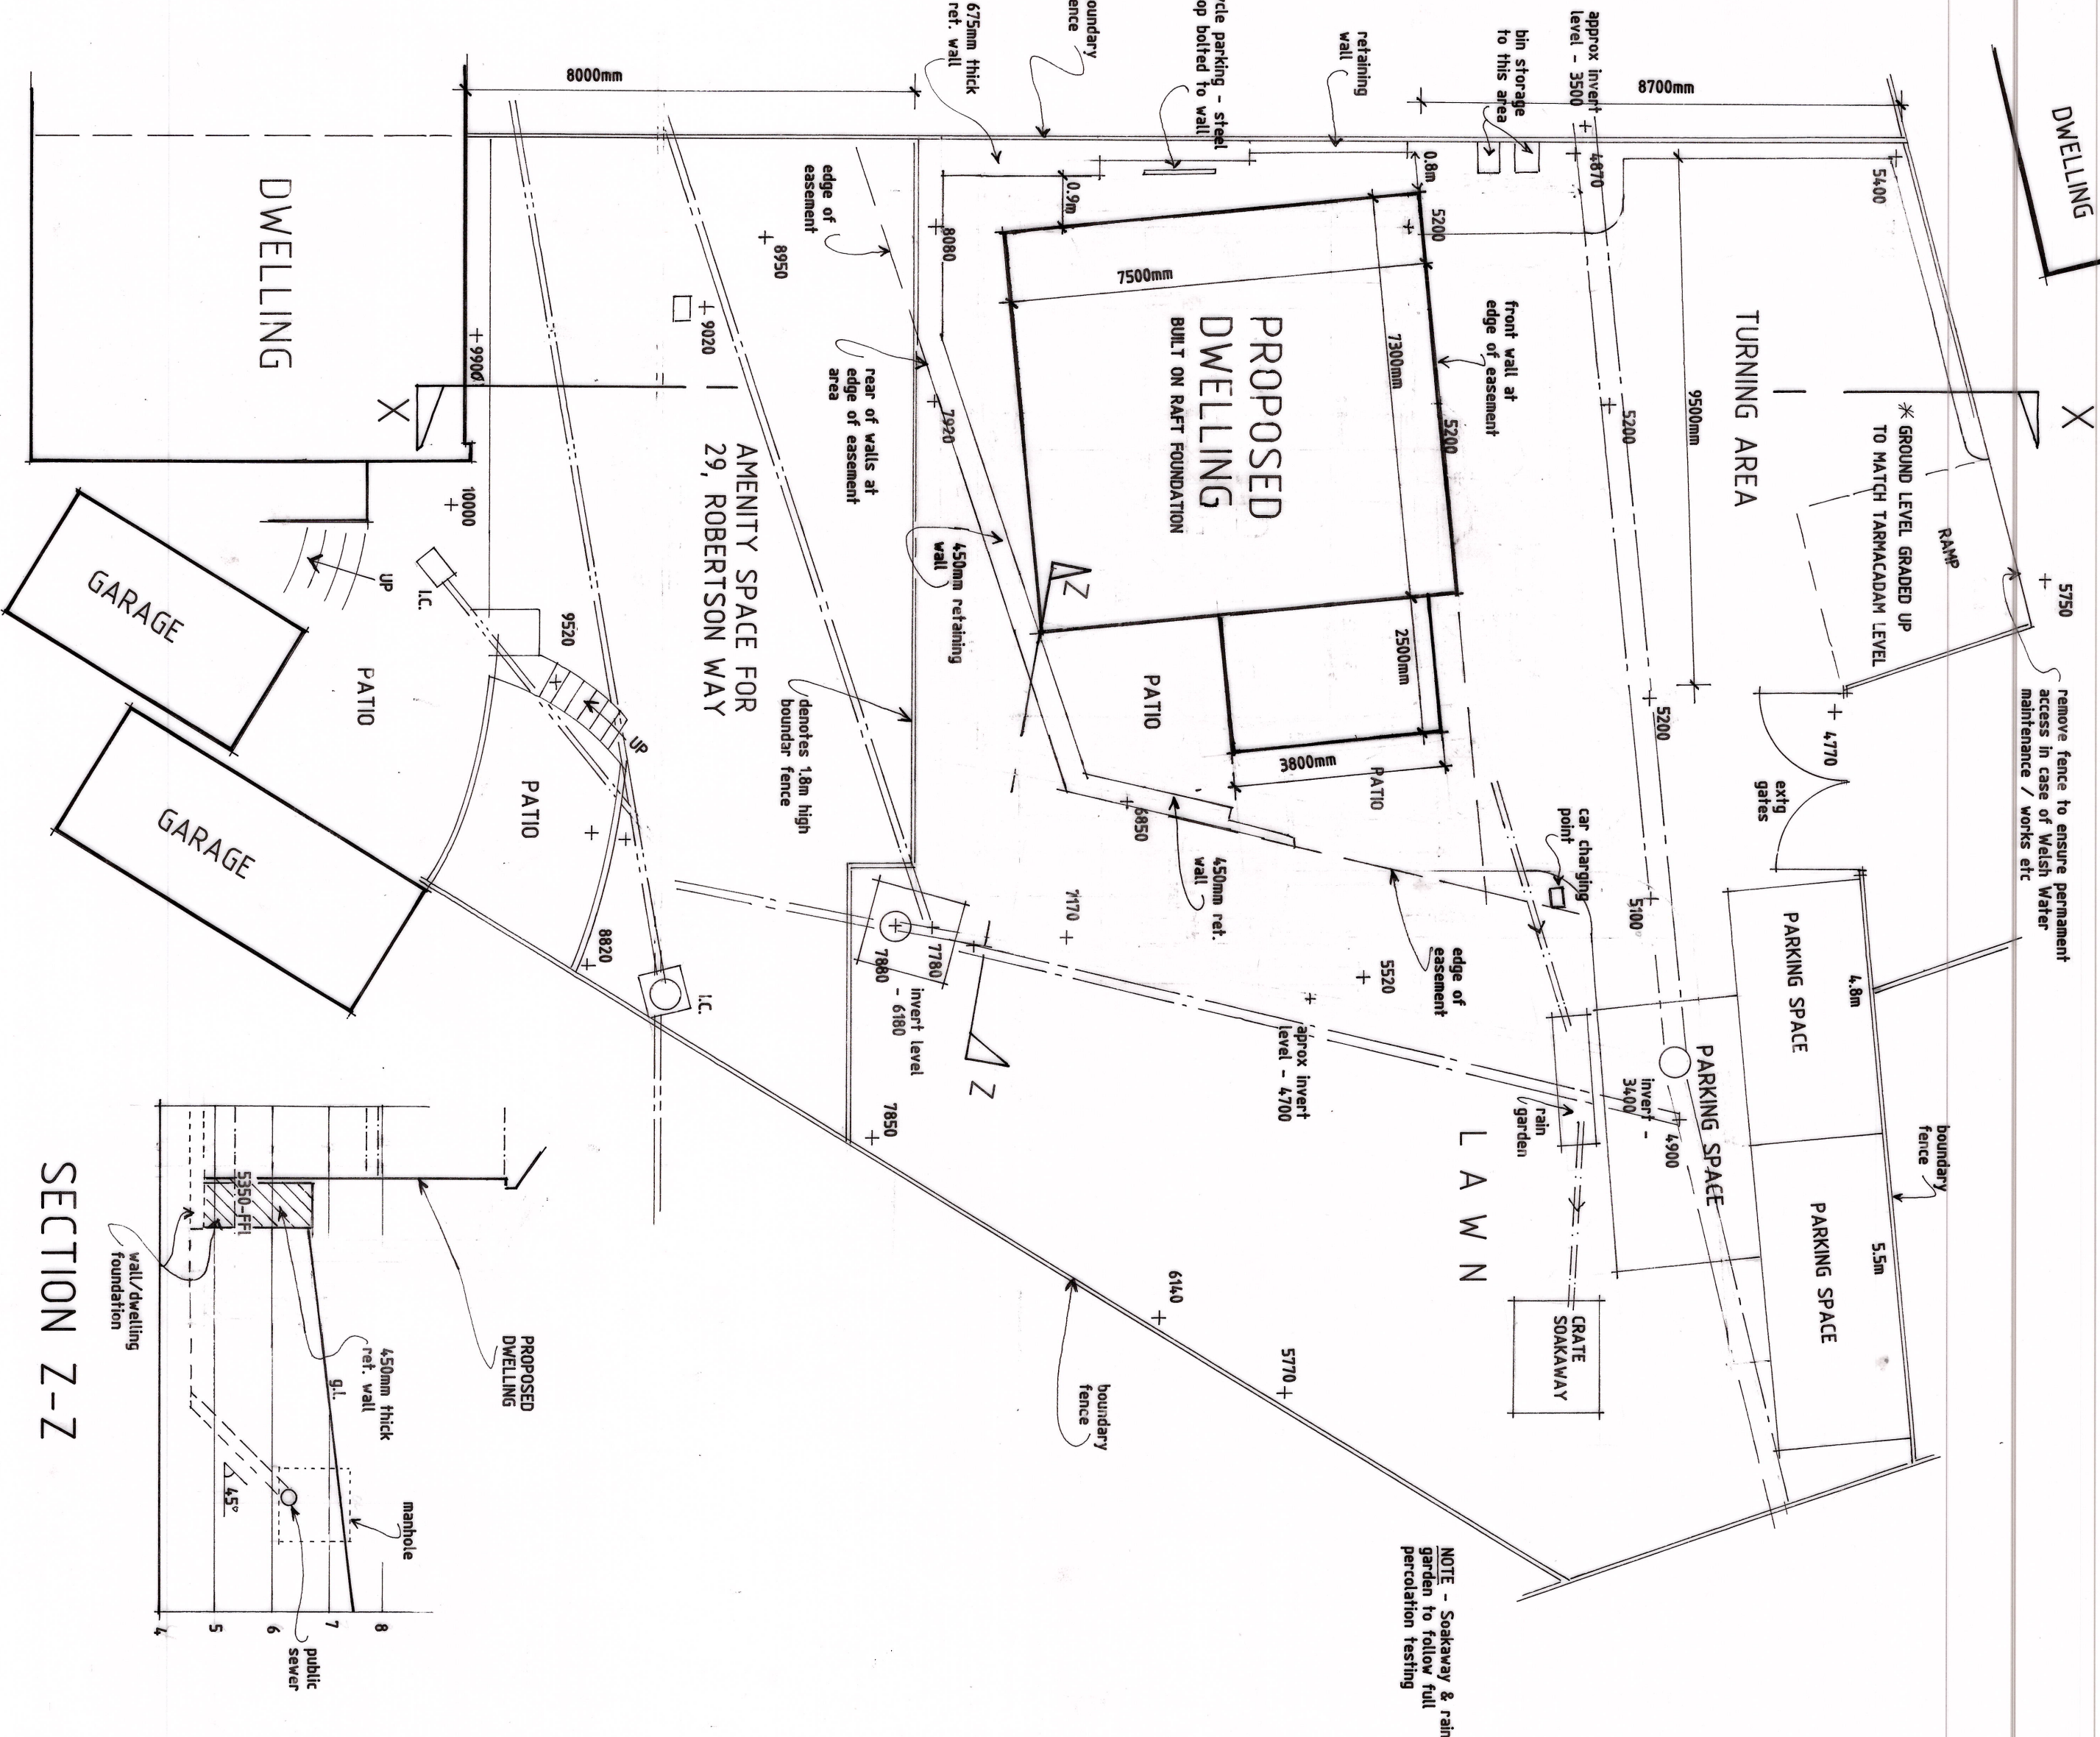


SECTION Z-Z

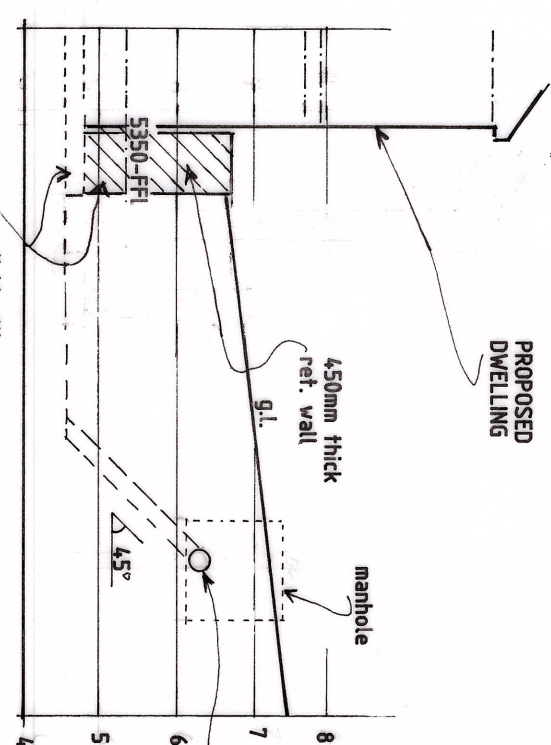


PROPOSED SITE PLAN

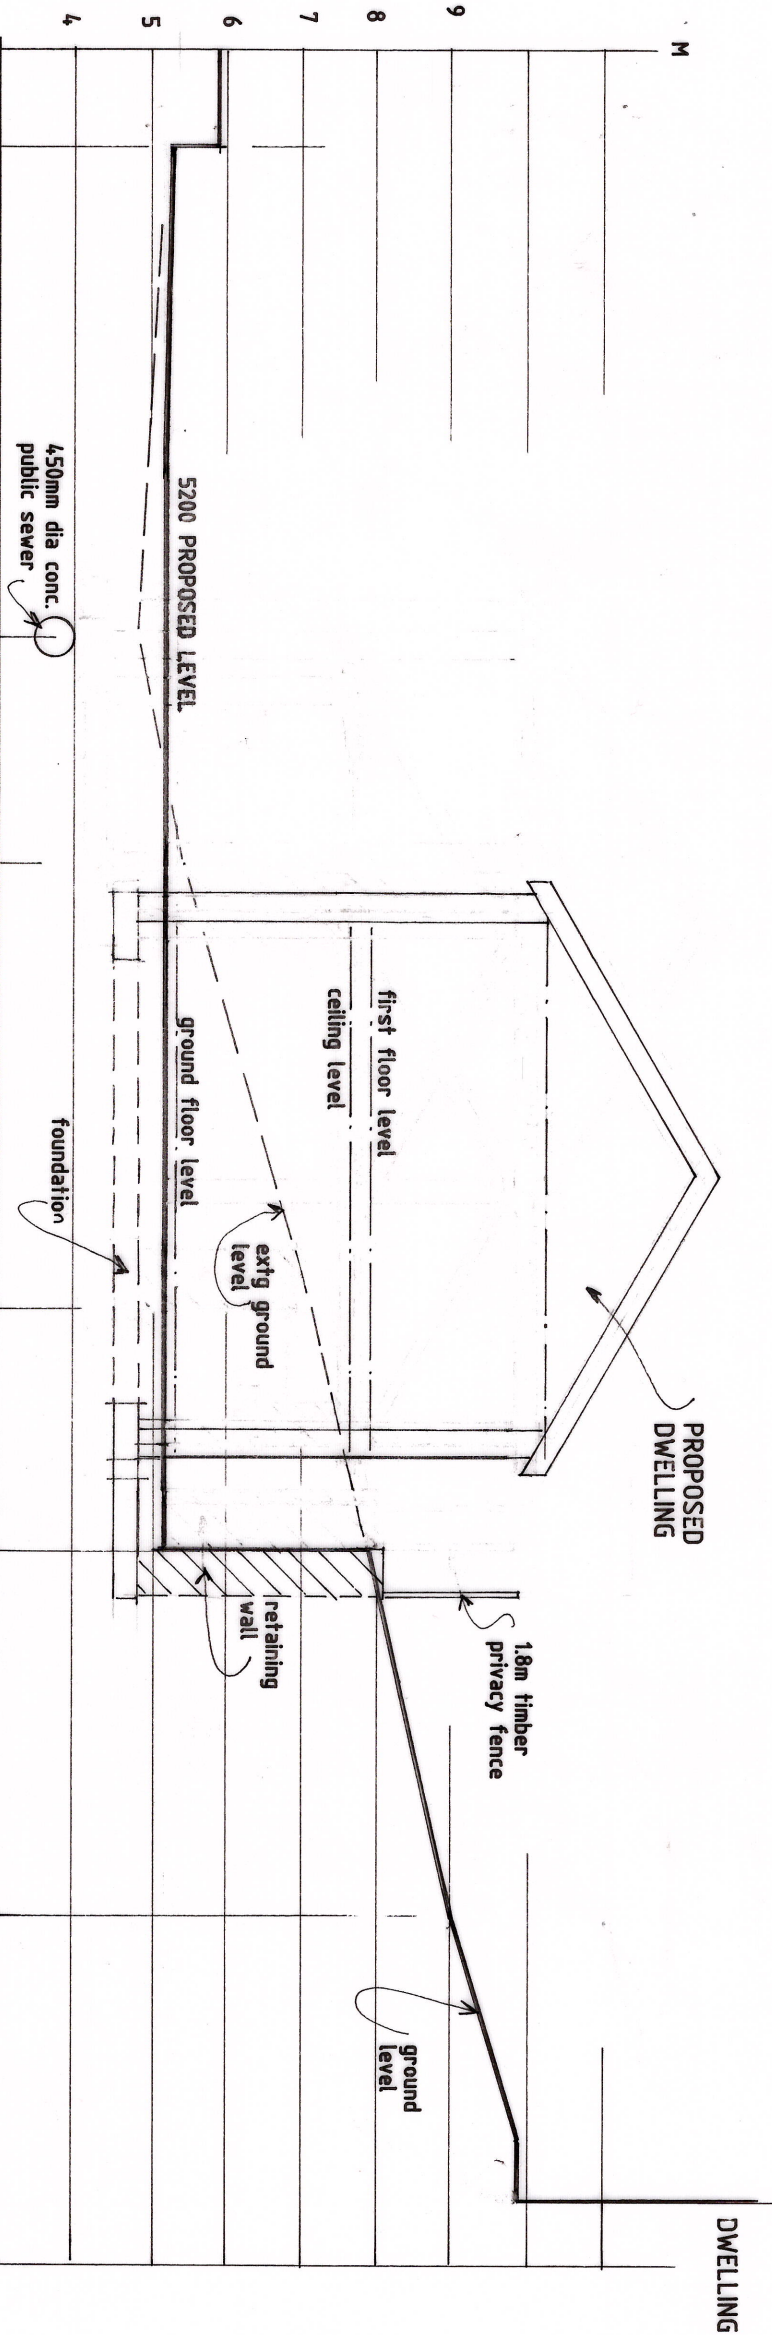


PROPOSED SECTION X-X

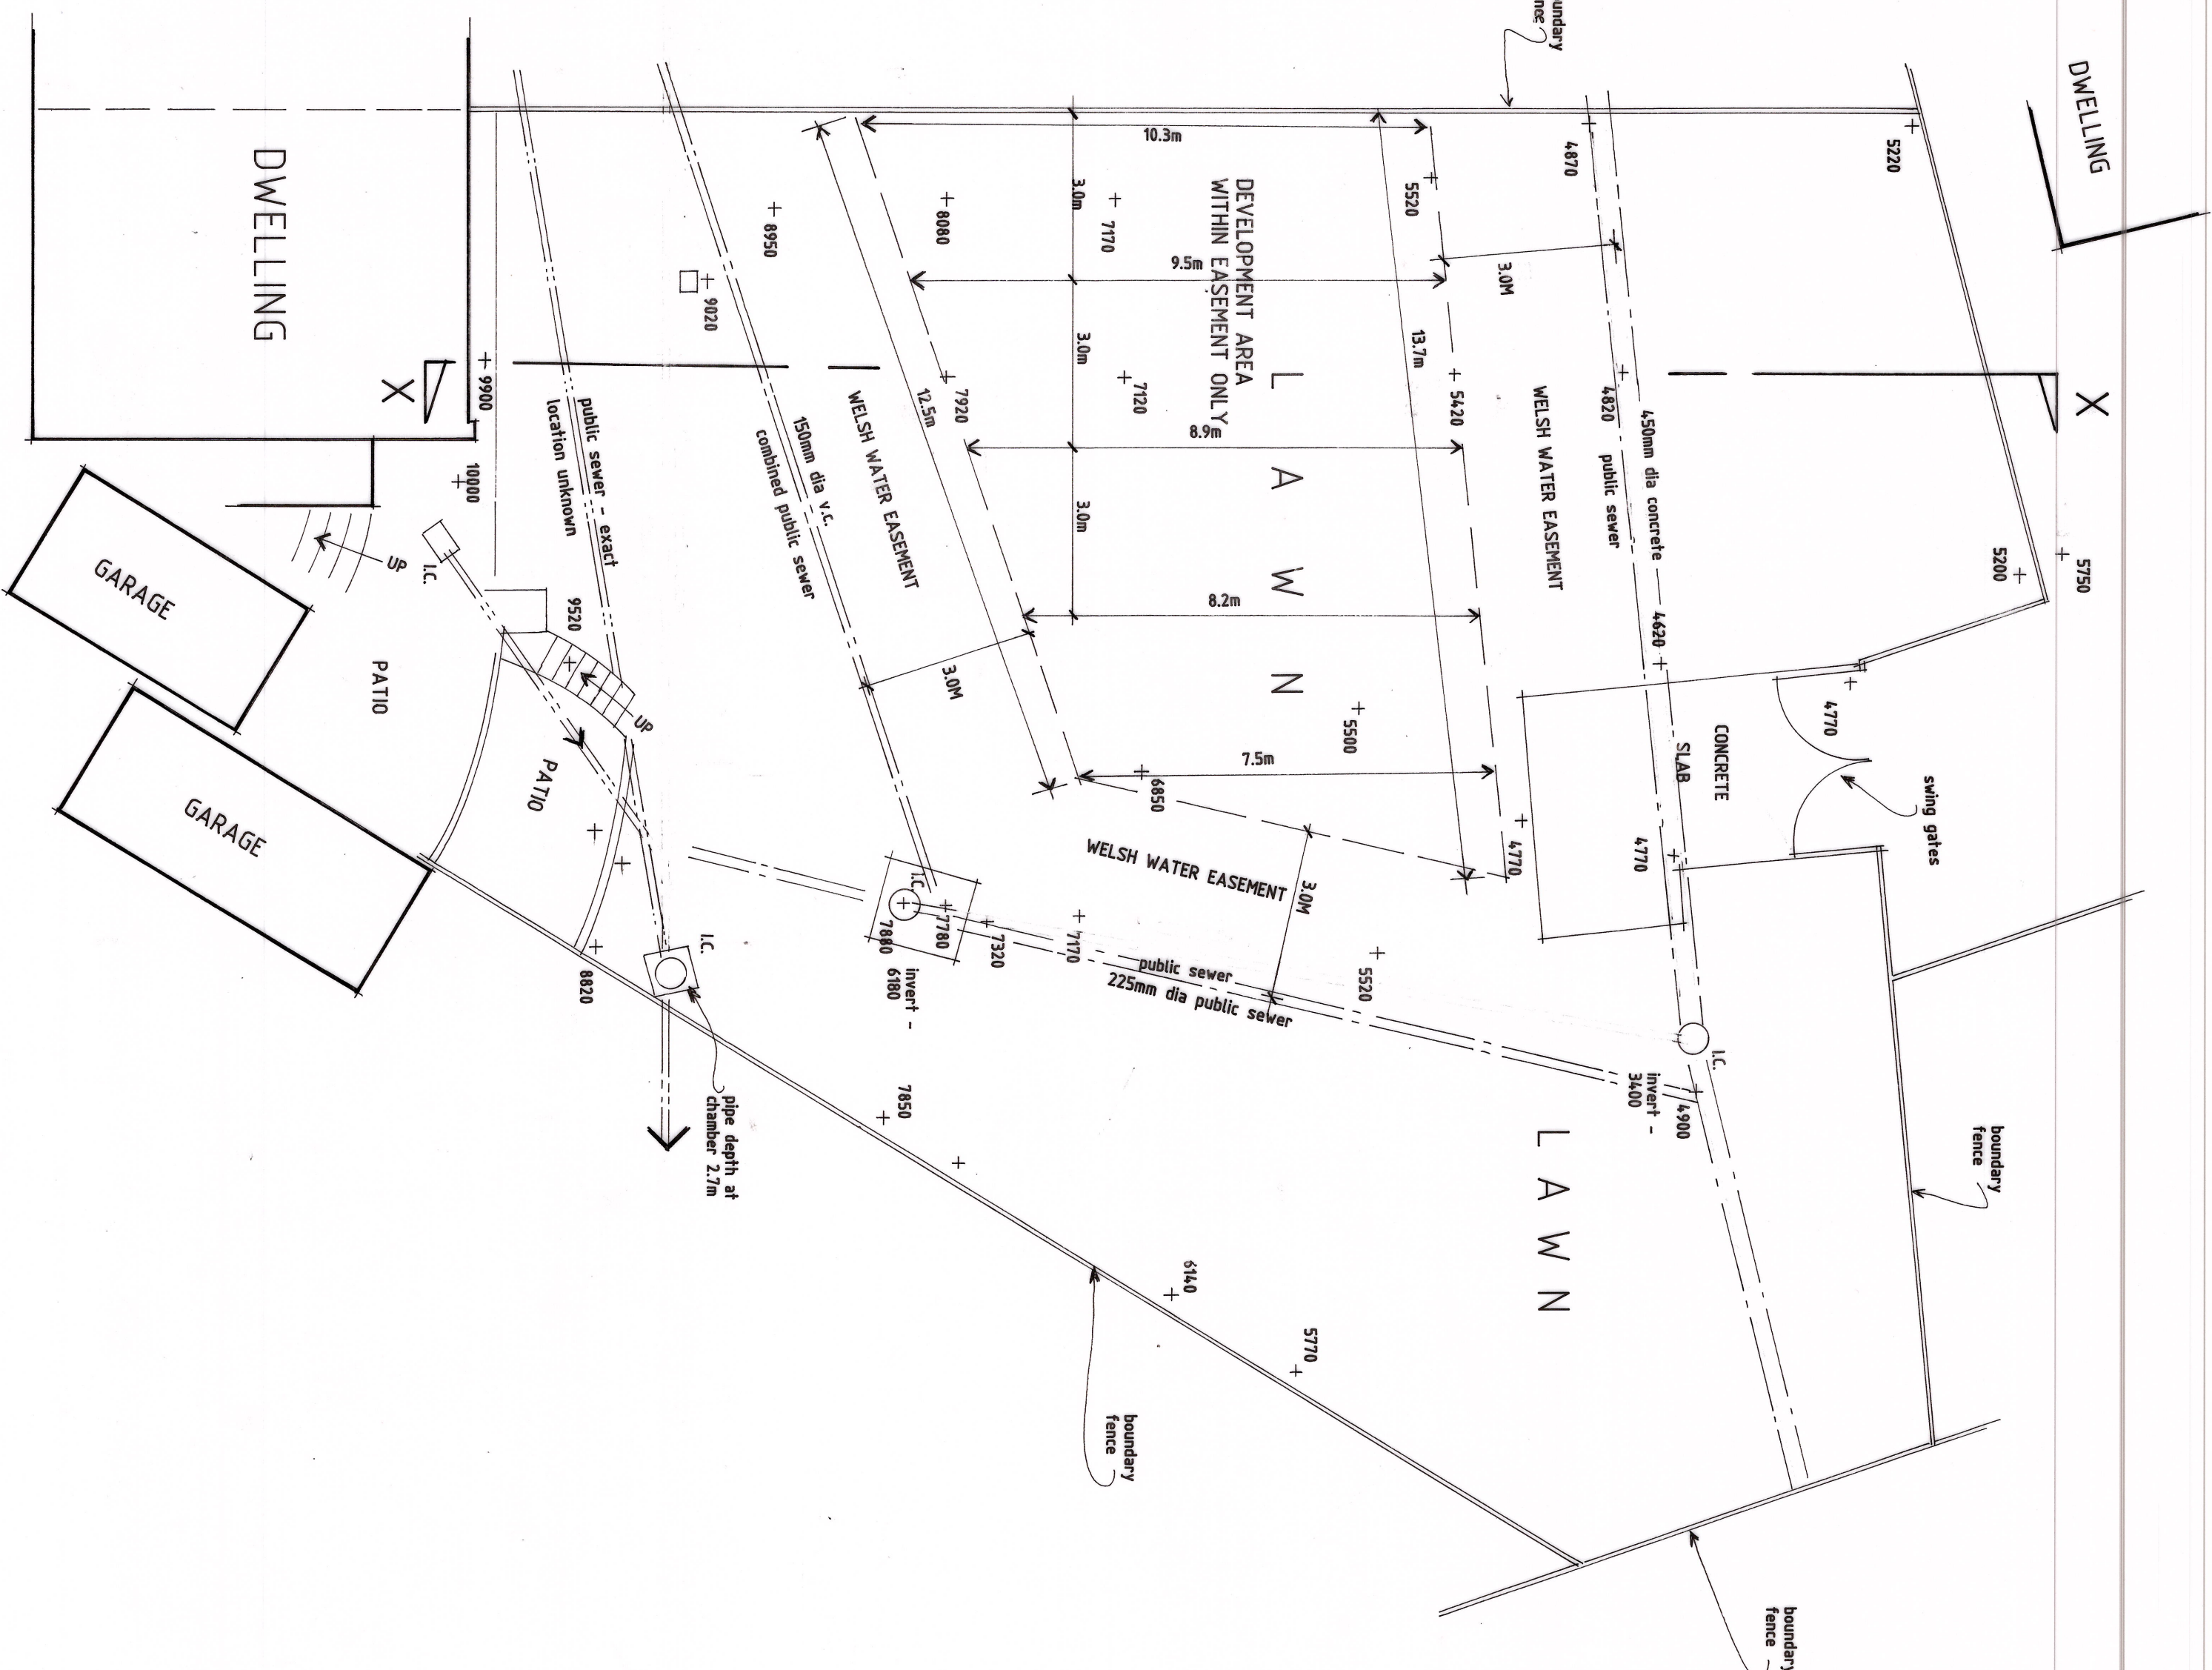

EXISTING SITE PLAN

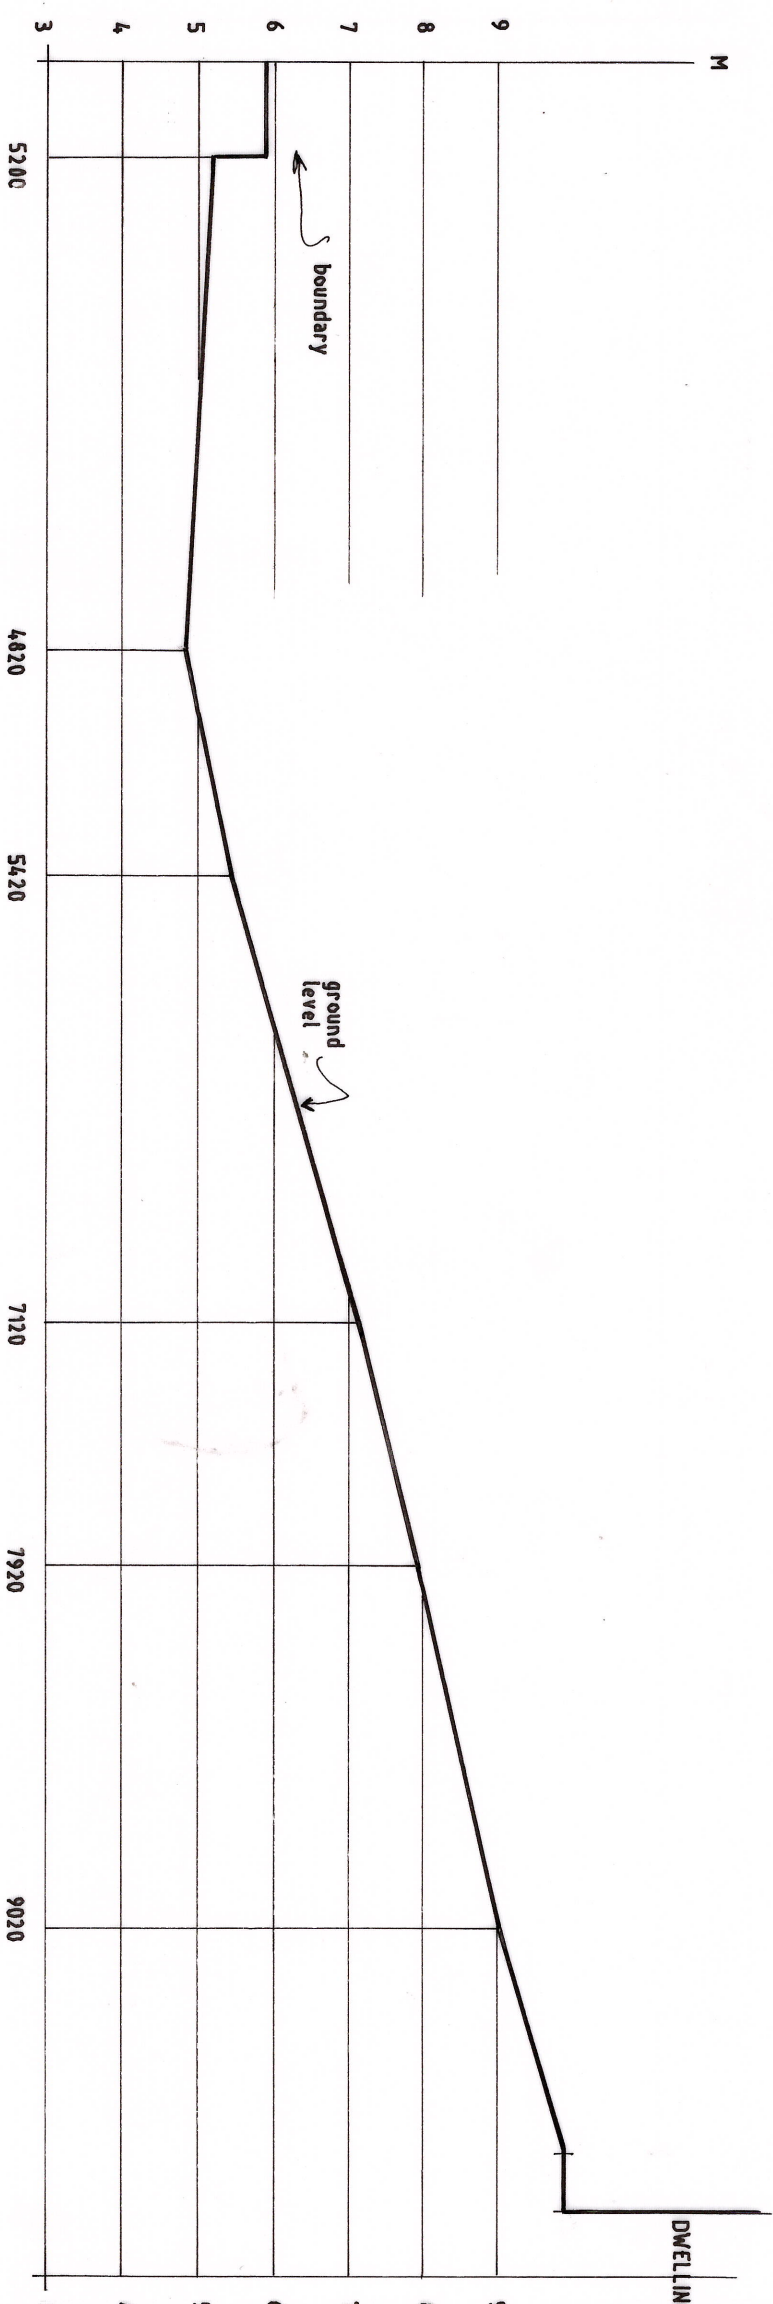

EXISTING SECTION X-X

 

Revisions

Ref	Date	Description
A	01/25	SECTIONS AMENDED.
B	03/25	DRAWING SITE PLAN, GARAGE & PATIO REDESIGNED
C	05/25	BINS, CYCLE, ELEC CAR CHARGER INDICATED

K.W. DORRINGTON KWAAT KCAE
ARCHITECTURAL ASSOCIATES
Tel:01633) 857566

PROPOSED DWELLING TO REAR OF -
29, ROBERTSON WAY, MALPAS,
NEWPORT, NP20 6QG.

EXISTING & PROPOSED PLANS & SECTIONS

date: OCTOBER 2024
scale: 1:100 AT A1
drawing number: KD1989/1