



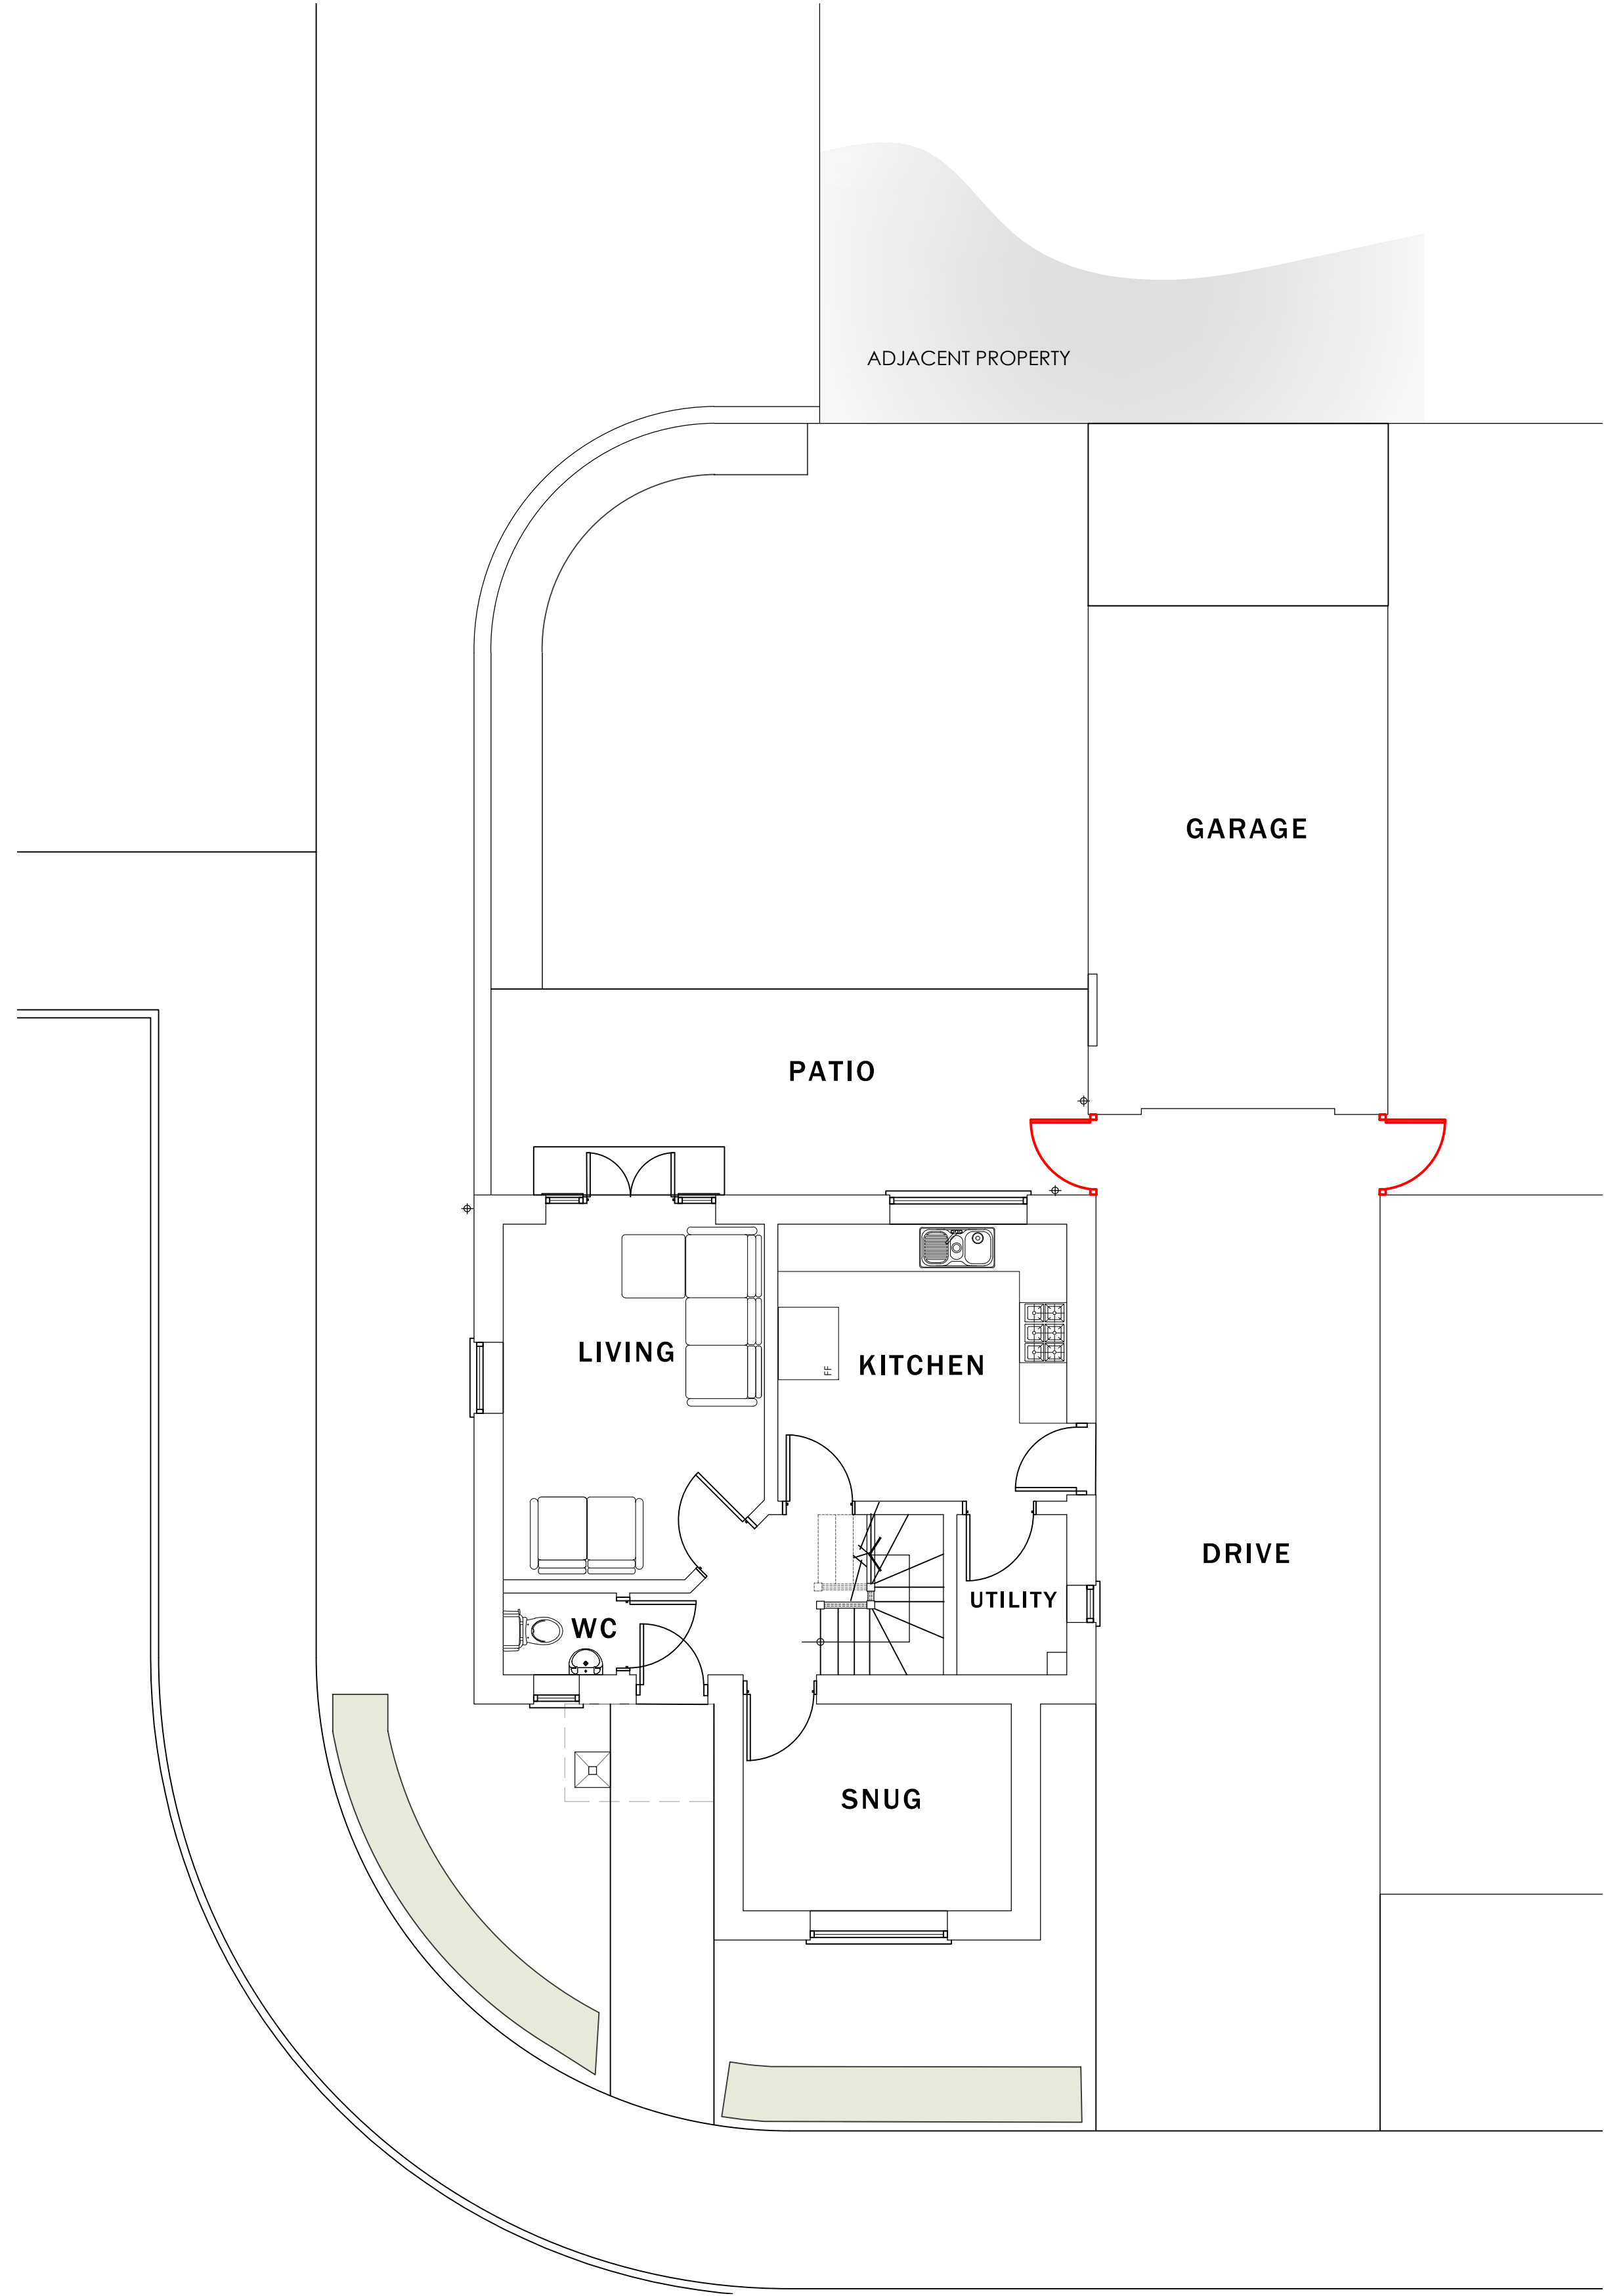


GROUND FLOOR PLAN
(Existing)



REAR ELEVATION

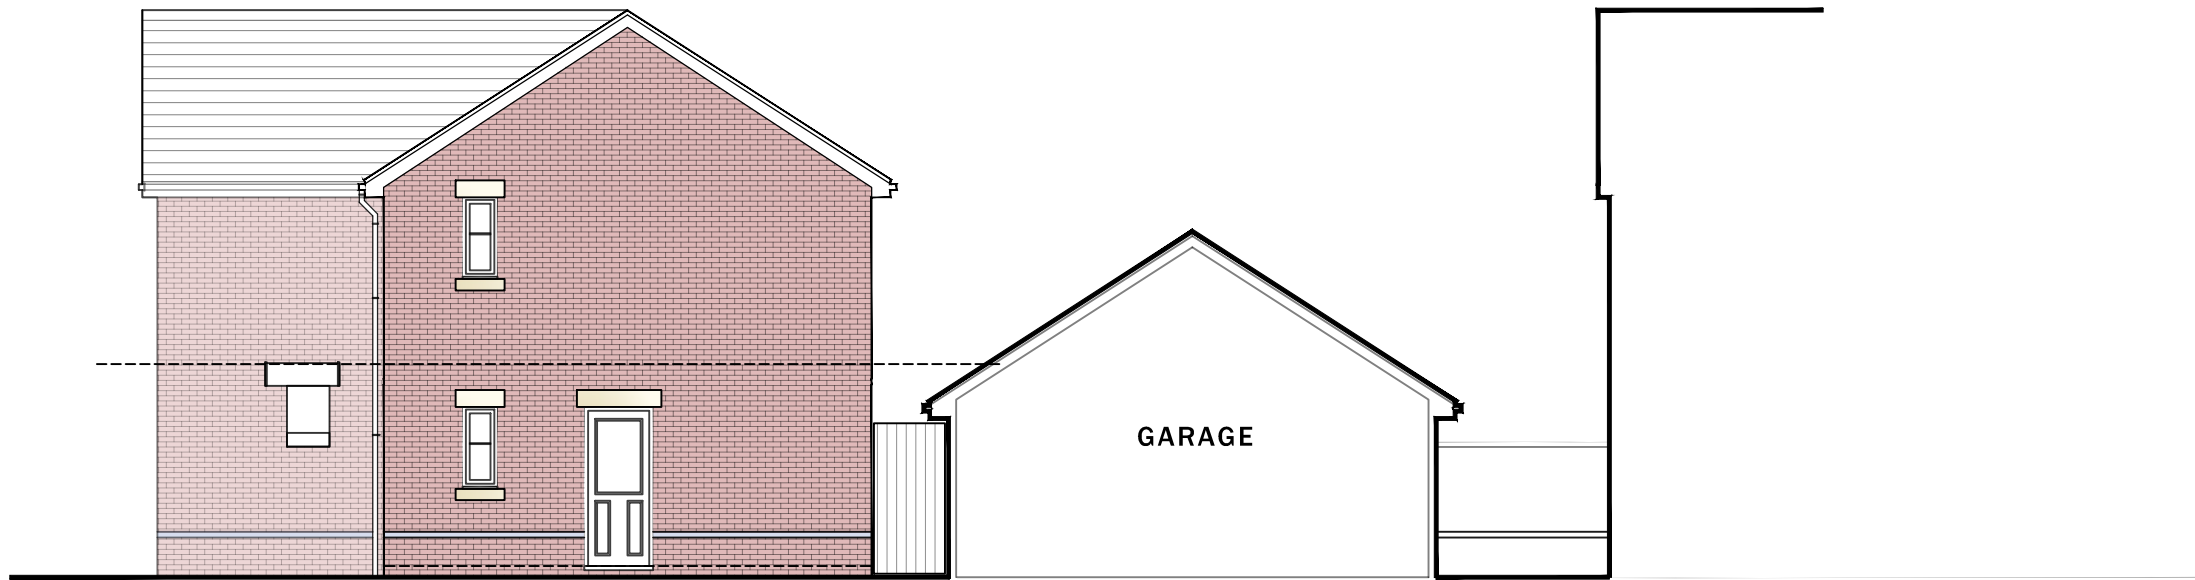

SIDE ELEVATION

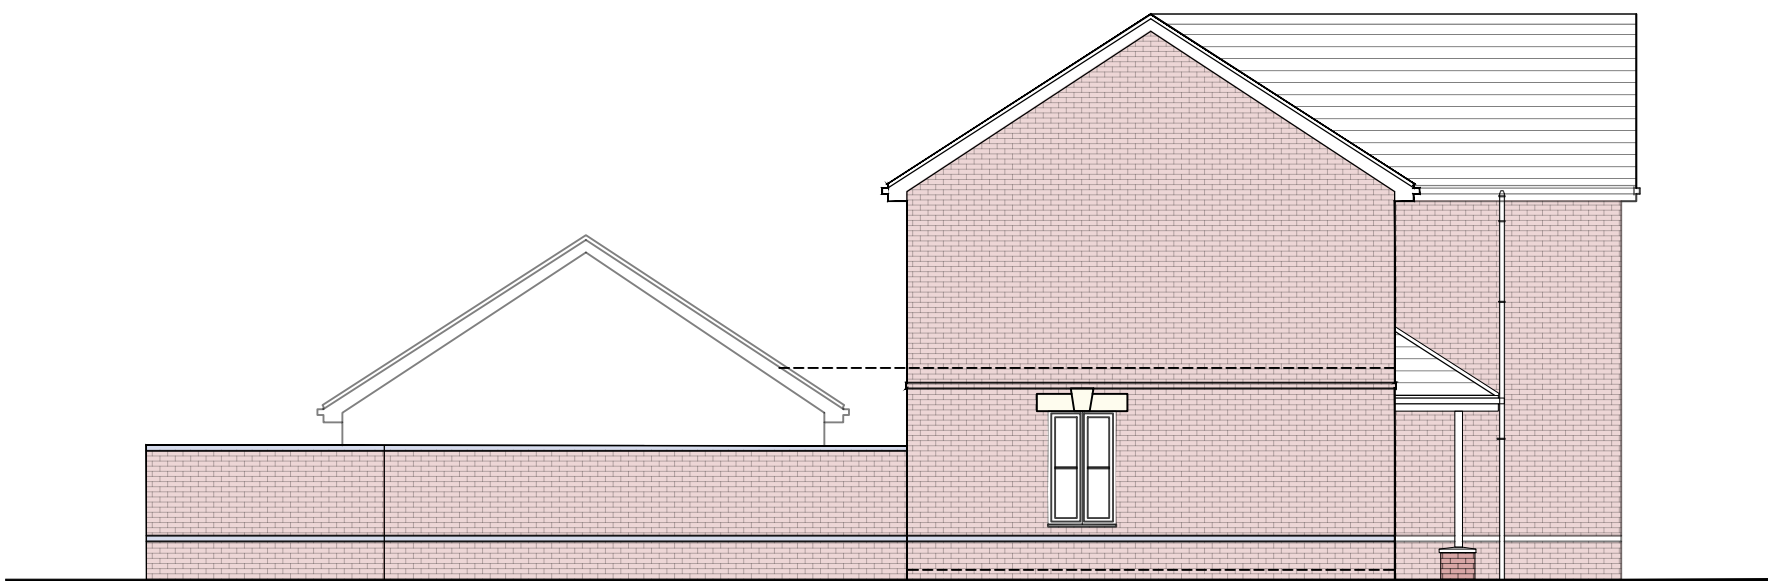

SIDE ELEVATION

ELEVATIONS
(Existing)

Revisions

Client	Drawing No	Scale	Revision
Mr W Islam	W1.04.01	1:100@A1	
Job Title	Drawing Title	Date	Checked
4 Pendragon Grove, Newport	Existing plans + Elevations	March 26	kml

Drawing Purpose
PLANNING