

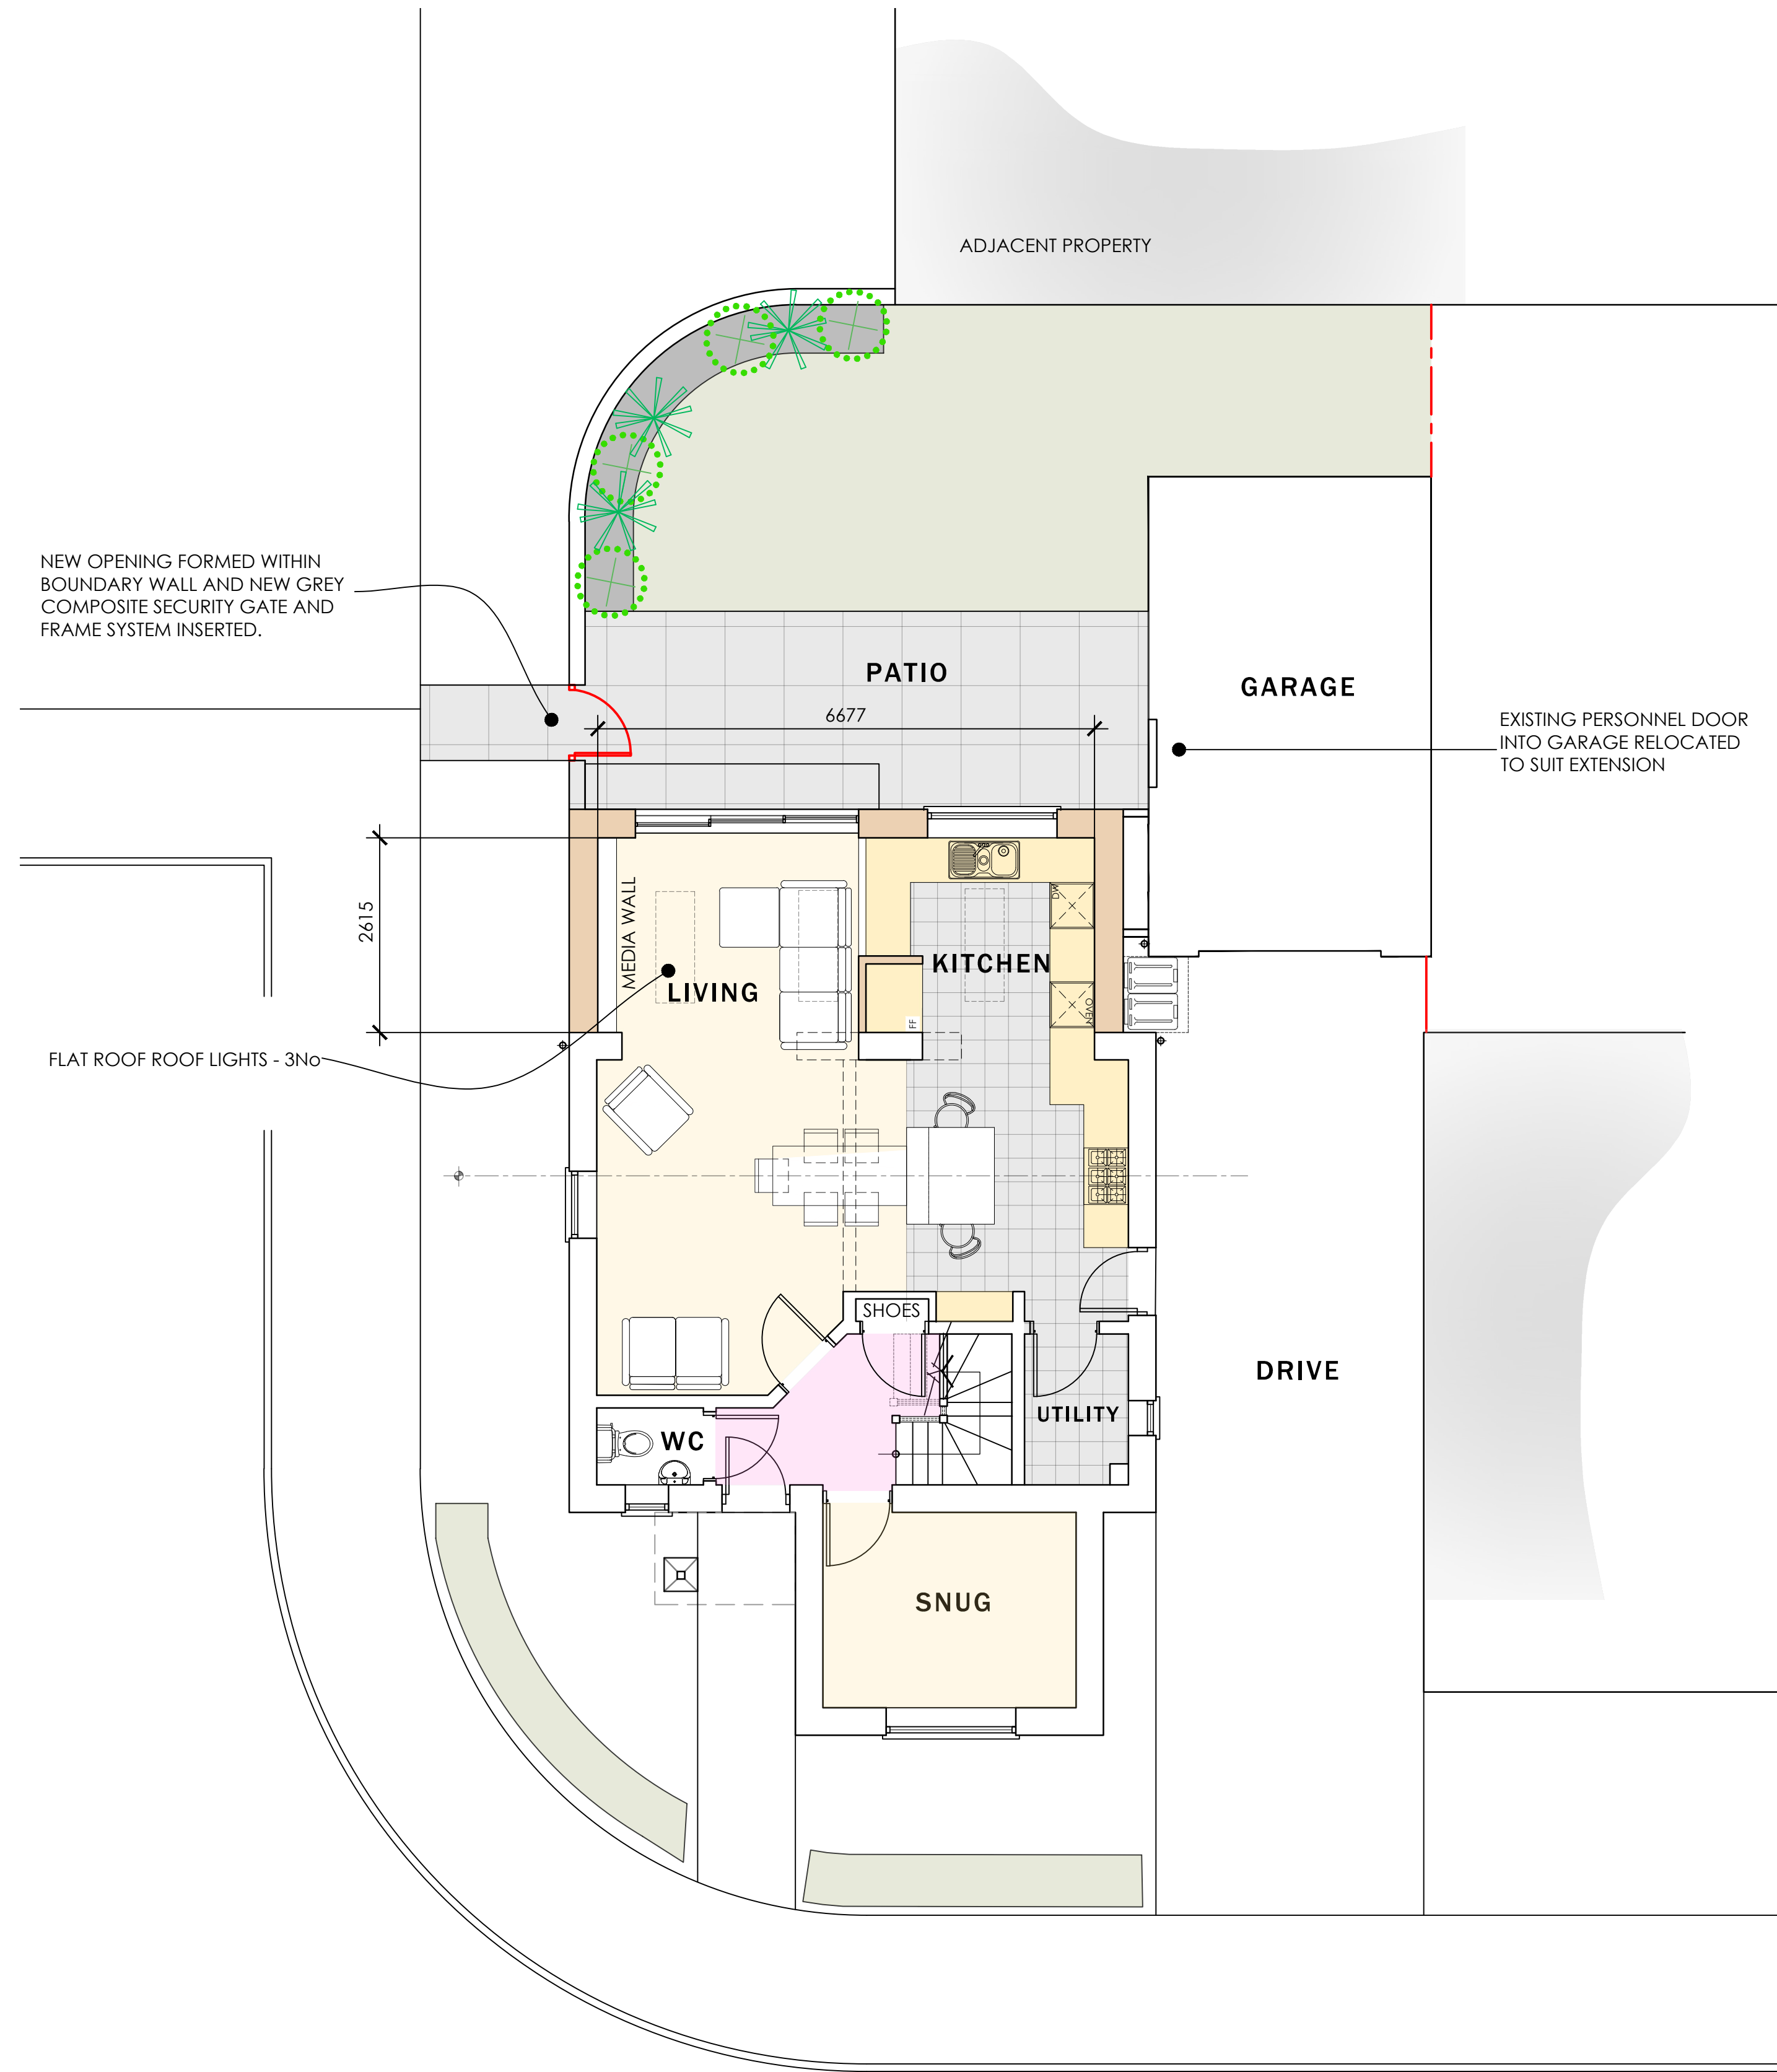


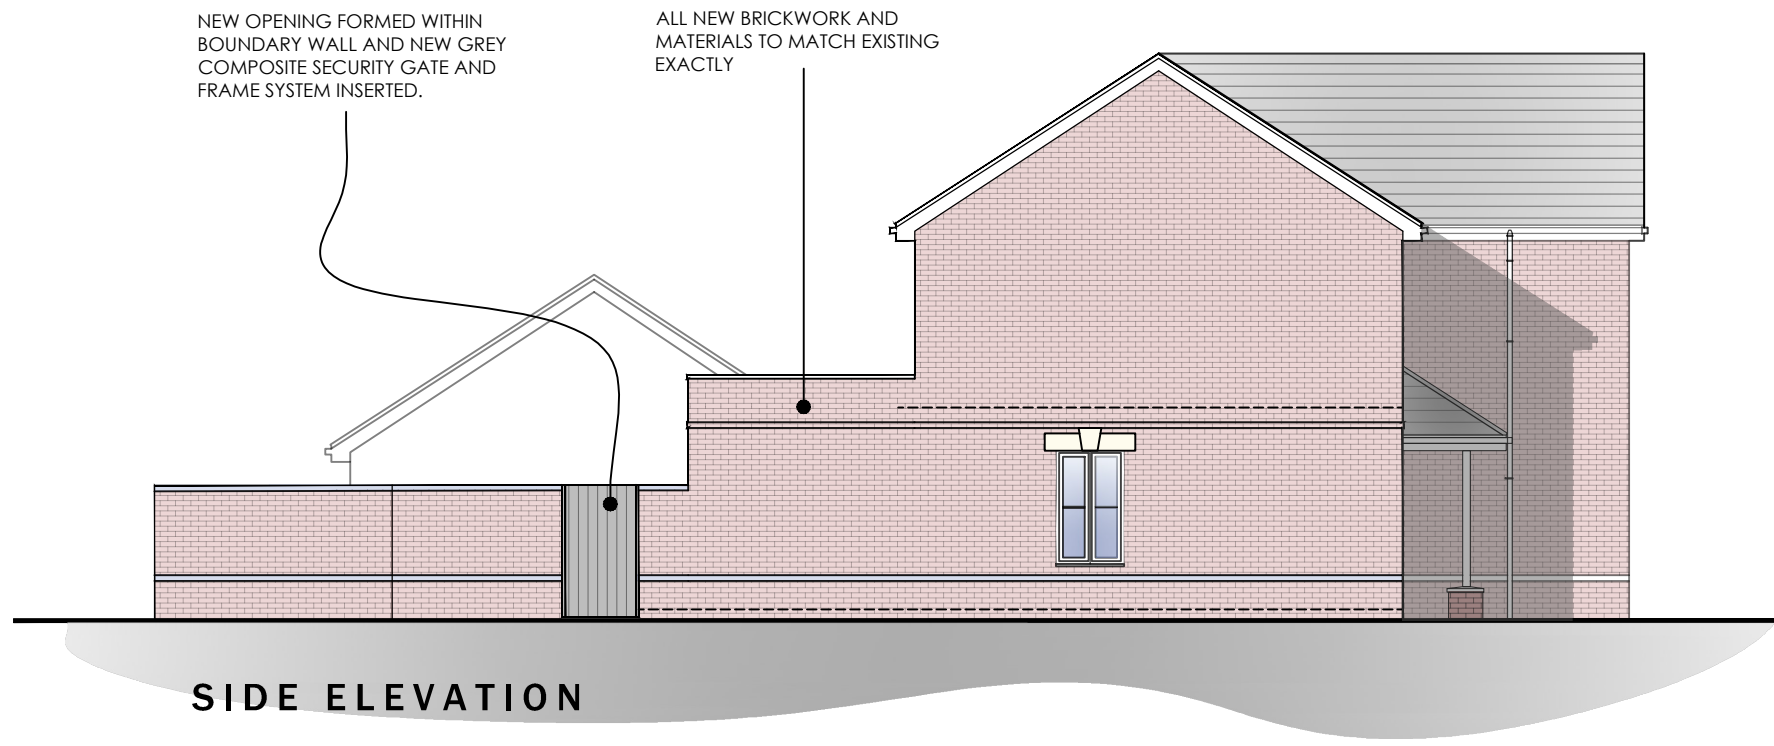

GROUND FLOOR PLAN
(Proposed)

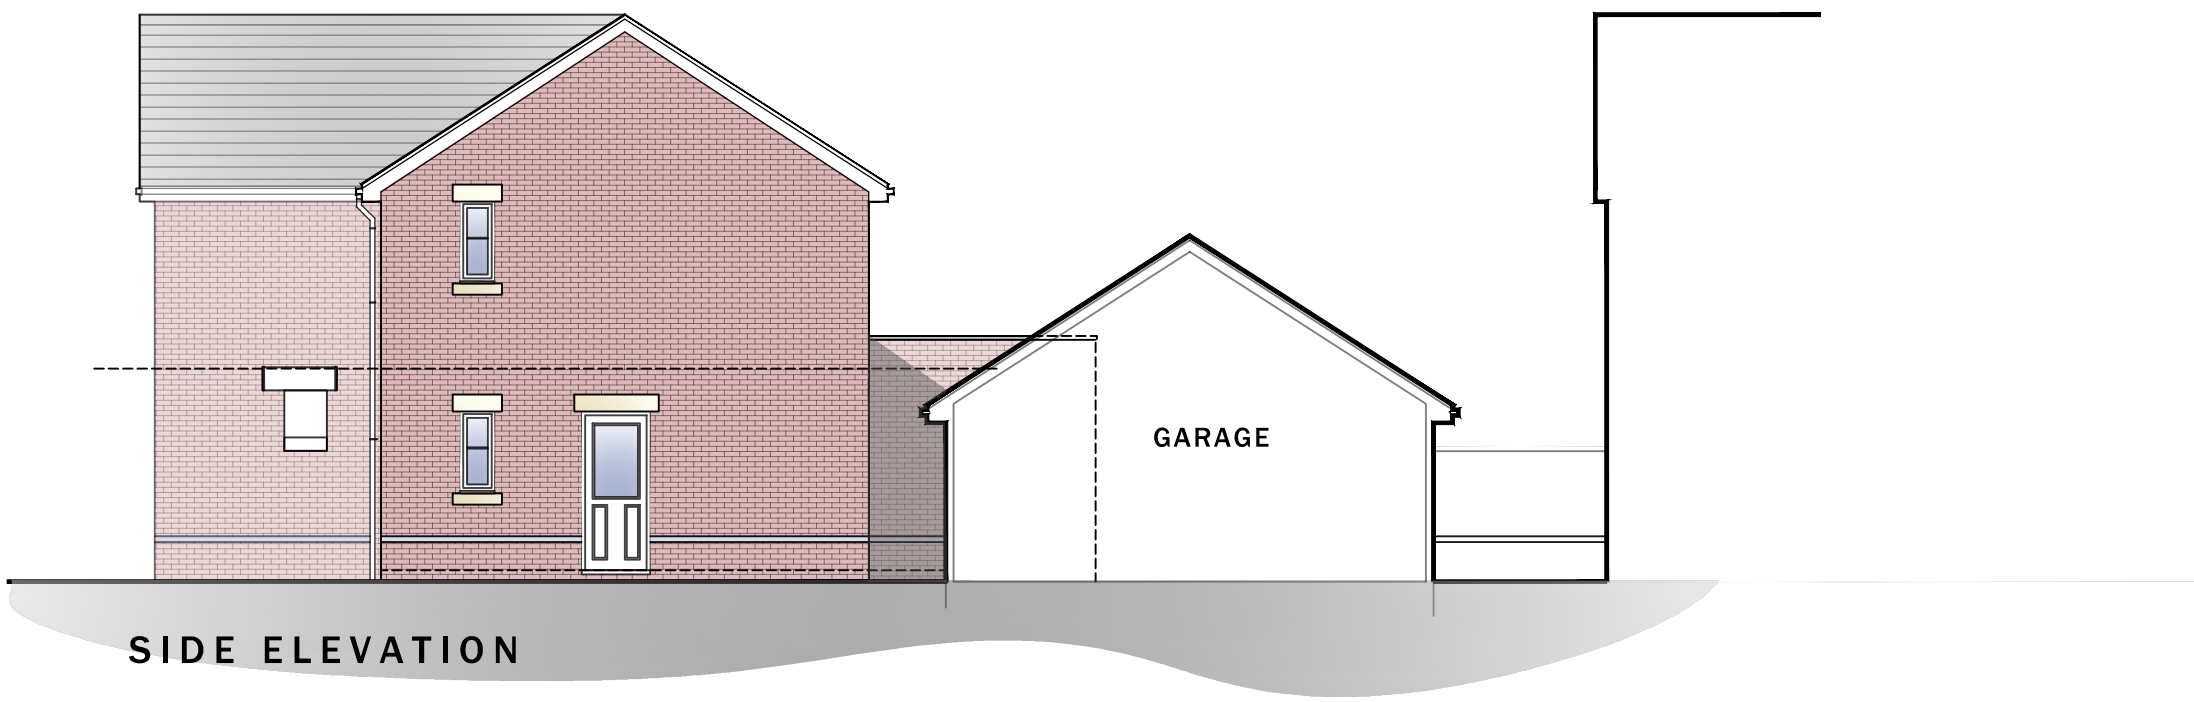

ELEVATIONS
(Proposed)

Revisions
REV A, MARCH 26
PLANS UPDATED FOLLOWING CLIENTS COMMENTS.

Client	Drawing No	Scale	Revision
Mr W Islam	W1.04.02	1:100@A1	A
Job Title	Drawing Title	Date	Checked
4 Pendragon Grove, Newport	Proposed plans + Elevations	March 26	kml

Drawing Purpose
PLANNING

Client
Mr W Islam

Job Title
4 Pendragon Grove, Newport