


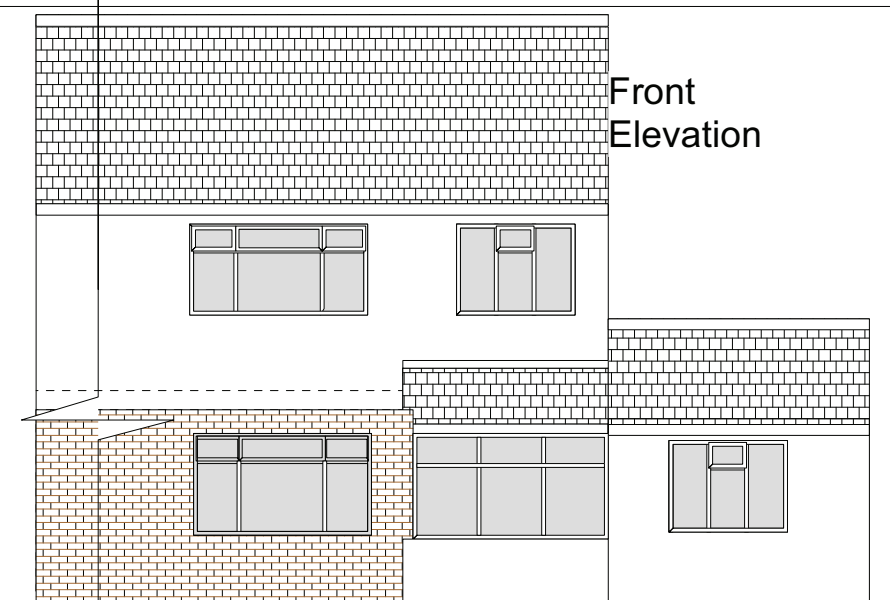


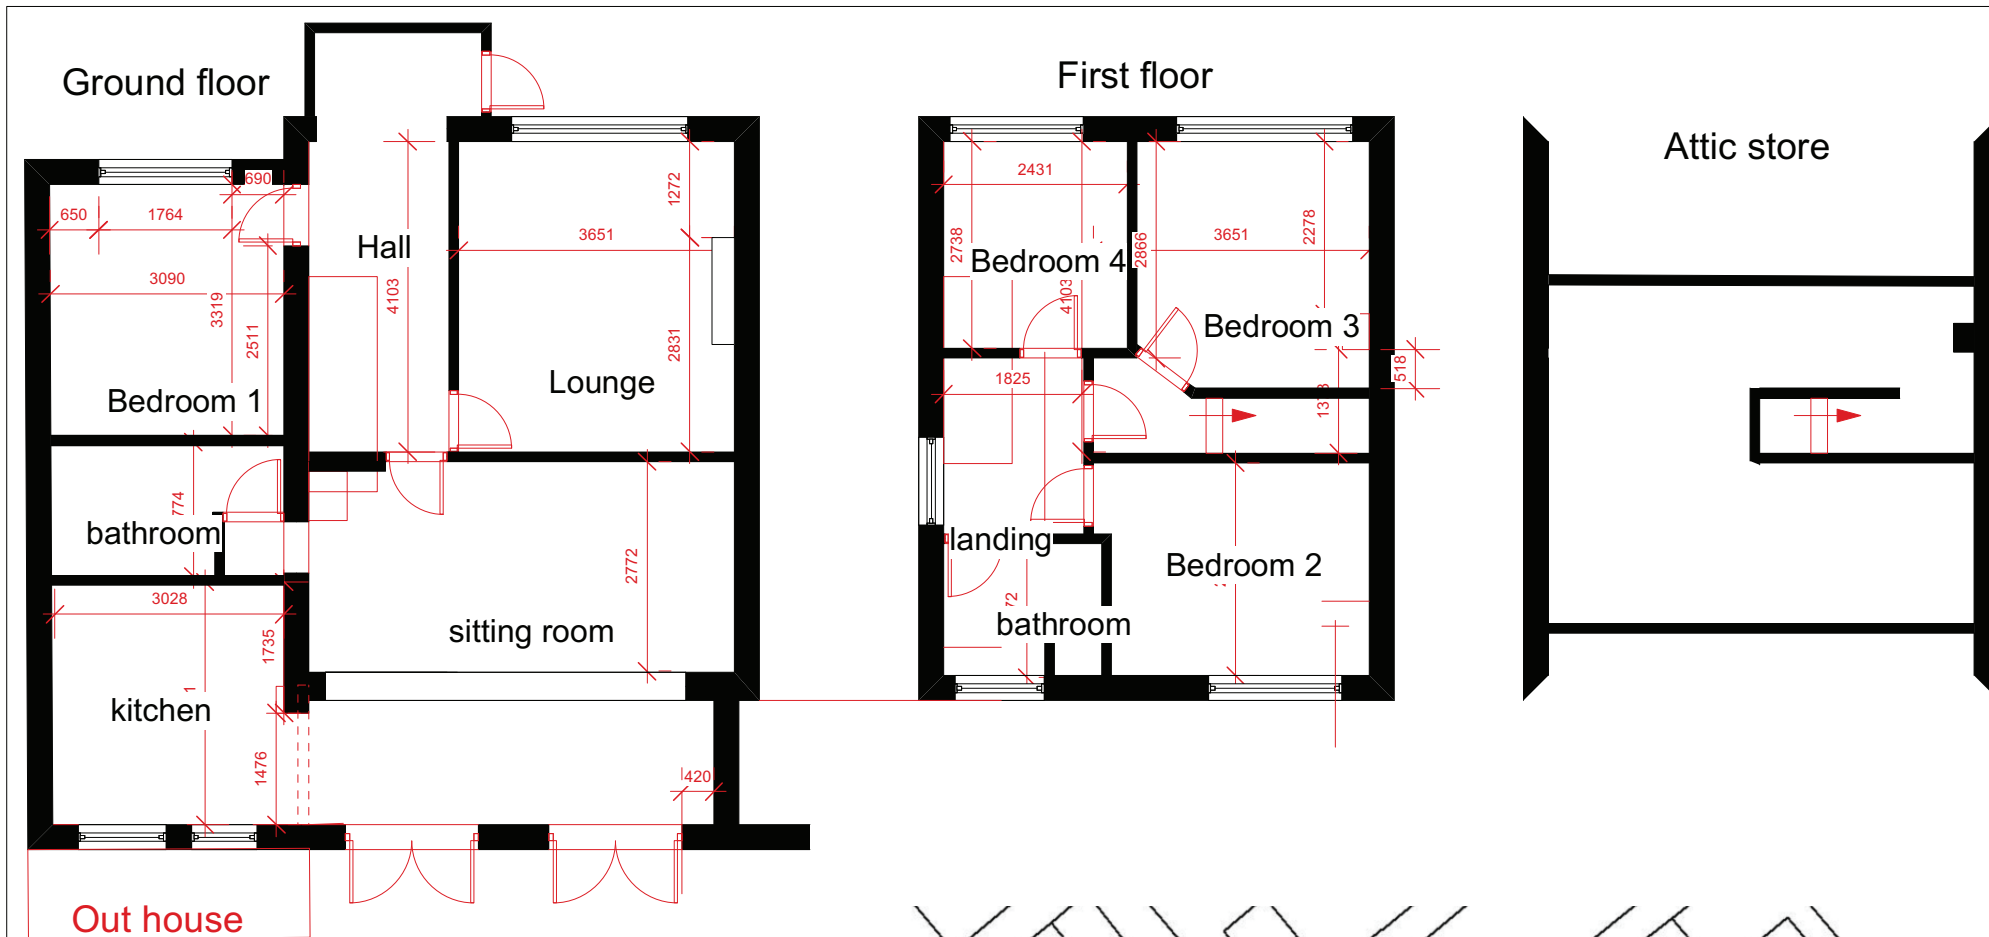

Rear Elevation

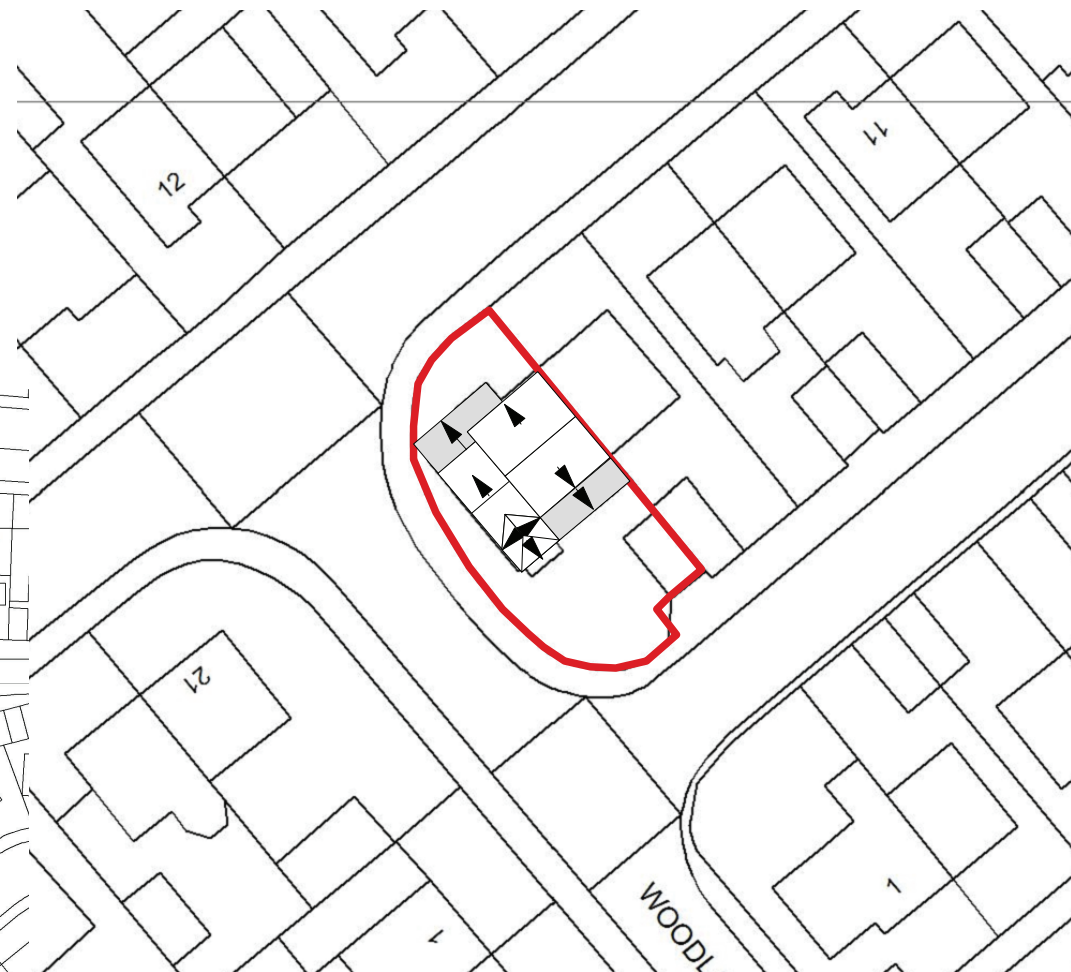

Side Elevation

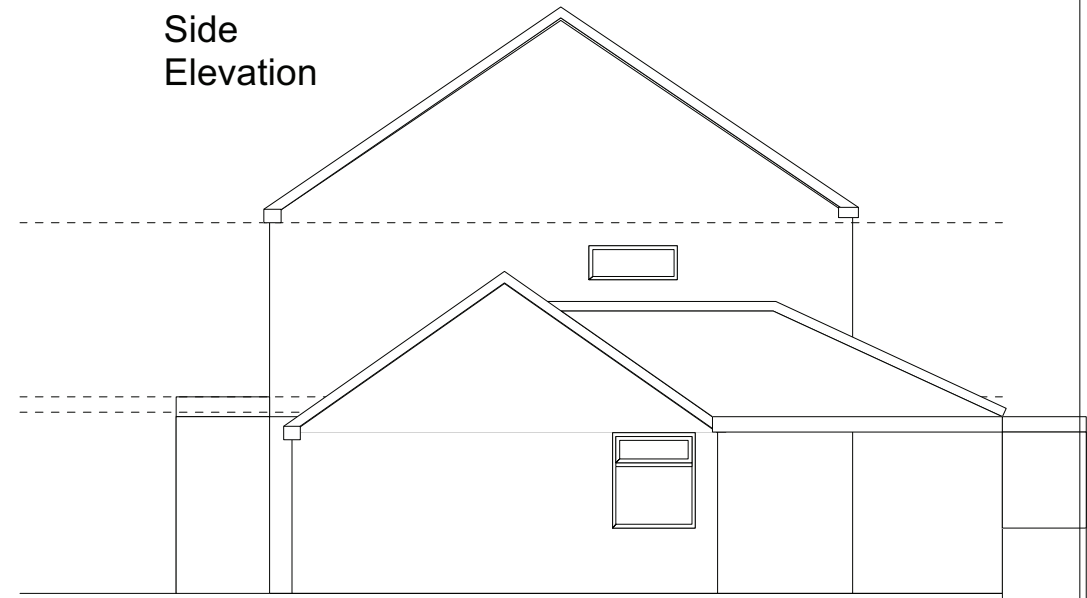

Skerryvore Designs Ltd
skerryvoredesigns.co.uk

SK

Phone **01633 897922**
Mobile **07816 934352**
contact@skerryvoredesigns.co.uk

JOB
TITLE 19 Channel View
Bassaleg

DRAWING
TITLE Existing Details

DRAWING No. SD1113-01

SCALE 1:100; 500; 1250@ A3

DATE July 2025