


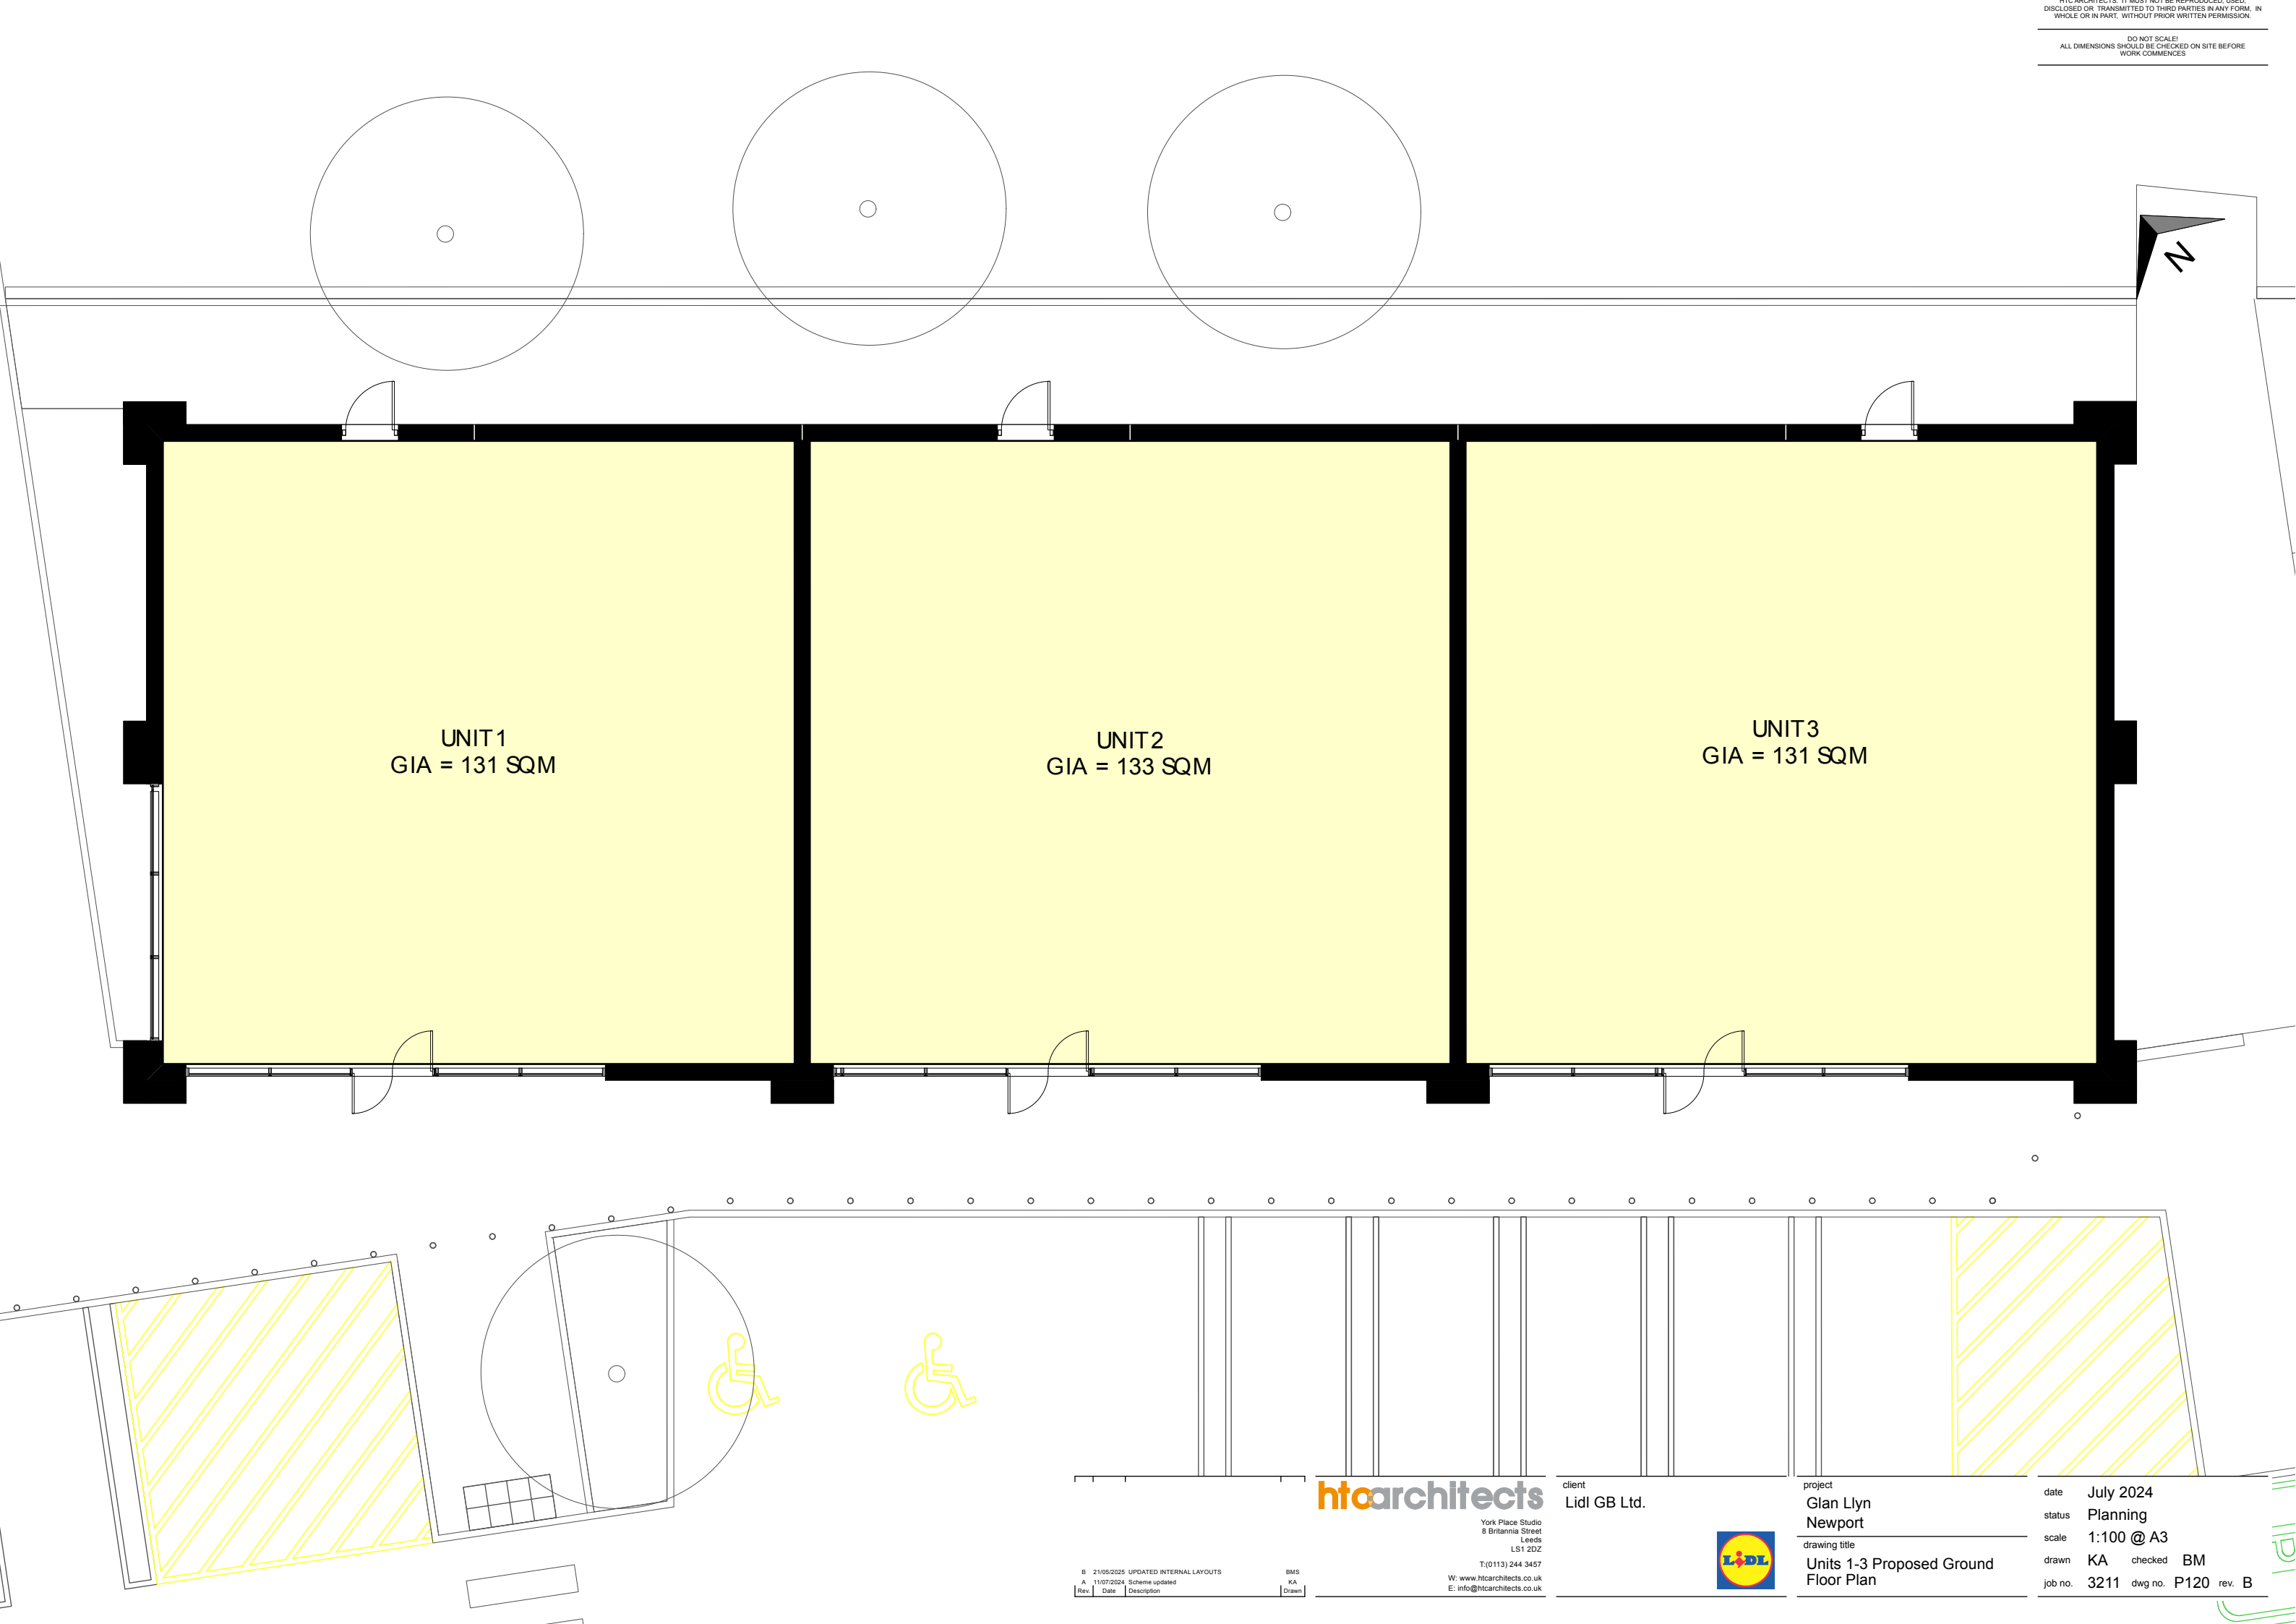

B 21/05/2025 UPDATED INTERNAL LAYOUTS			BMS	
A 11/07/2024 Scheme updated			KA	
Rev	Date	Description	Drawn	

htcarchitects
York Place Studio
8 Britannia Street
Leeds
LS1 2DZ
T: (0113) 244 3457
W: www.htcarchitects.co.uk
E: info@htcarchitects.co.uk

client
Lidl GB Ltd.



project
Glan Llyn
Newport
drawing title
Units 1-3 Proposed Ground
Floor Plan

date	July 2024
status	Planning
scale	1:100 @ A3
drawn	KA
checked	BM
job no.	3211
dwg no.	P120
rev.	B