



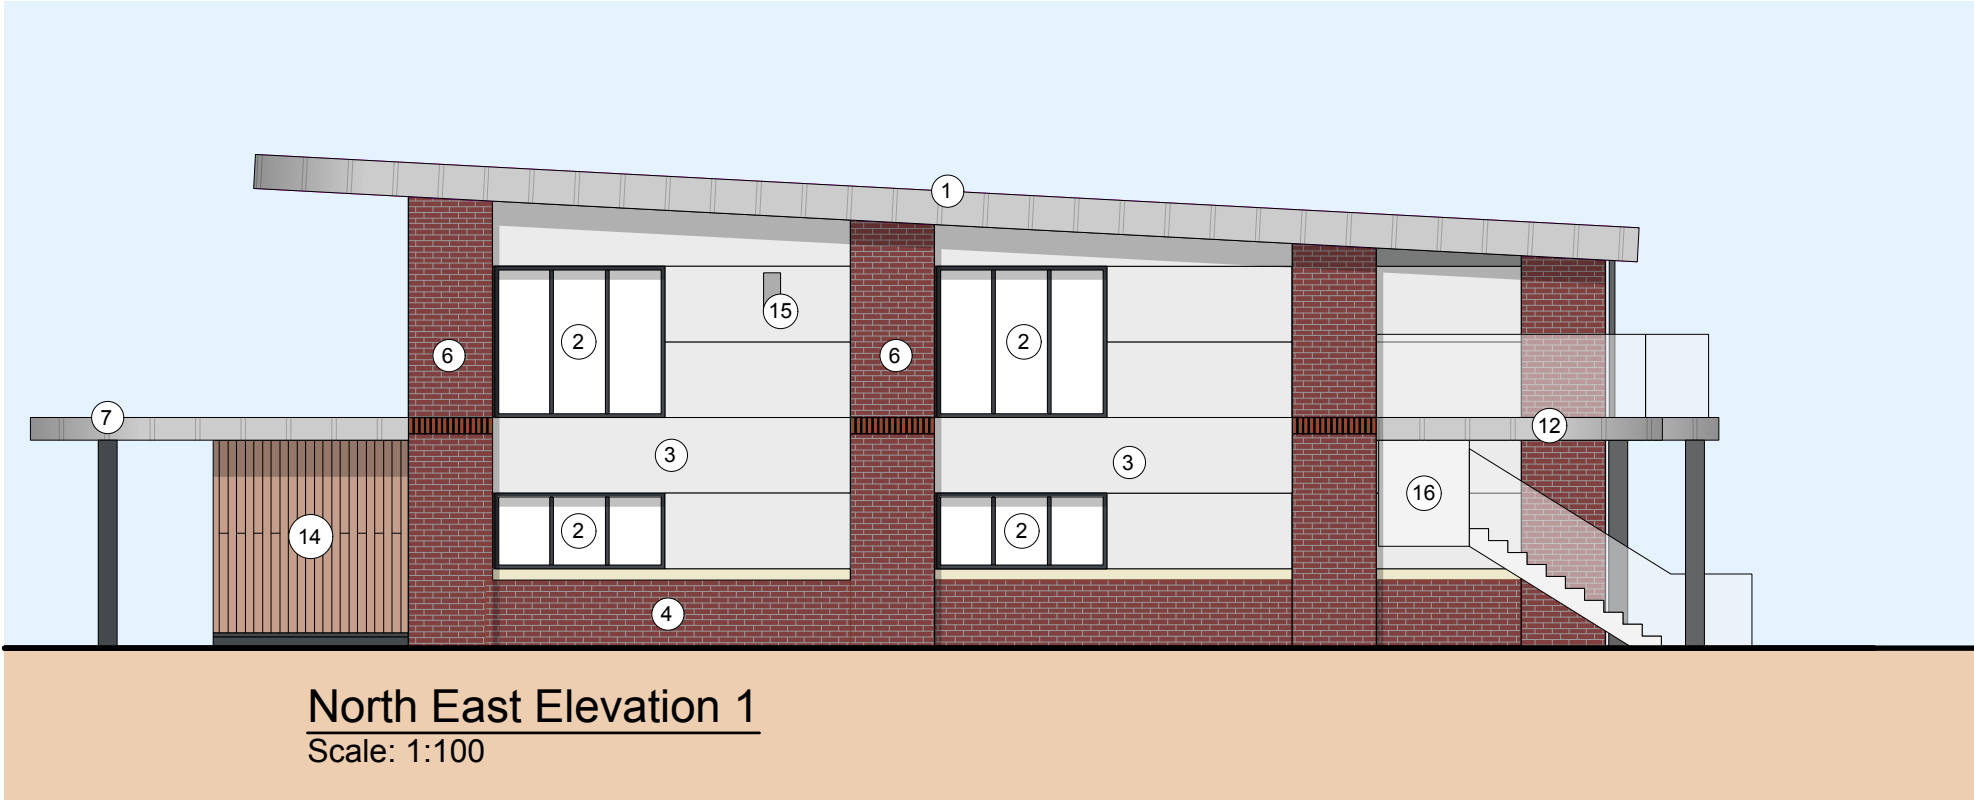

North East Elevation 1
Scale: 1:100

ELEVATION KEY

1. STANDING SEAM ROOF CLADDING
2. DOUBLE GLAZED UNITS WITH ALUMINIUM FRAME RAL 7016
3. CLADDING PANEL COLOUR RAL 9006
4. ASHLAR STONE TRIM
5. LOW LEVEL BRICKWORK TO MATCH LOCAL ARCHITECTURE
6. BRICK PIERS
7. CANOPY SUPPORTED BY STRUCTURAL COLUMN
8. MAIN ENTRANCE
9. SIGNAGE LOCATION
10. RAINWATER DOWN PIPE
11. BIFOLD EXTERNAL DOORS
12. EXTERNAL CANOPY WITH PERIMETER RAILING IN ACCORDANCE WITH APPROVED DOCUMENT PART K
13. EXTERNAL FIRE ESCAPE
14. VERTICAL TIMBER PANELING
15. 1 BIRD / 1 BAT BOXES ALONG SOUTH ELEVATION AS PER SPECIALIST CONSULTANT ADVISE AND SPECIFICATION COLOUR TO MATCH CLADDING PANELS - GREY (RAL 9006)
16. EXTERNAL STAIR

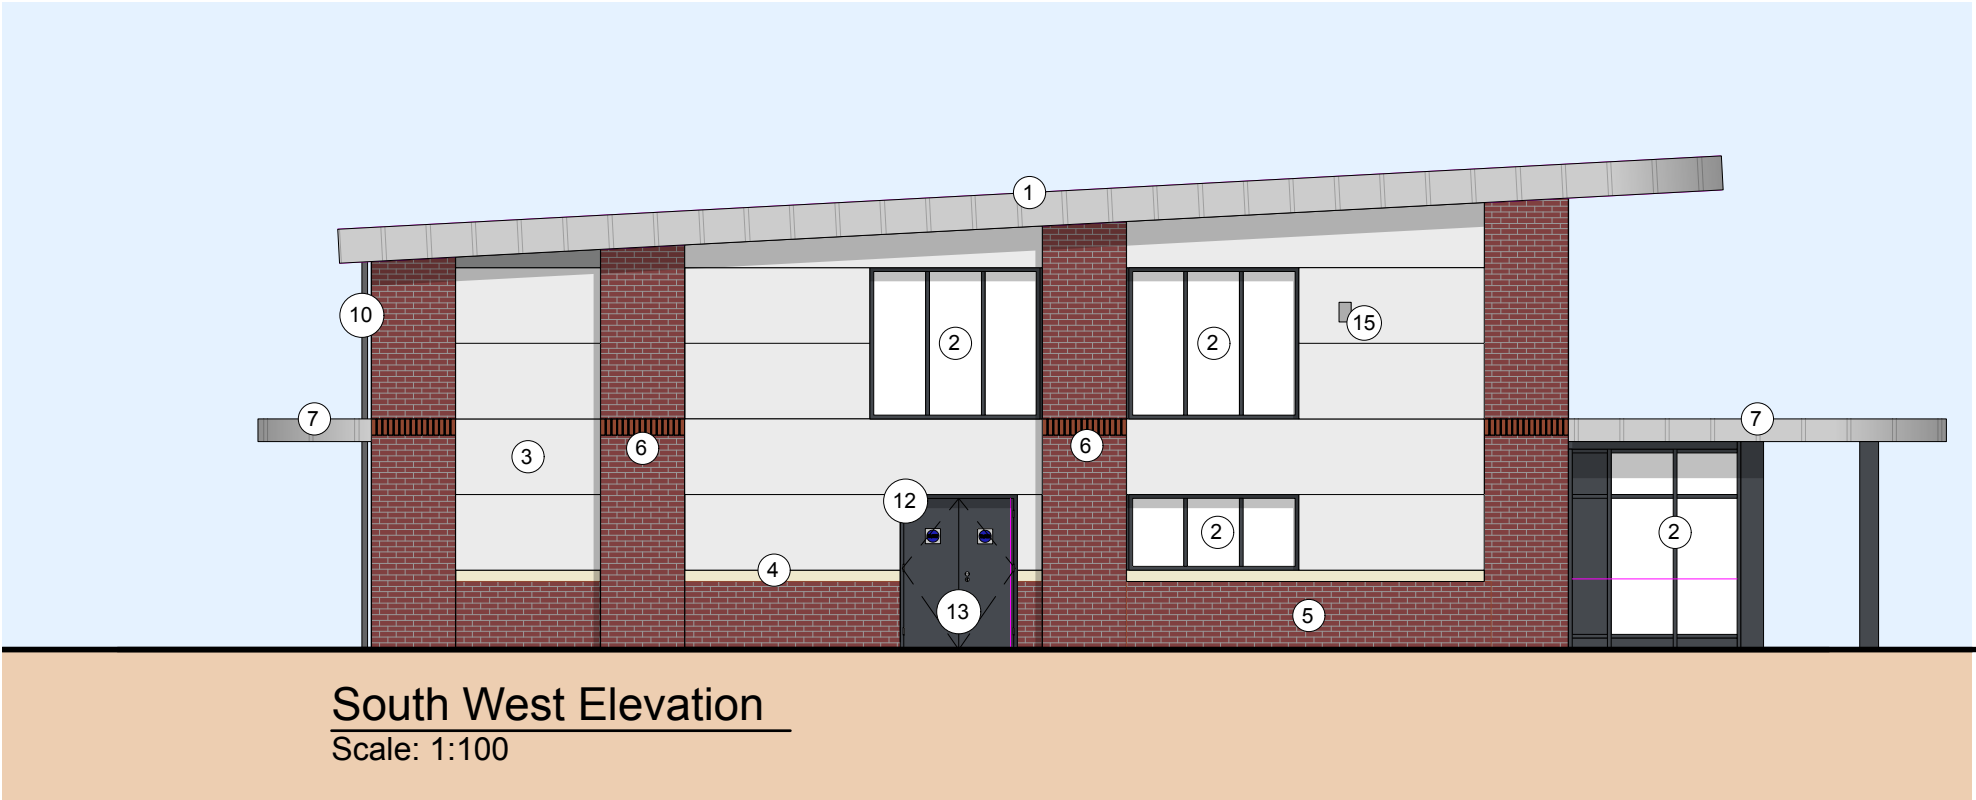

South West Elevation
Scale: 1:100

UPDATED ELEVATIONS FOLLOWING INTERNAL				
D	21/05/2025	ARRANGEMENT ALTERATIONS	KA	BMS
C	05/12/2024	Windows updated & annotation adjust	KA	
B	02/09/2024	Bird and Bat boxes added to elevations	BM	
Rev	Date	Description	Drawn	

htcarchitects

York Place Studio
8 Britannia Street
Leeds
LS1 2DZ

T: (0113) 244 3457

W: www.htcarchitects.co.uk
E: info@htcarchitects.co.uk

client
Lidl GB Ltd.



project
Glan Llyn
Newport

drawing title
Nursery Side Elevations

date July 2024
status Planning
scale AS NOTED
drawn KA checked BM
job no. 3211 dwg no. P231 rev. D