

A2 DRAWING SHEET

MATERIAL KEY LEGEND

- 1 BROWN INTERLOCKING CONCRETE ROOF TILES TO MATCH SURROUNDING VERNACULAR
- 2 WHITE UPVC FASCIAS, SOFFITES AND BARGEBOARDS WITH BLACK RAINWATER GOODS
- 3 WHITE UPVC DOUBLE GLAZED WINDOWS AND REAR DOOR UNITS WITH RED FACING BRICKWORK SOLDIER COURSE HEADS
- 4 LIGHT BUFF FACING BRICKWORK TO UPPER LEVELS
- 5 GRP PORCH CANOPY OVER
- 6 DARK BROWN FACING BRICKWORK PLINTH
- 7 GRP COMPOSITE FRONT ENTRANCE DOORS
- 8 ANTHRACITE GREY DORMER WINDOWS
- 9 LOCATION OF BIRD BOX - REFER TO ECOLOGISTS REPORT
- 10 LOCATION OF BAT BOX - REFER TO ECOLOGISTS REPORT
- 11 RECONSTITUTED STONE CILLS

Revisions

Revision	Scale	Drawing No	Client
	1:100 @ A2	LT2417.04.400	Riversee Ltd
Checked	Date	Drawing Title	Job Title
KML	Jan 26	Plans + Elevations - PLOT 1	Ridgeway Hill, Newport

Drawing Purpose
PLANNING


LeTrucco

design


ARCHITECTURE

Suite 7, 35 Stow Park Circle
Newport, NP20 4HF

Tel: 07710390800 / 07710390801
info@letruccodesign.co.uk
www.letruccodesign.co.uk

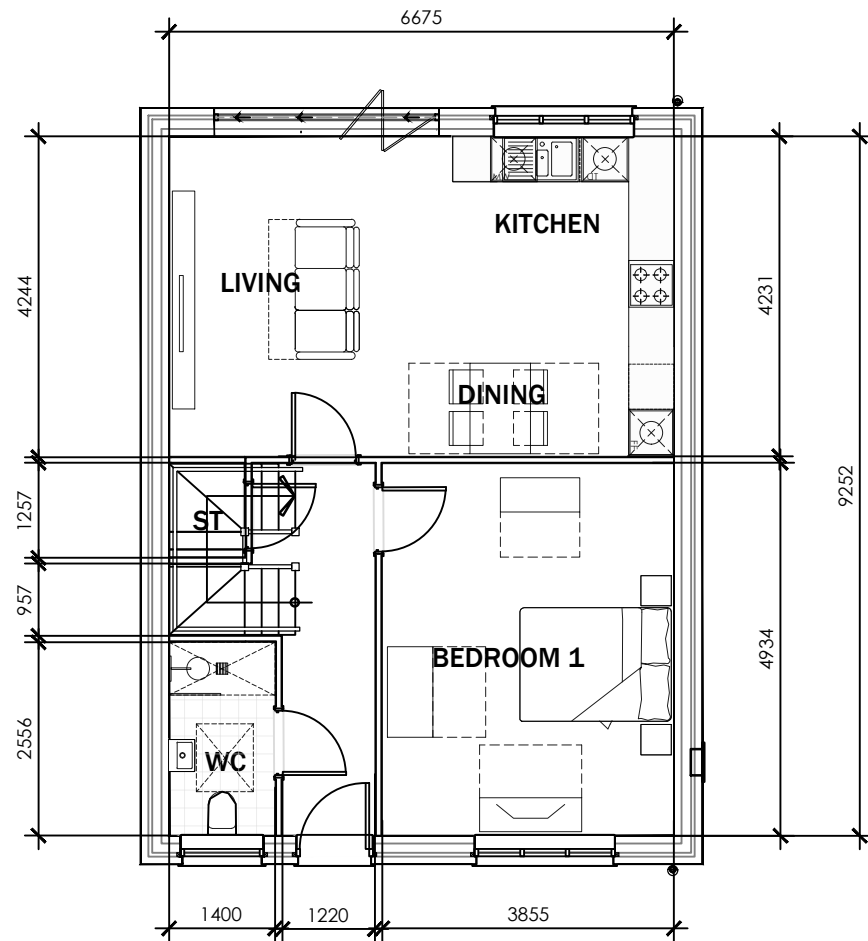


GROUND FLOOR PLAN

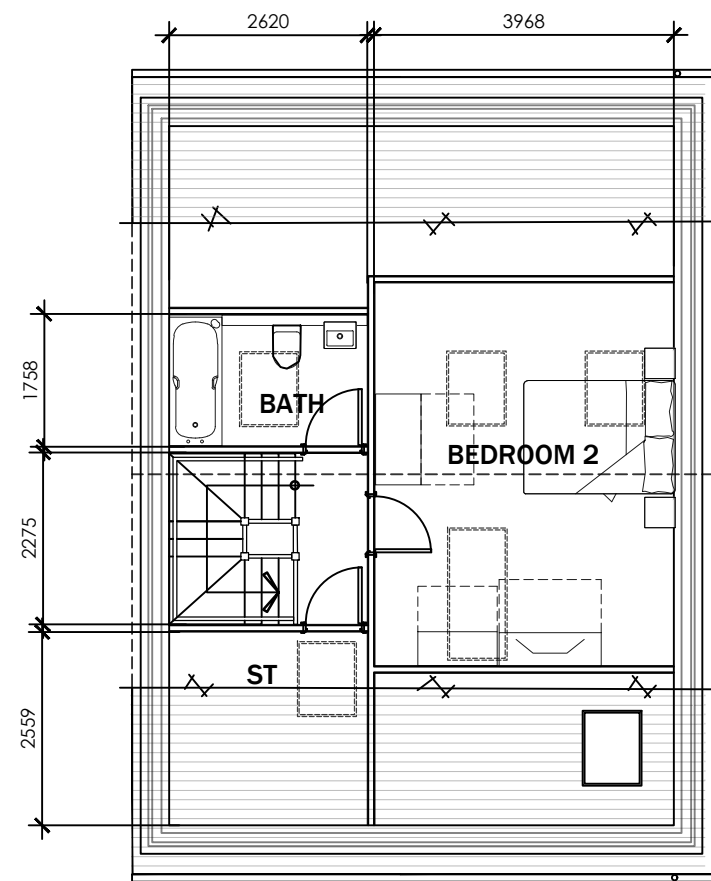


FIRST FLOOR PLAN



FRONT ELEVATION

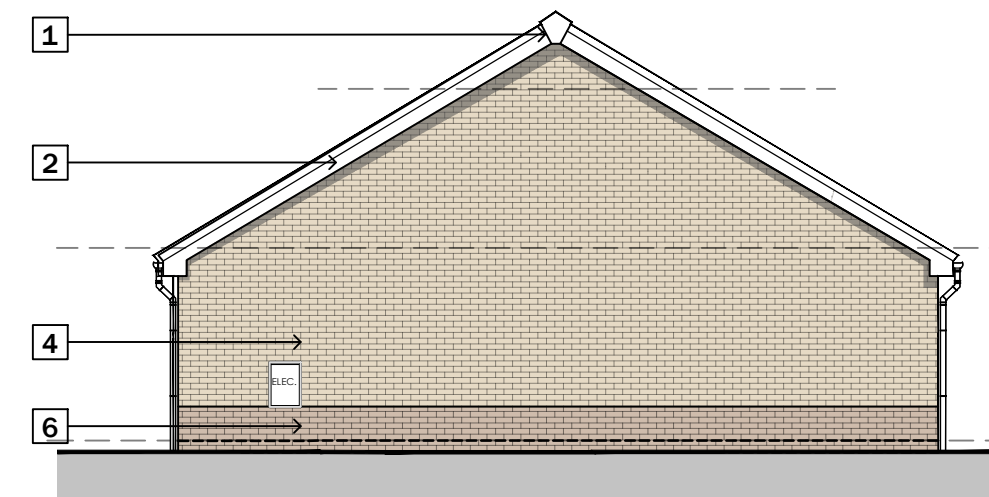


SIDE ELEVATION

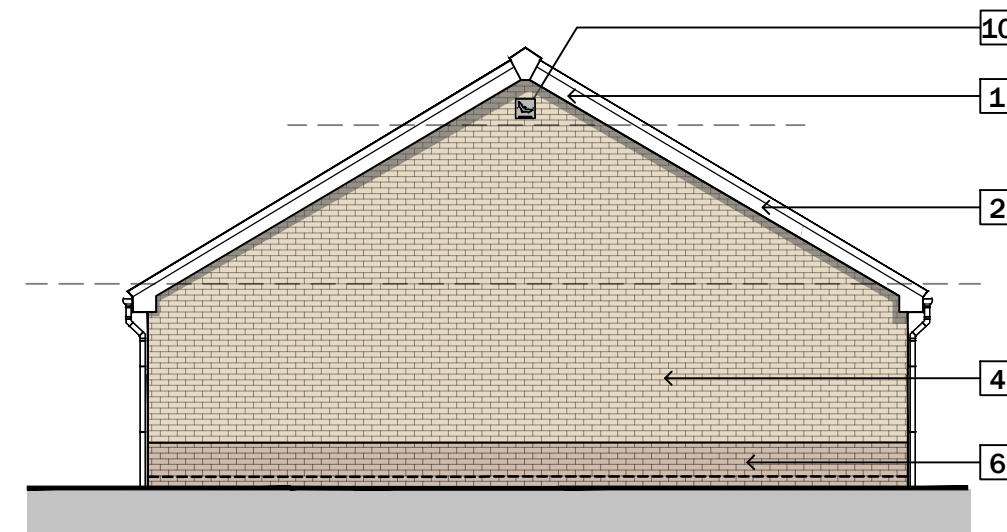

SIDE ELEVATION



REAR ELEVATION

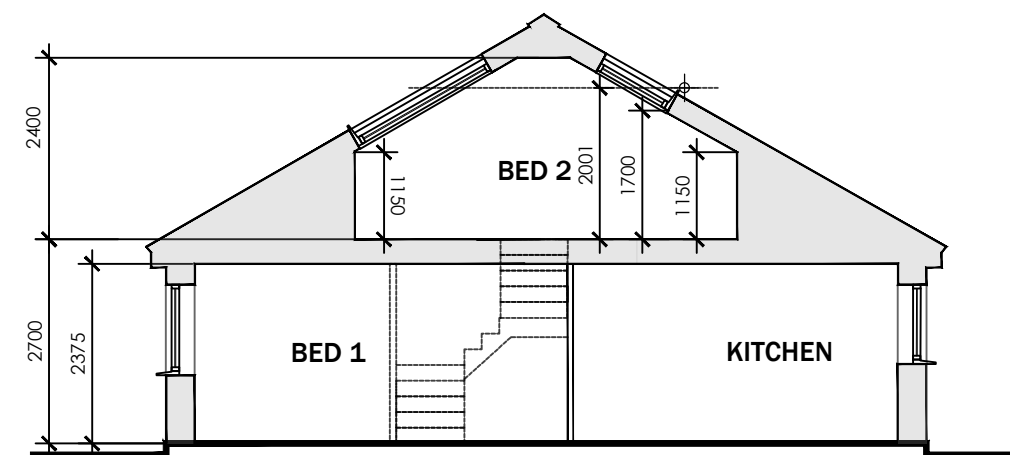


SECTION



3D IMAGE

FLOOR PLANS & ELEVATIONS - PLOT 1

Scale 1:100

 

SCALE 1:500

Do not scale from this drawing. The users of this drawing shall check all dimensions & report all errors and omissions to LeTrucco Design. This drawing is copyright. It must not be copied, used or disclosed to third parties without prior permission of LeTrucco Design.