


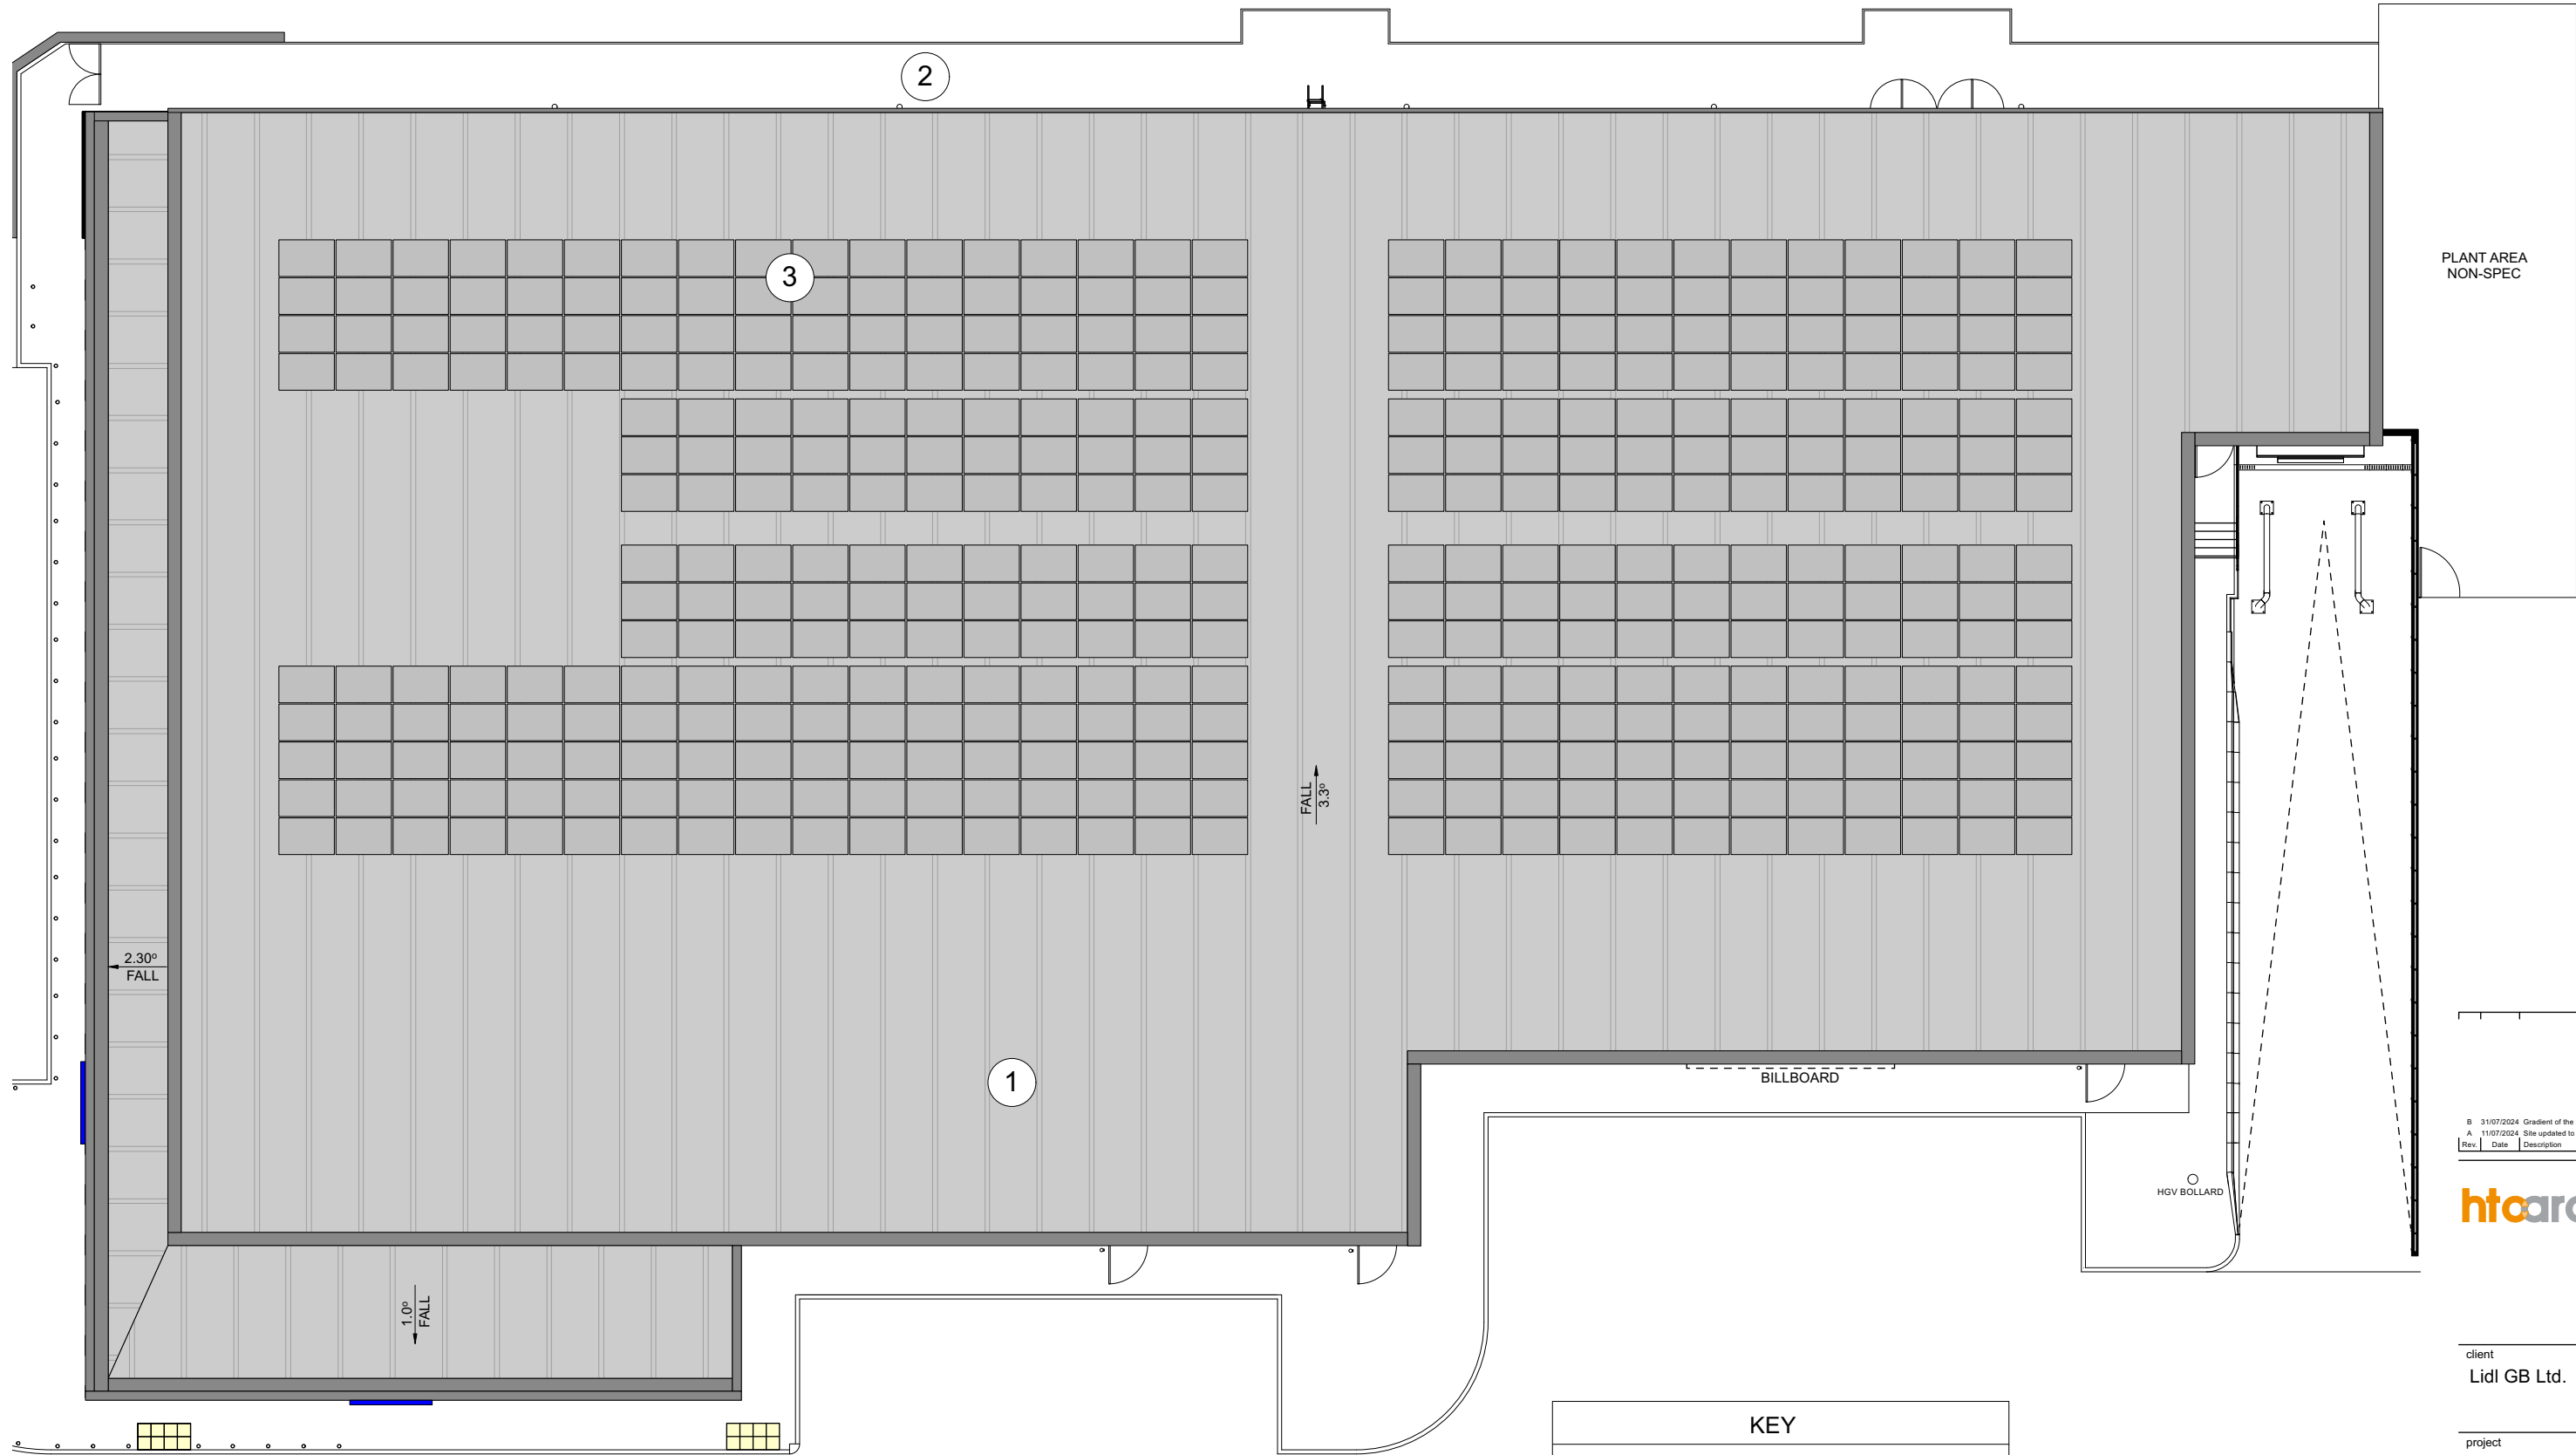

B	31/07/2024	Gradient of the roof shown on the plan	BM
A	11/07/2024	Site updated to latest scheme	KA
Rev	Date	Description	Drawn

htcarchitects

York Place Studio
8 Britannia Street
Leeds
LS1 2DZ

T:(0113) 244 3457

W: www.htcarchitects.co.uk
E: info@htcarchitects.co.uk

client
Lidl GB Ltd.



project
**Glan Llyn
Newport**

drawing title
Lidl Proposed Roof Plan

date **May 2024**
status **Planning**
scale **1:200 @ A3**
drawn **CP** checked **LS**
job no. **3211** dwg no. **P101** rev. **B**