


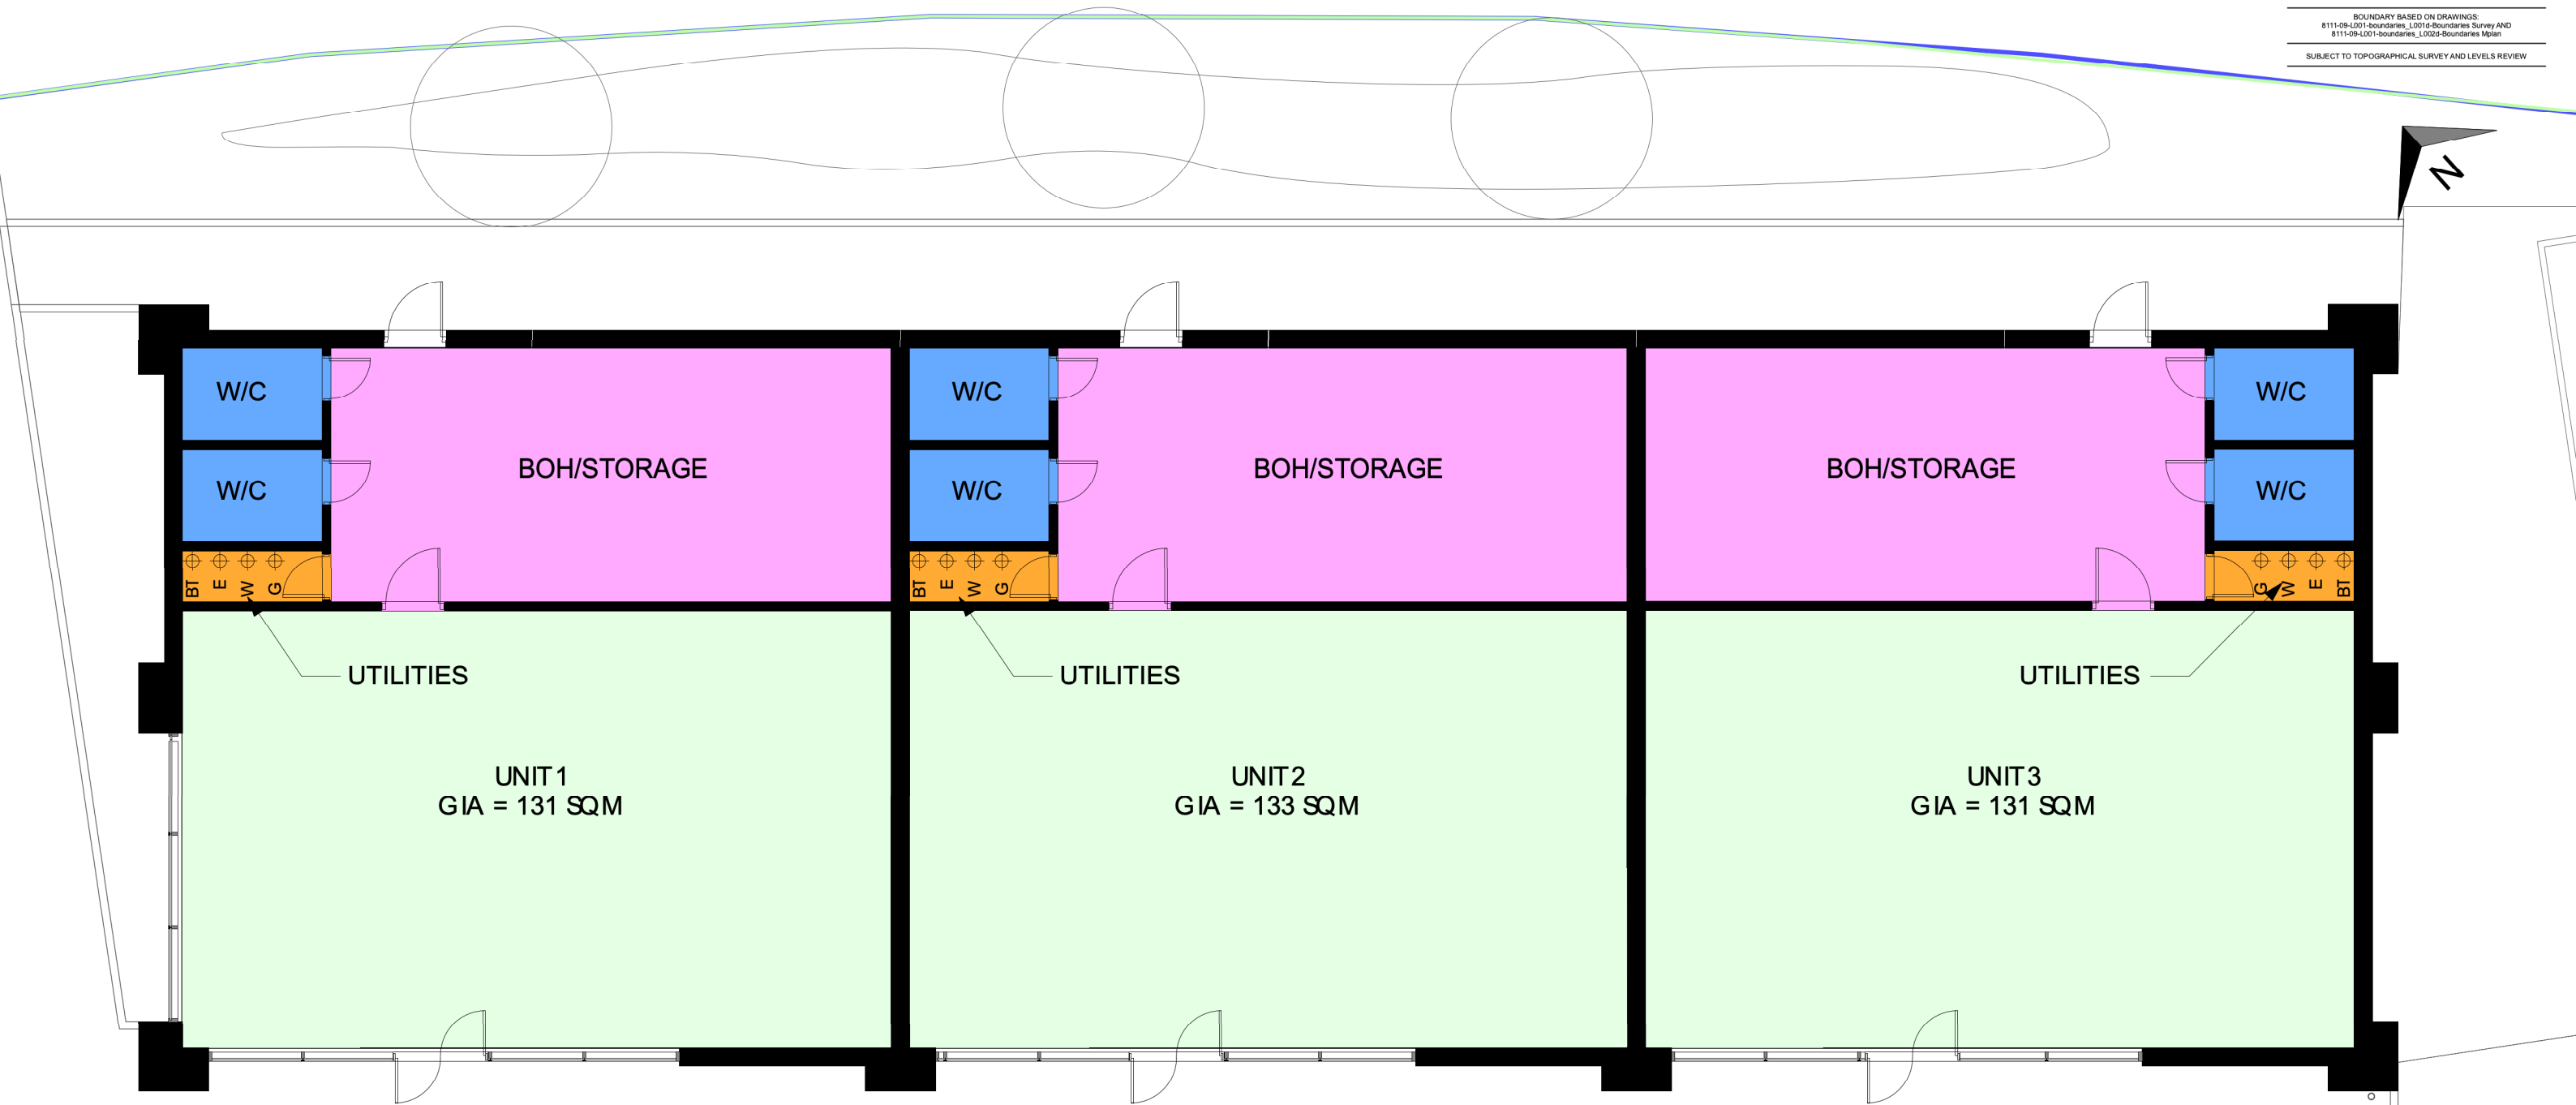

SCHEDULE AREAS (UNITS 1-3)

Unit 1 - Sales	=82 SQM
Unit 1 - Storage	=39 SQM
Unit 1 - Utility	=3 SQM
Unit 1 - W/C	=8 SQM
Unit 2 - Sales	=83 SQM
Unit 2 - Storage	=40 SQM
Unit 2 - Utility	=3 SQM
Unit 2 - W/C	=8 SQM
Unit 3 - Sales	=82 SQM
Unit 3 - Storage	=39 SQM
Unit 3 - Utility	=3 SQM
Unit 3 - W/C	=8 SQM

htcarchitects

York Place Studio
8 Britannia Street
Leeds
LS1 2DZ

T: (0113) 244 3457

W: www.htcarchitects.co.uk
E: info@htcarchitects.co.uk

client
Lidl GB Ltd.



project
Glan Llyn
Newport
drawing title
Units 1-3 Proposed Ground
Floor Plan

date July 2024
status Planning
scale 1:100 @ A3
drawn KA checked BM
job no. 3211 dwg no. P120 rev. A

A 11/07/2024 Scheme updated
Rev Date Description

KA
Drawn