


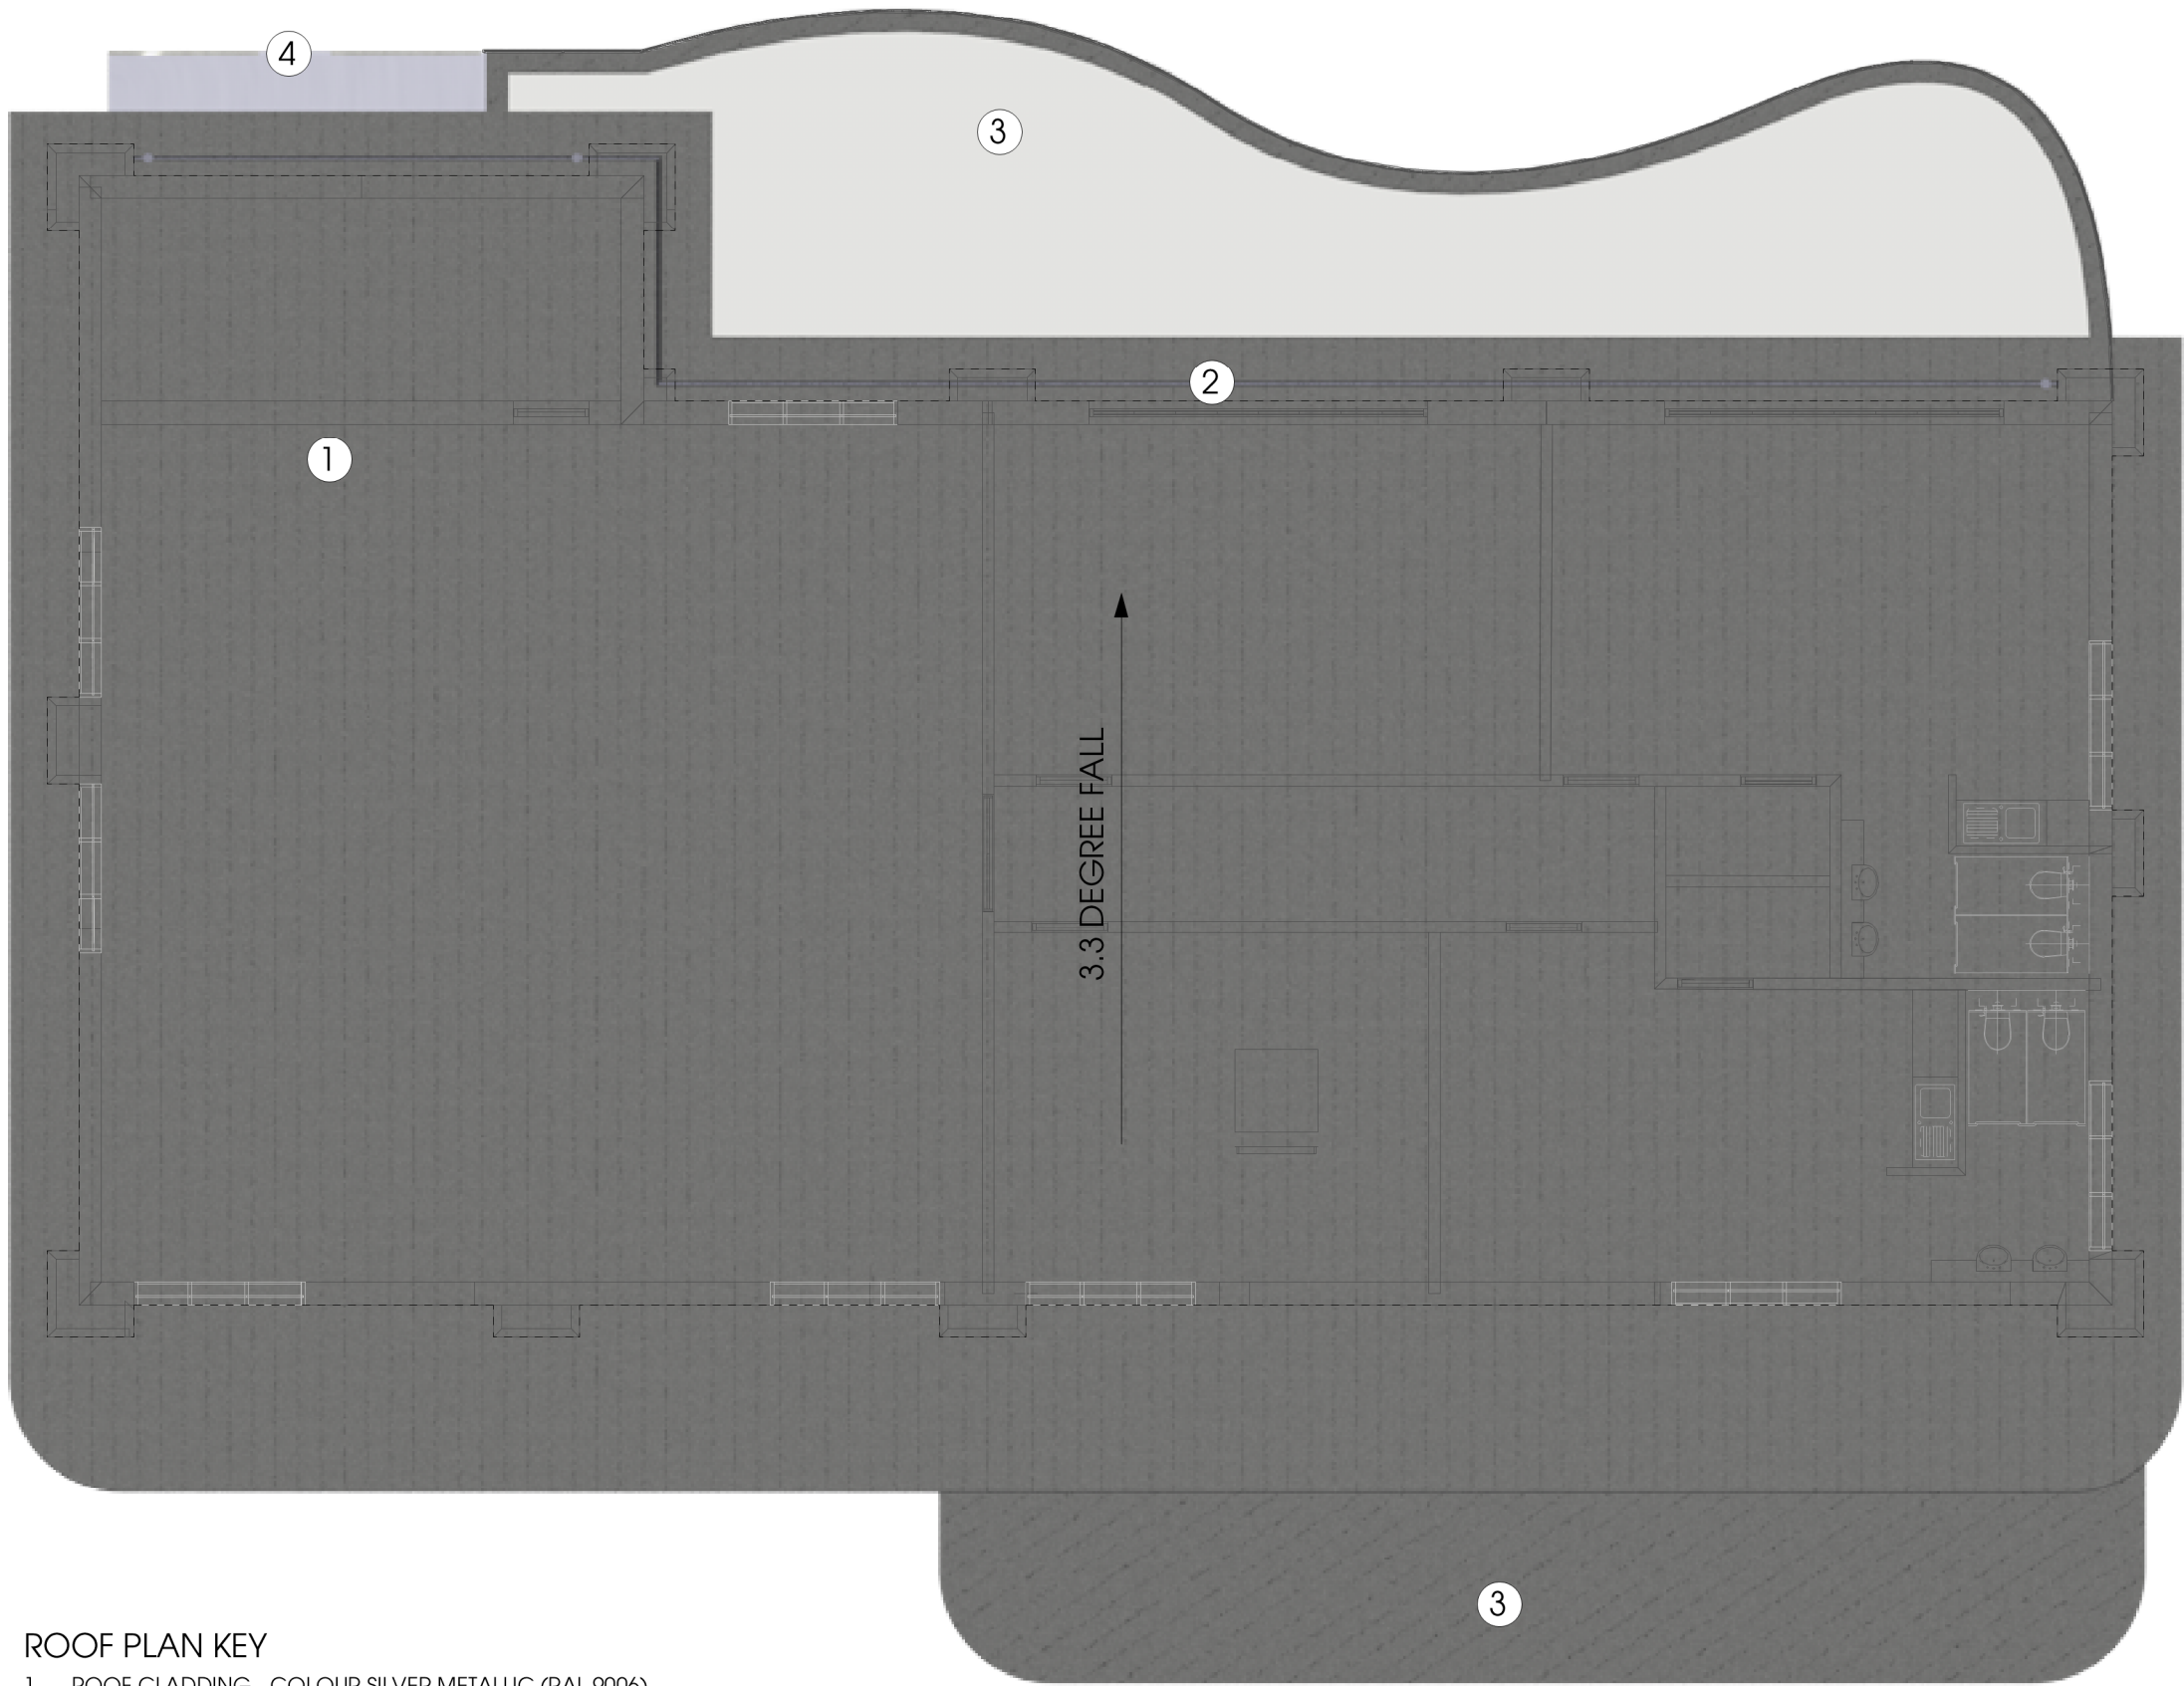

ROOF PLAN KEY

- 1. ROOF CLADDING - COLOUR SILVER METALLIC (RAL 9006)
- 2. GUTTER AND RAINWATER DOWNPIPES - COLOUR SILVER METALLIC (RAL 9006)
- 3. CANOPY BELOW
- 4. BELOW EXTERNAL FIRE ESCAPE STAIRS

Rev	Date	Description	Drawn

htcarchitects

York Place Studio
8 Britannia Street
Leeds
LS1 2DZ
T: 0113 244 3457
W: www.htcarchitects.co.uk
E: info@htcarchitects.co.uk

client
Lidl GB Ltd.



project
Glan Llyn
Newport
drawing title
Nursery Proposed Roof Plan

date July 2024
status Planning
scale 1:100 @ A3
drawn KA checked BM
job no. 3211 dwg no. P132 rev.