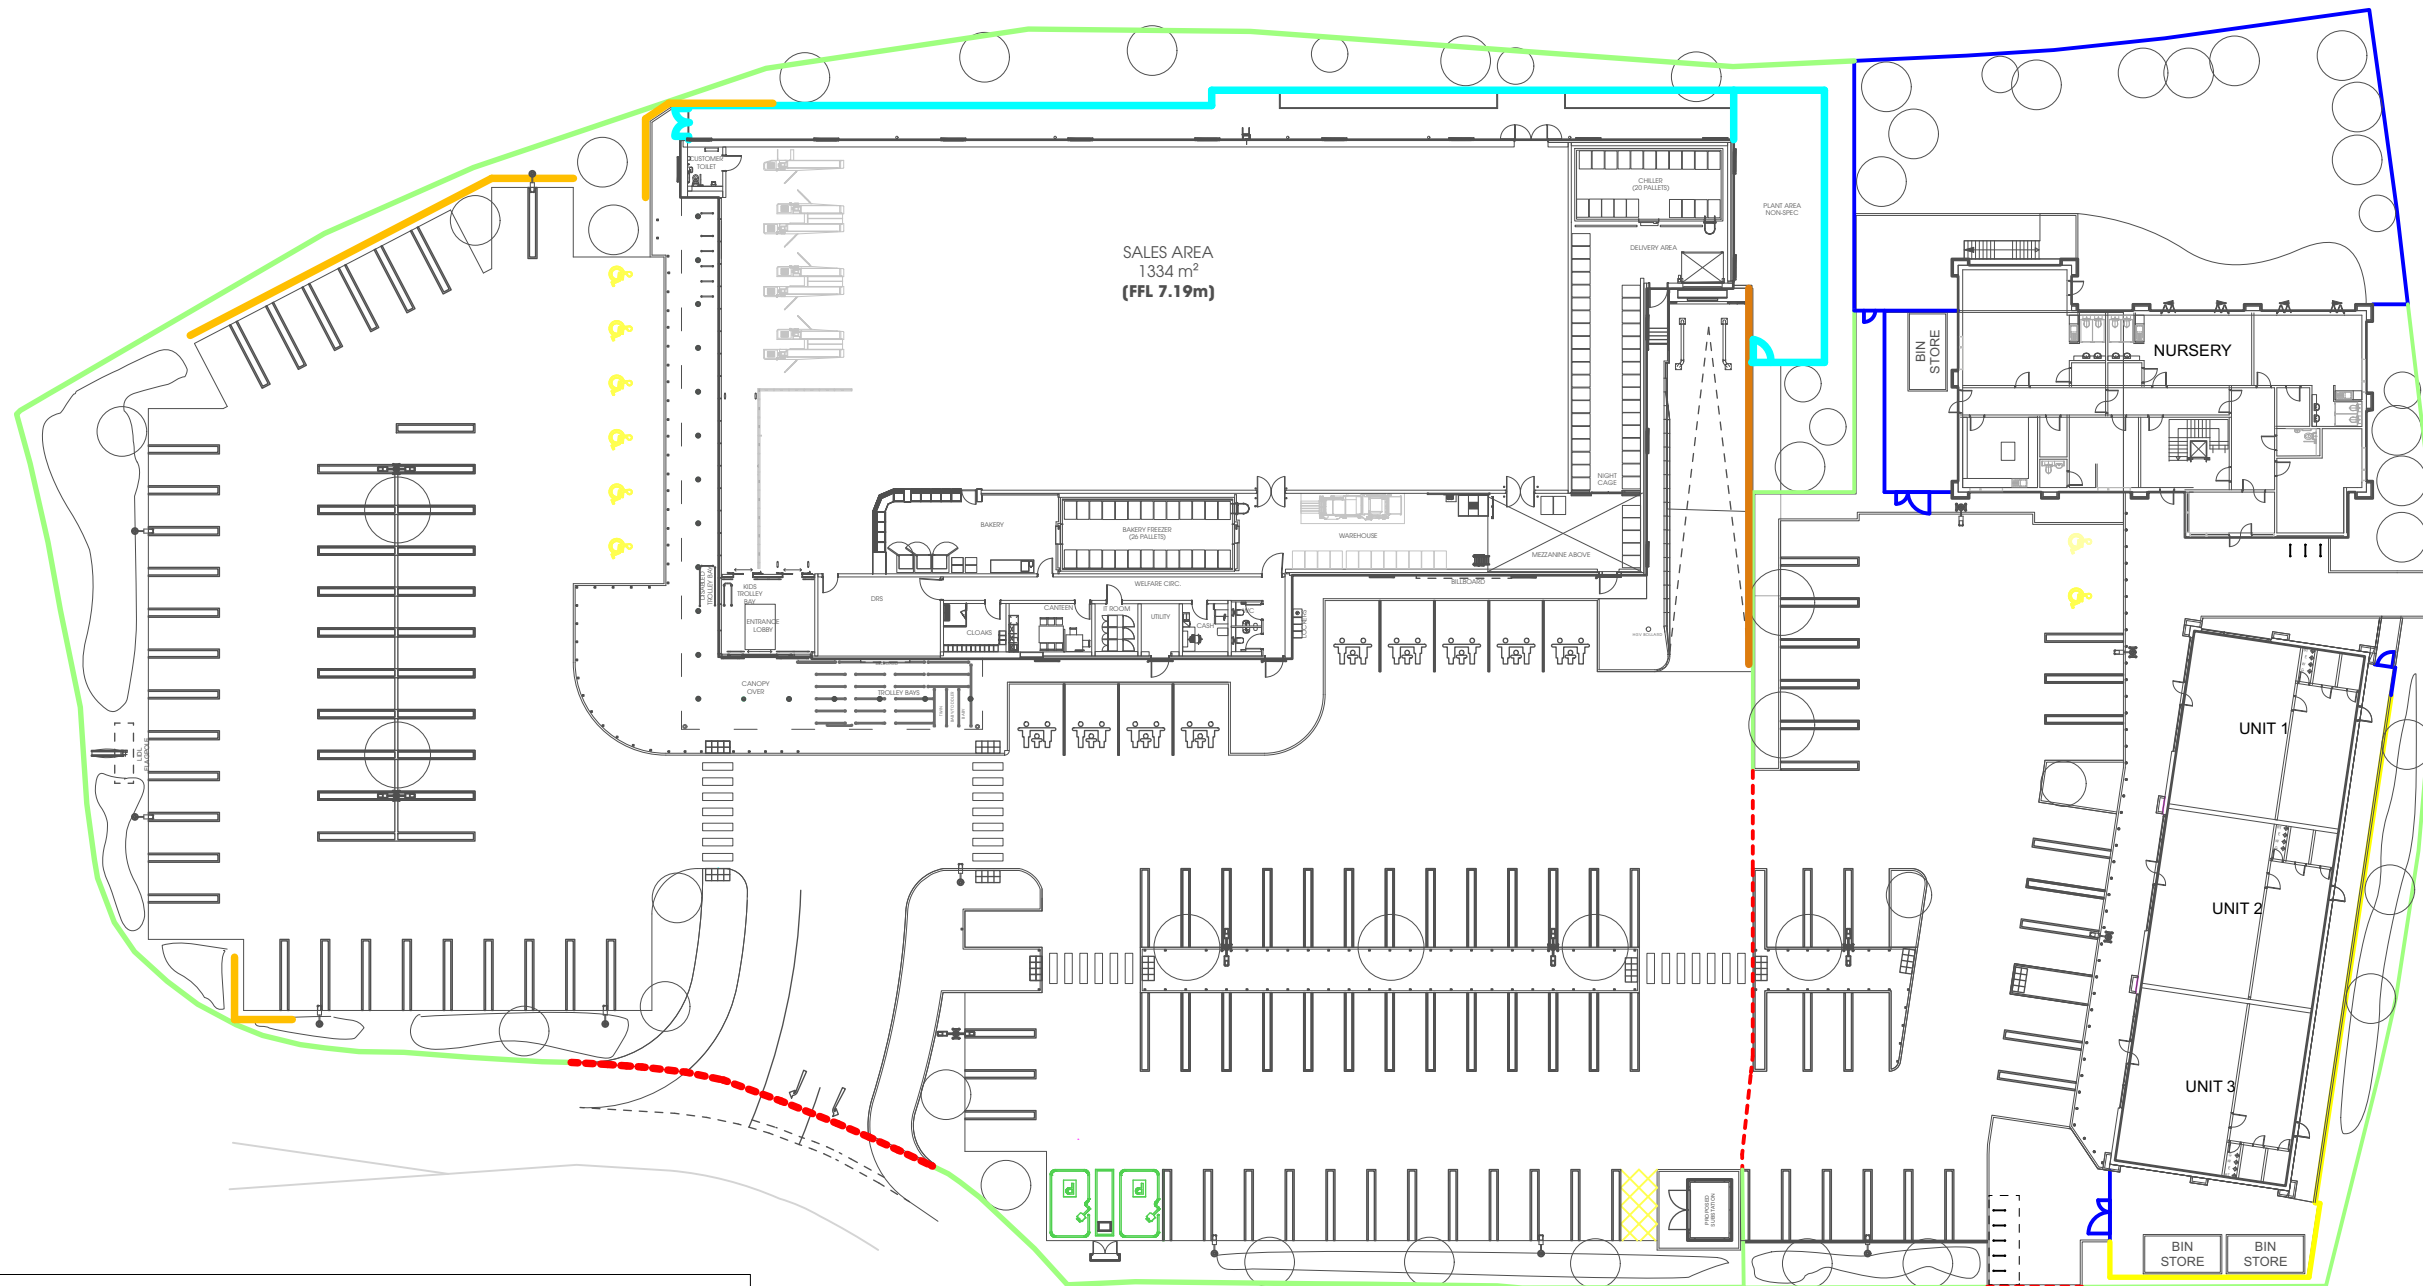
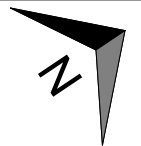


E	23/09/2024	Lighting Layout adjusted	BM
D	31/07/2024	ADJUSTED FOLLOWING CLIENTS COMMENTS	BM
C	11/07/2024	Site updated to latest scheme	KA
B	02/07/2024	Drawing title updated	KA
A	17/05/2024	Palisade to Paladin Fencing	LS
Rev	Date	Description	Drawn

htcarchitects

York Place Studio
8 Britannia Street
Leeds
LS1 2DZ

T: (0113) 244 3457

W: www.htcarchitects.co.uk
E: info@htcarchitects.co.uk

client
Lidl GB Ltd.



project
**Glan Llyn
Newport**

drawing title
**Master Boundary Treatment
Plan**

date **July 2024**
status **Planning**
scale **1:500 @ A3**
drawn **CP** checked **LS**
job no. **3211** dwg no. **P405** rev. **E**

KEY	
FENCE	
	PROPOSED PALADIN FENCE WITH GATE (2m TOTAL HEIGHT)
	1.8m CLOSEBOARD TIMBER FENCING AND GATE
	1.8m TRELLIS FENCE AS PER LANDSCAPE ARCHITECTS DESIGN
WALLS	
	PROPOSED RETAINING WALL TO S.E DESIGN AND DETAIL WITH 1.1m GALVANISED STEEL HANDRAIL
	PROPOSED RETAINING WALL TO S.E DESIGN AND DETAIL WITH 1.1m HANDRAIL
BOUNDARY	
	OPEN BOUNDARY SUBJECT TO LANDSCAPE ARCHITECT DESIGN
	OPEN BOUNDARY SUBJECT TO CONFIRMATION
SITE ACCESS	
	PROPOSED SITE ACCESS