



TOTAL VOLUME TO BE RELINQUISHED
899m³

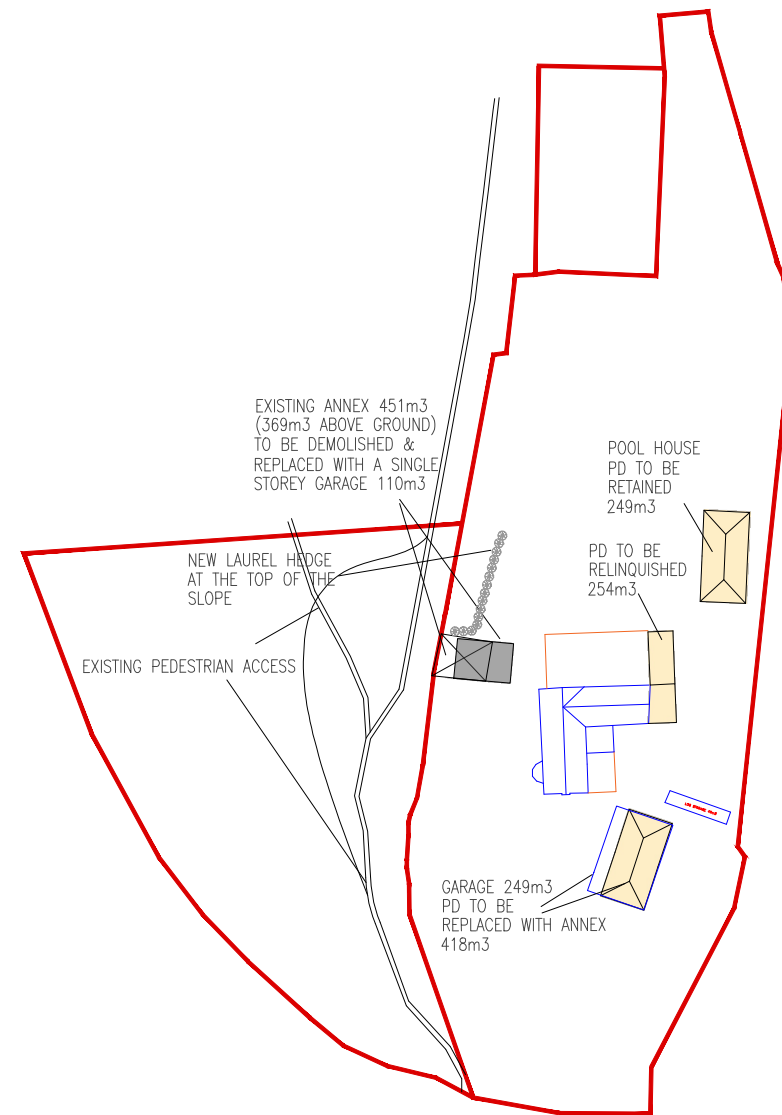

APPROVED PD SITE PLAN

TOTAL VOLUME PROPOSED 528m³

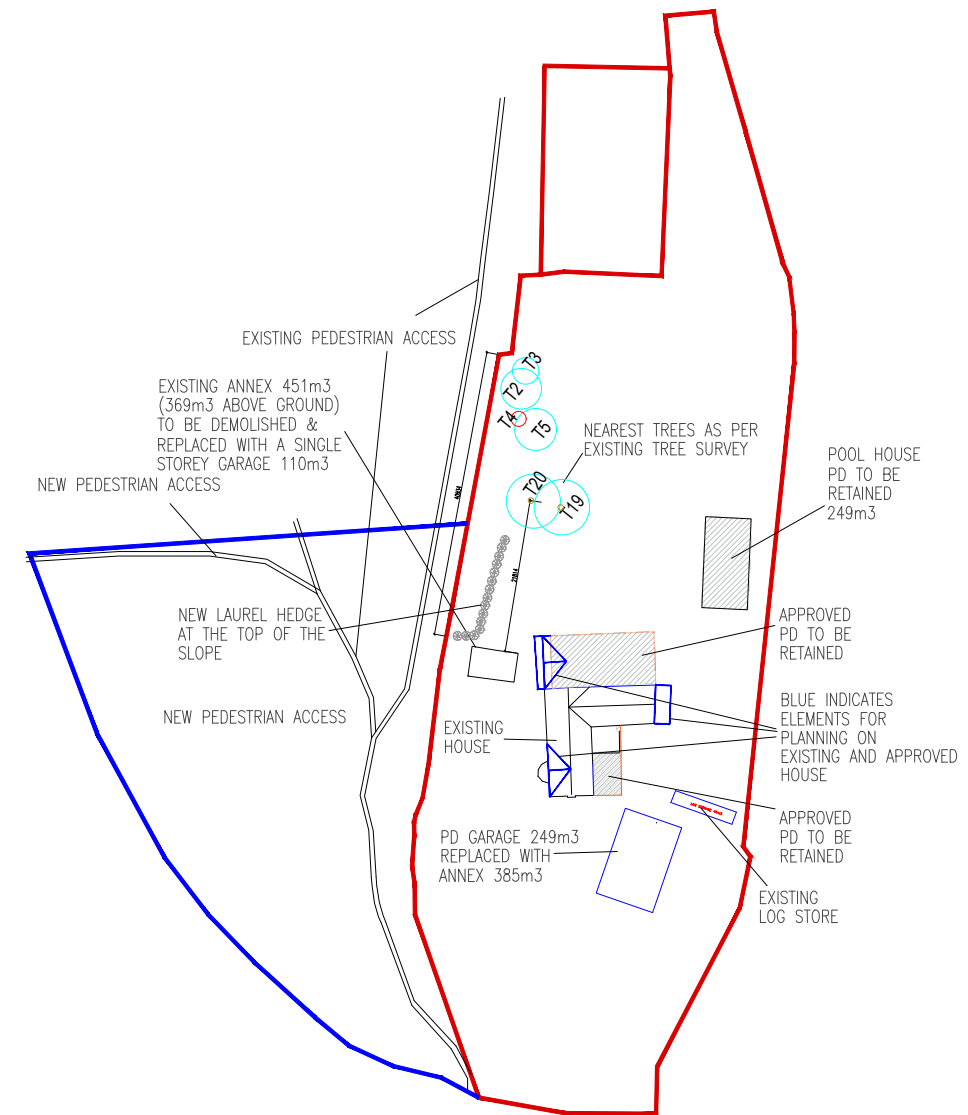

PROPOSED SITE PLAN

0m 5m 10m 15m 20m
SCALE 1:1000 @ A3

Rev No.	Date	Revision

This drawing is copyright.
All dimensions to be checked prior to construction
or manufacture. Any discrepancy to be reported to the
Engineers immediately.
Do not scale this drawing, work to figured dimensions only.

DRAWING ISSUE STATUS ☐ :- DESIGN DEVELOPMENT PRIOR TO TENDER ISSUE ☐ :- TENDER ISSUE ☐ :- DESIGN DEVELOPMENT PRIOR TO CONSTRUCTION ISSUE ☐ :- CONSTRUCTION ISSUE ☐ :- AS BUILT DRAWING	PROJECT : REDEVELOPMENT AT ROBINWOOD, BELMONT HILL.				
	TITLE : EXISTING & PROPOSED SITE PLANS				
DATE : JUL 2025	DRAWN : HZ	PROJECT No. :	DRG. No. :	Rev.	
SCALE : 1:1000 @ A3	CHECKED : LT	26.2026	02	B	

Civil & Structural Engineers
No.5 Goldtops,
Newport,
NP20 4PG,
Tel. 01633 255140
Email: mail@ammro.co.uk