



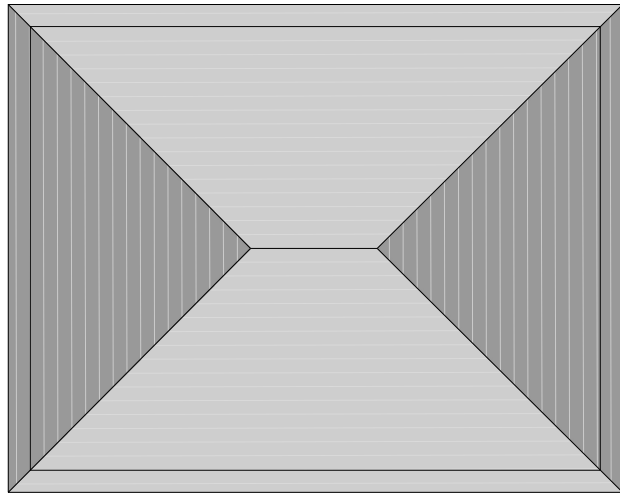


EXISTING ANNEX ROOF PLAN




EXISTING ANNEX 1ST FLOOR PLAN

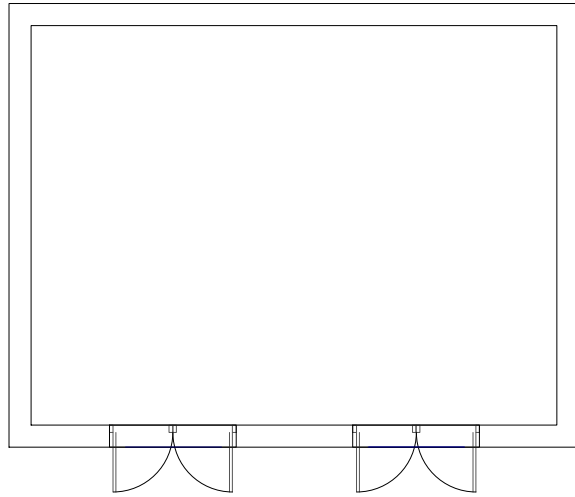


EXISTING ANNEX GRD FLOOR PLAN

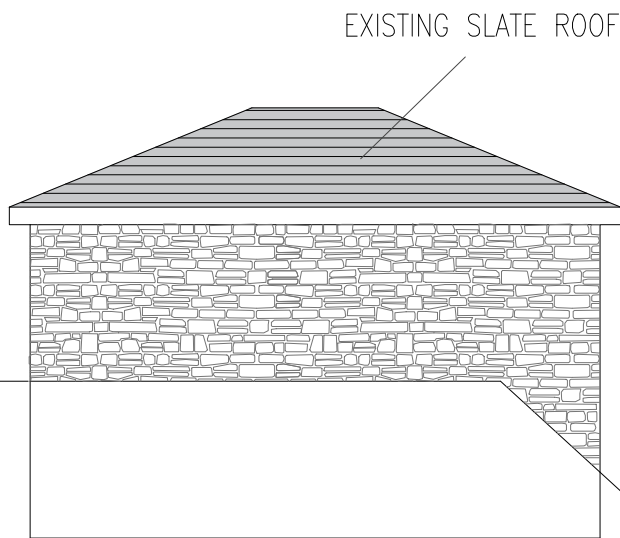


EXISTING ANNEX NORTHEAST SIDE ELEVATION

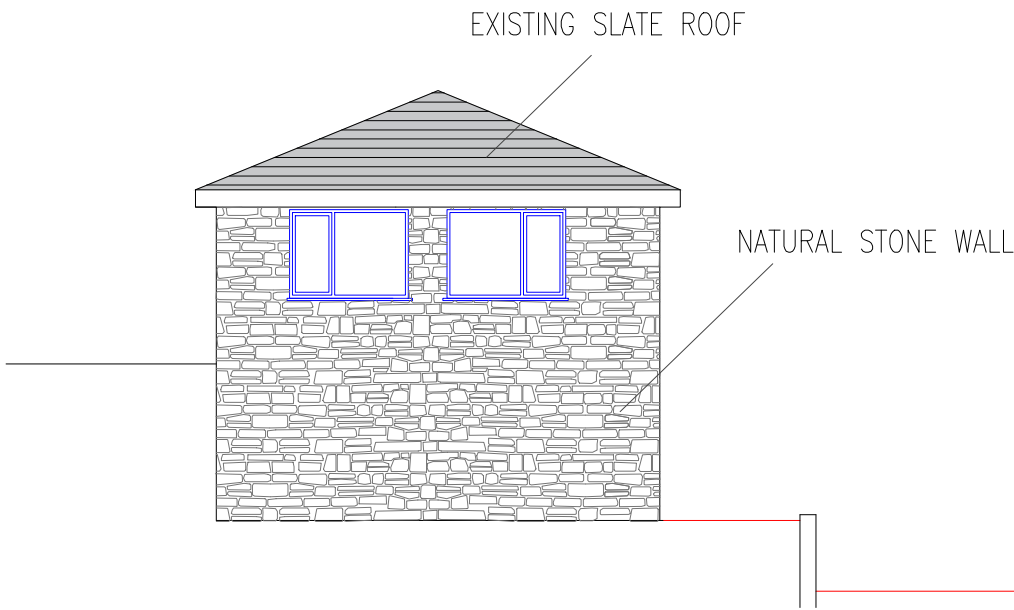

EXISTING ANNEX NORTHWEST ELEVATION

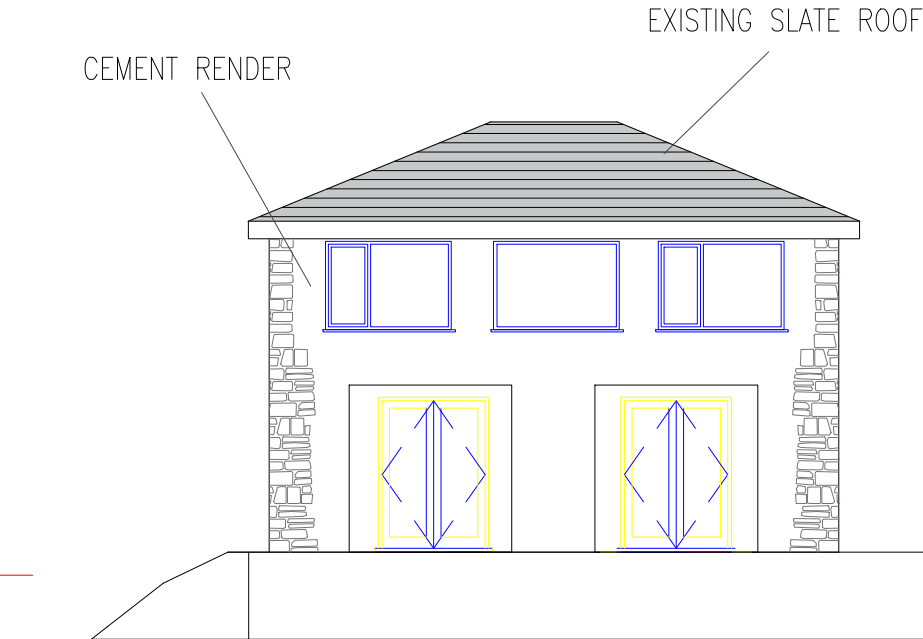

EXISTING ANNEX SOUTHWEST FRONT ELEVATION

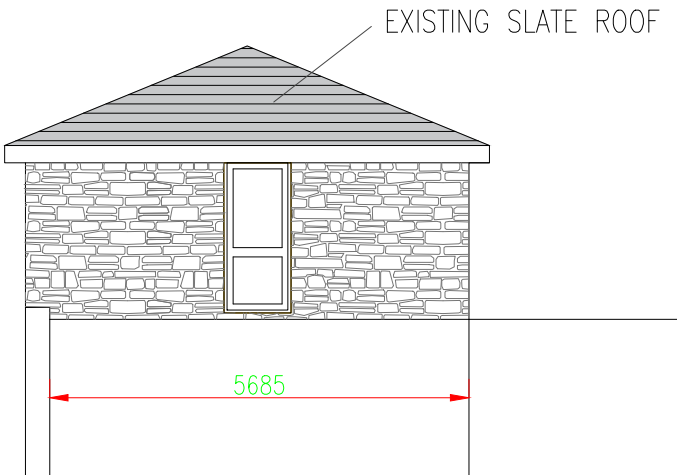

EXISTING ANNEX SOUTHEAST SIDE ELEVATION



Rev. No.	Date	Revision

This drawing is copyright.
All dimensions to be checked prior to construction or manufacture. Any discrepancy to be reported to the Engineers immediately.
Do not scale this drawing, work to figured dimensions only.

DRAWING ISSUE STATUS		PROJECT : REDEVELOPMENT AT ROBINWOOD, BELMONT HILL.				 AMMRO CONSULTING LIMITED Civil & Structural Engineers No.5 Goldtops, Newport, NP20 4PG. Tel. 01633 255140 Email: mail@ammro.co.uk	
ISSUE		TITLE : EXISTING ANNEX PLANS AND ELEVATIONS					
☐ :- DESIGN DEVELOPMENT PRIOR TO TENDER ISSUE	☐ :- TENDER ISSUE	DATE : JUL 2025	DRAWN : HZ	PROJECT No. :	DRG. No. :	Rev.	
☐ :- DESIGN DEVELOPMENT PRIOR TO CONSTRUCTION	☐ :- CONSTRUCTION ISSUE	SCALE : 1:100 @ A3	CHECKED : LT	26.2026	11	-	
☐ :- AS BUILT DRAWING							