




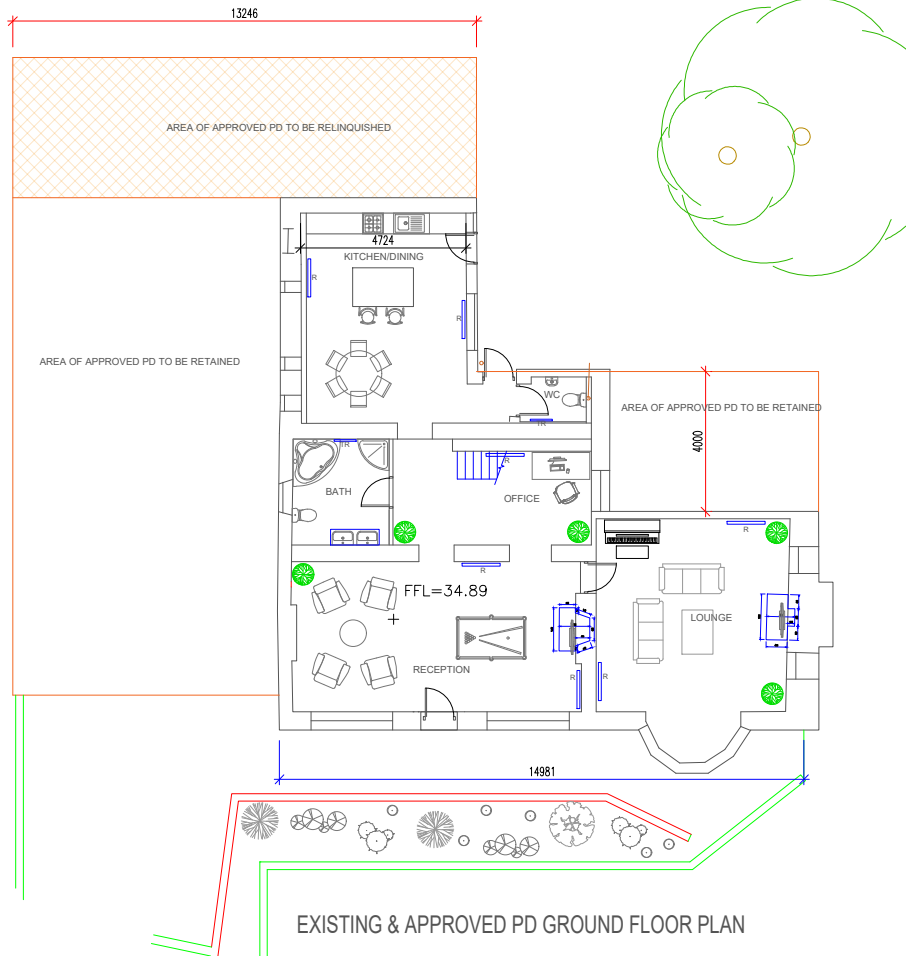


EXISTING & APPROVED PD GROUND FLOOR PLAN

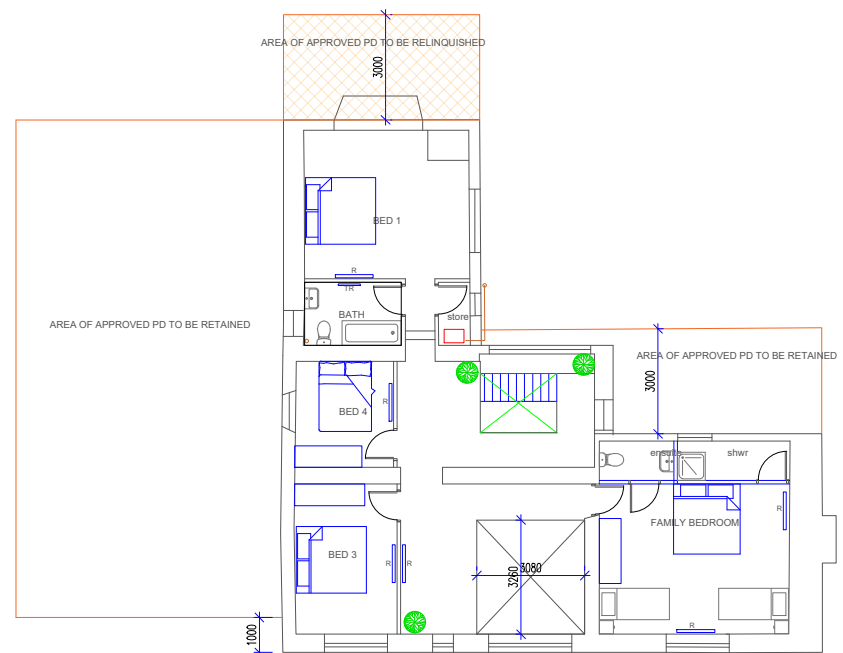


EXISTING & APPROVED PD FIRST FLOOR PLAN

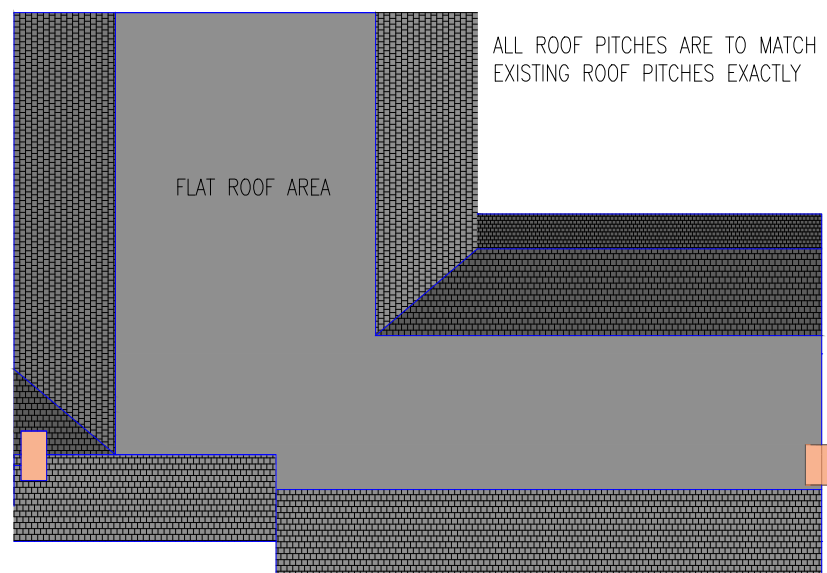



EXISTING & APPROVED PD ROOF PLAN

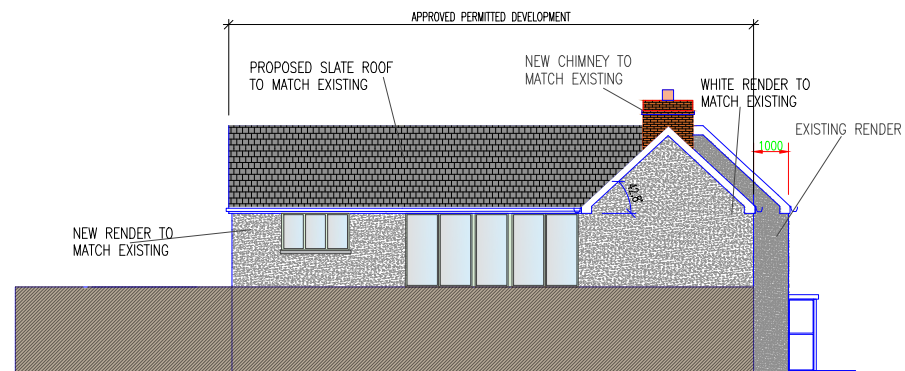


EXISTING & APPROVED PD NORTHEAST SIDE ELEVATION

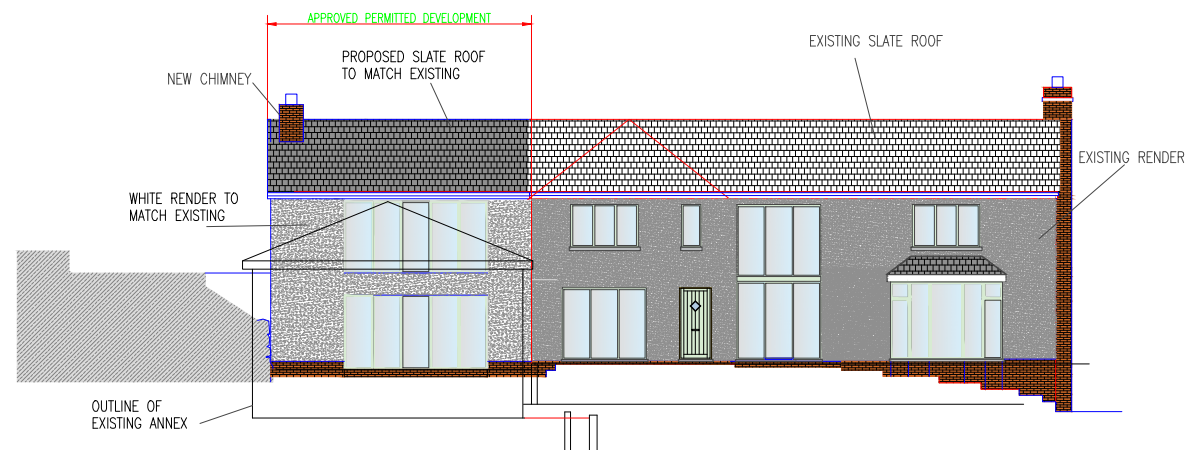

EXISTING & APPROVED PD NORTHWEST FRONT ELEVATION

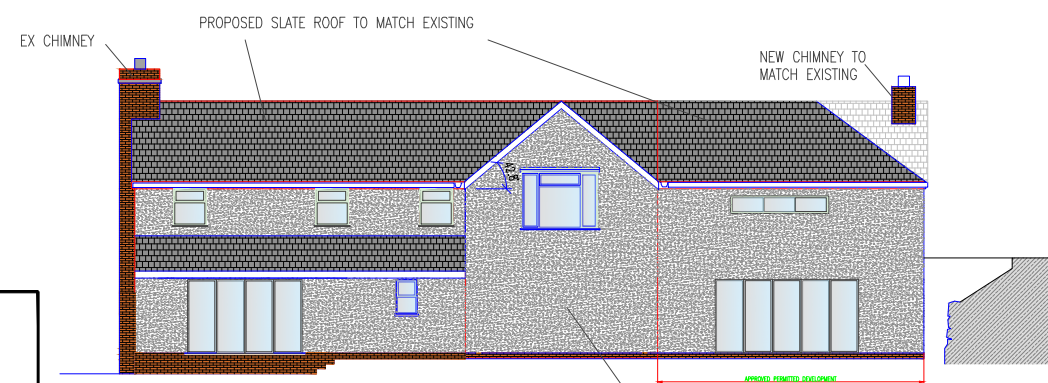 

EXISTING & APPROVED PD SOUTHEAST SIDE ELEVATION

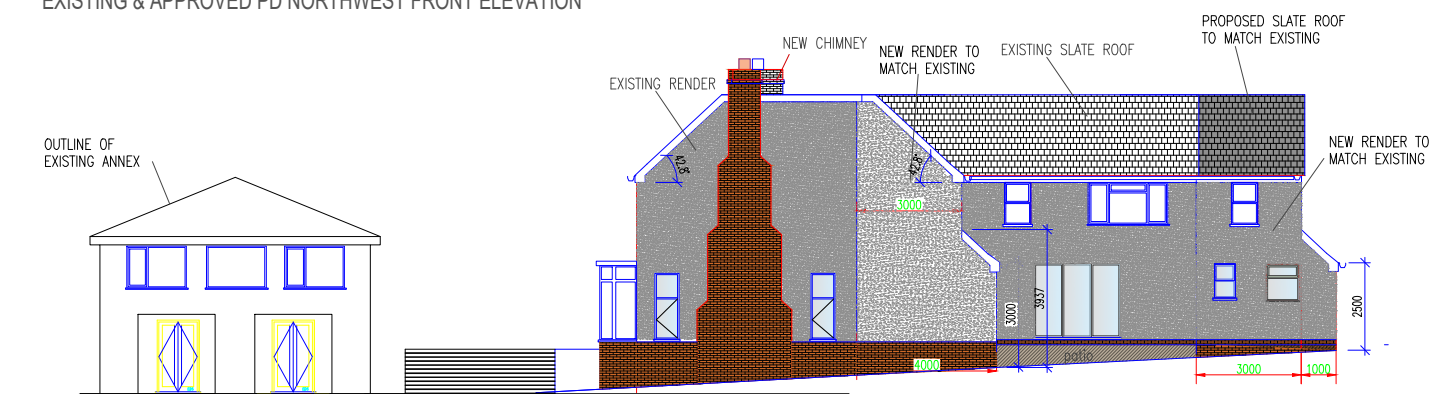

EXISTING & APPROVED PD SOUTHWEST SIDE ELEVATION

Rev No	Date	Revision

This drawing is copyright.
All dimensions to be checked prior to construction or manufacture. Any discrepancy to be reported to the Engineers immediately.
Do not scale this drawing, work to figured dimensions only.

DRAWING ISSUE STATUS		PROJECT : REDEVELOPMENT AT ROBINWOOD, BELMONT HILL.					 AMMRO CONSULTING LIMITED Civil & Structural Engineers No.5 Goldtops, Newport, NP20 4PG. Tel. 01633 255140 Email: mail@ammro.co.uk
☐ :- DESIGN DEVELOPMENT PRIOR TO TENDER ISSUE		TITLE ROBINWOOD EXISTING & APPROVED PD PLANS & ELEVATIONS					
☐ :- TENDER ISSUE		DATE :JUL 2025	DRAWN :HZ	PROJECT No. :	DRG. No. :	Rev.	
☐ :- DESIGN DEVELOPMENT PRIOR TO CONSTRUCTION		SCALE : 1:200 @ A3	CHECKED :LT	26.2026	08	-	
ISSUE	☐						
	☐ :- CONSTRUCTION ISSUE						
	☐ :- AS BUILT DRAWING						