


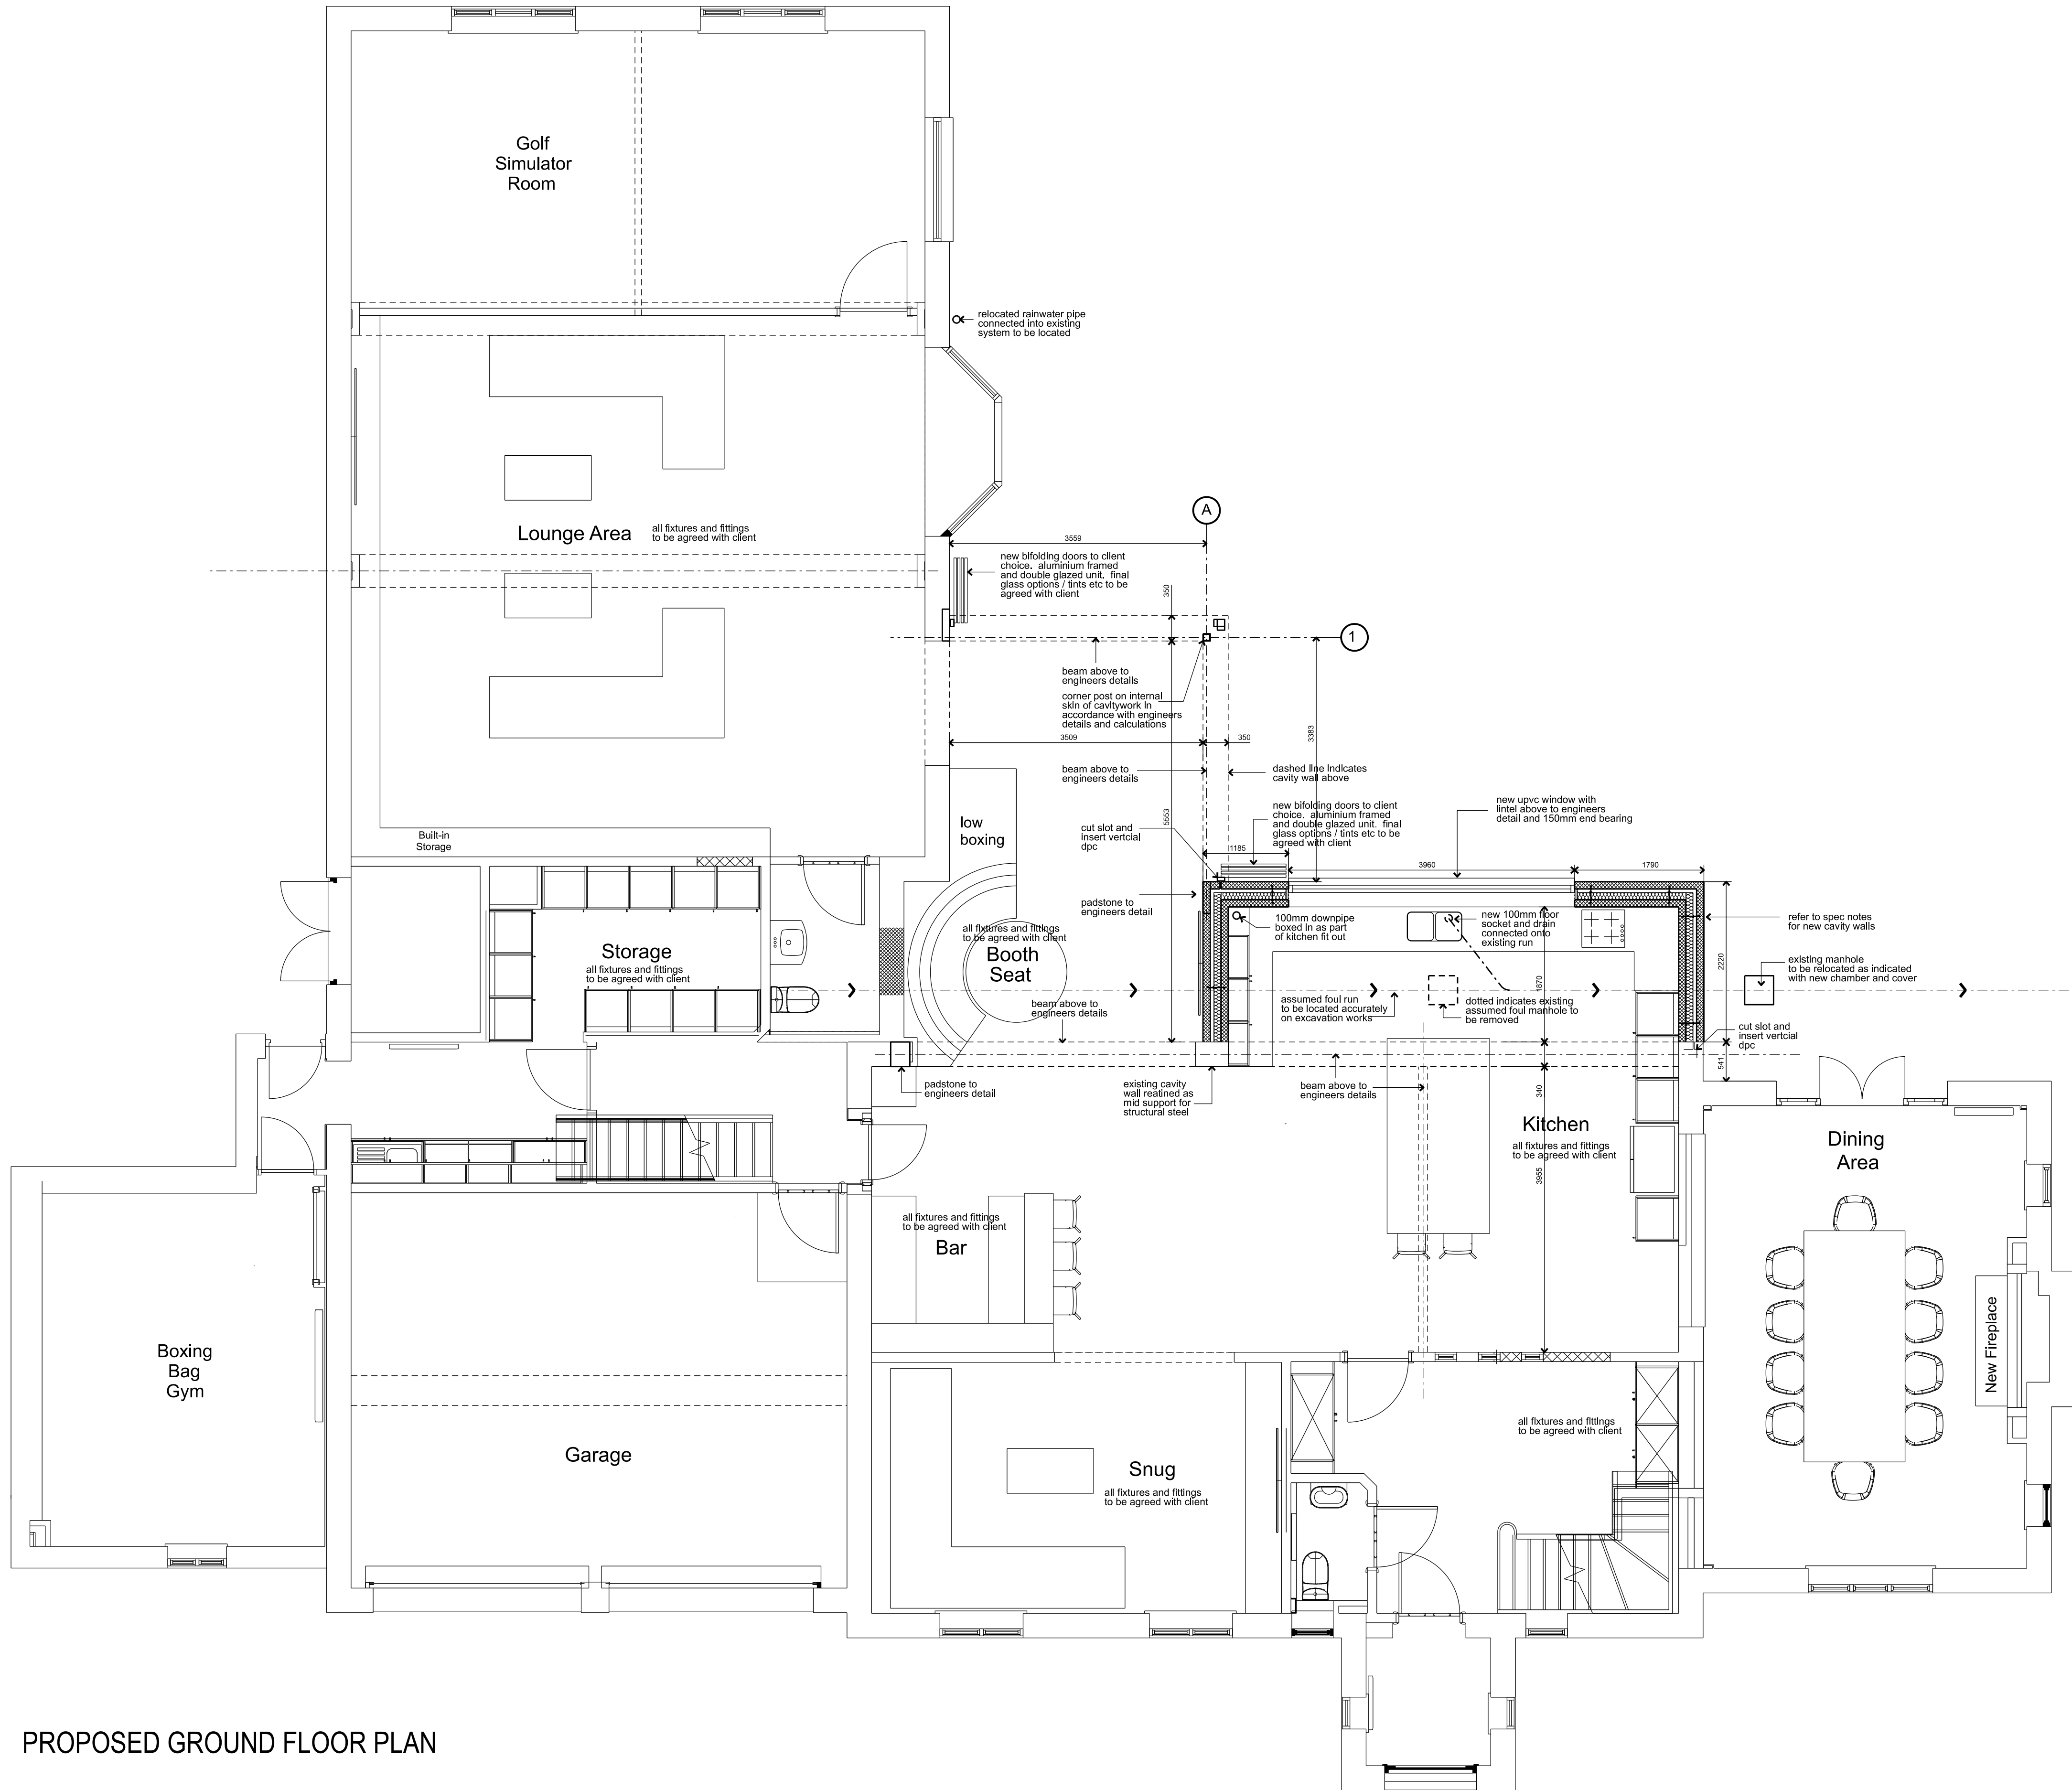

PROPOSED GROUND FLOOR PLAN

REV. DESCRIPTION | DRAWN BY | CHECKED BY | APPROVED BY | DATE
RIBA PLAN OF WORK 2013 WORKSTAGE

PURPOSE OF ISSUE - FIT FOR ...

CLIENT
MR SIMON GAMBARINI

PROJECT TITLE
EXTENTION AND ALTERATIONS TO
WENTWORTH HOUSE, CROESLLANFRO GARDENS,
ROGERSTONE, NEWPORT, NP10 9LH
DRAWING TITLE
PROPOSED GROUND FLOOR

PROJECT No. SCALE @ A1
DRAWING No. 1:50

REVISION
(-)-11

DO NOT SCALE Any discrepancy or query concerning this drawing should be referred to the originator