


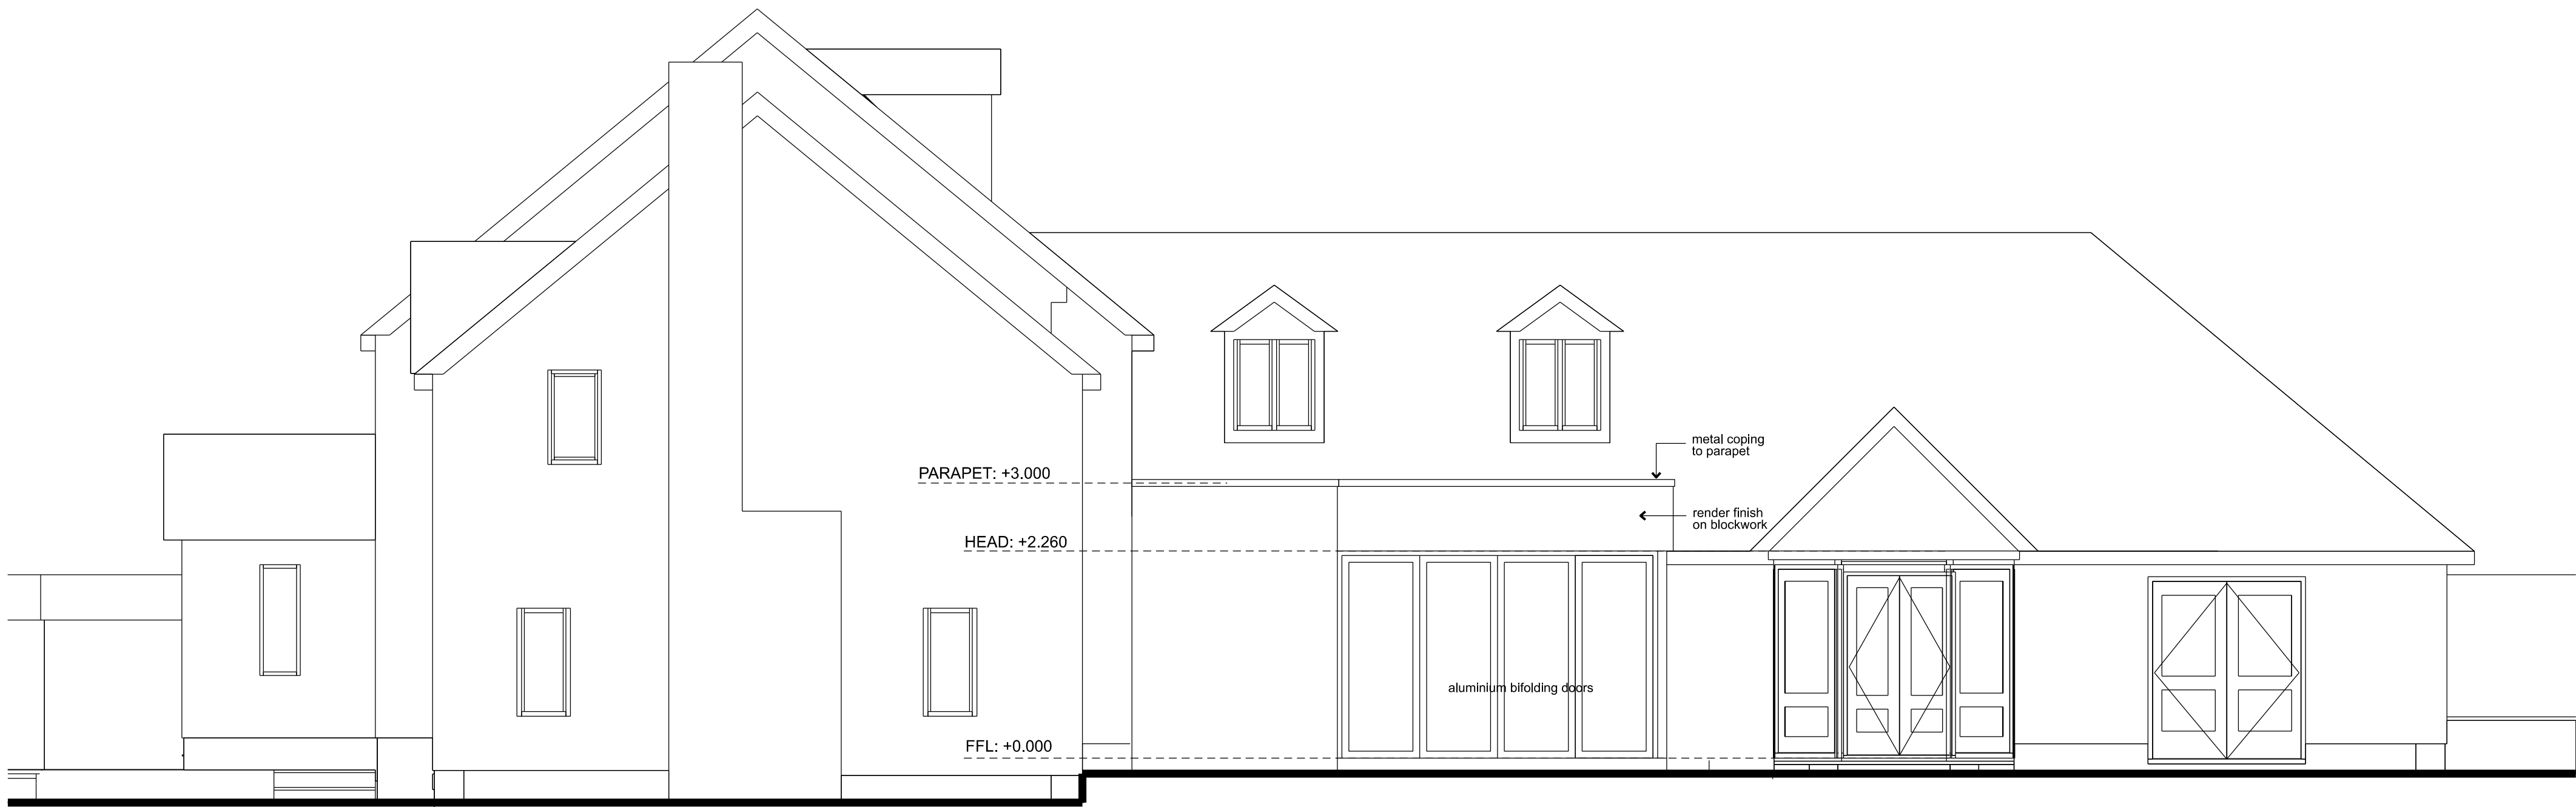

PROPOSED REAR ELEVATION



PROPOSED SIDE ELEVATION

REV. DESCRIPTION | DRAWN BY | CHECKED BY | APPROVED BY | DATE
RIBA PLAN OF WORK 2013 WORKSTAGE

PURPOSE OF ISSUE - FIT FOR ...

CLIENT
MR SIMON GAMBARINI

PROJECT TITLE
EXTENTION AND ALTERATIONS TO
WENTWORTH HOUSE, CROESLLANFRO GARDENS,
ROGERSTONE, NEWPORT, NP10 9LH

DRAWING TITLE
PROPOSED REAR AND SIDE ELEVATION

PROJECT No. SCALE @ A1
1:50

DRAWING No. REVISION
(-)-12

DO NOT SCALE Any discrepancy or query concerning this drawing should be referred to the originator