



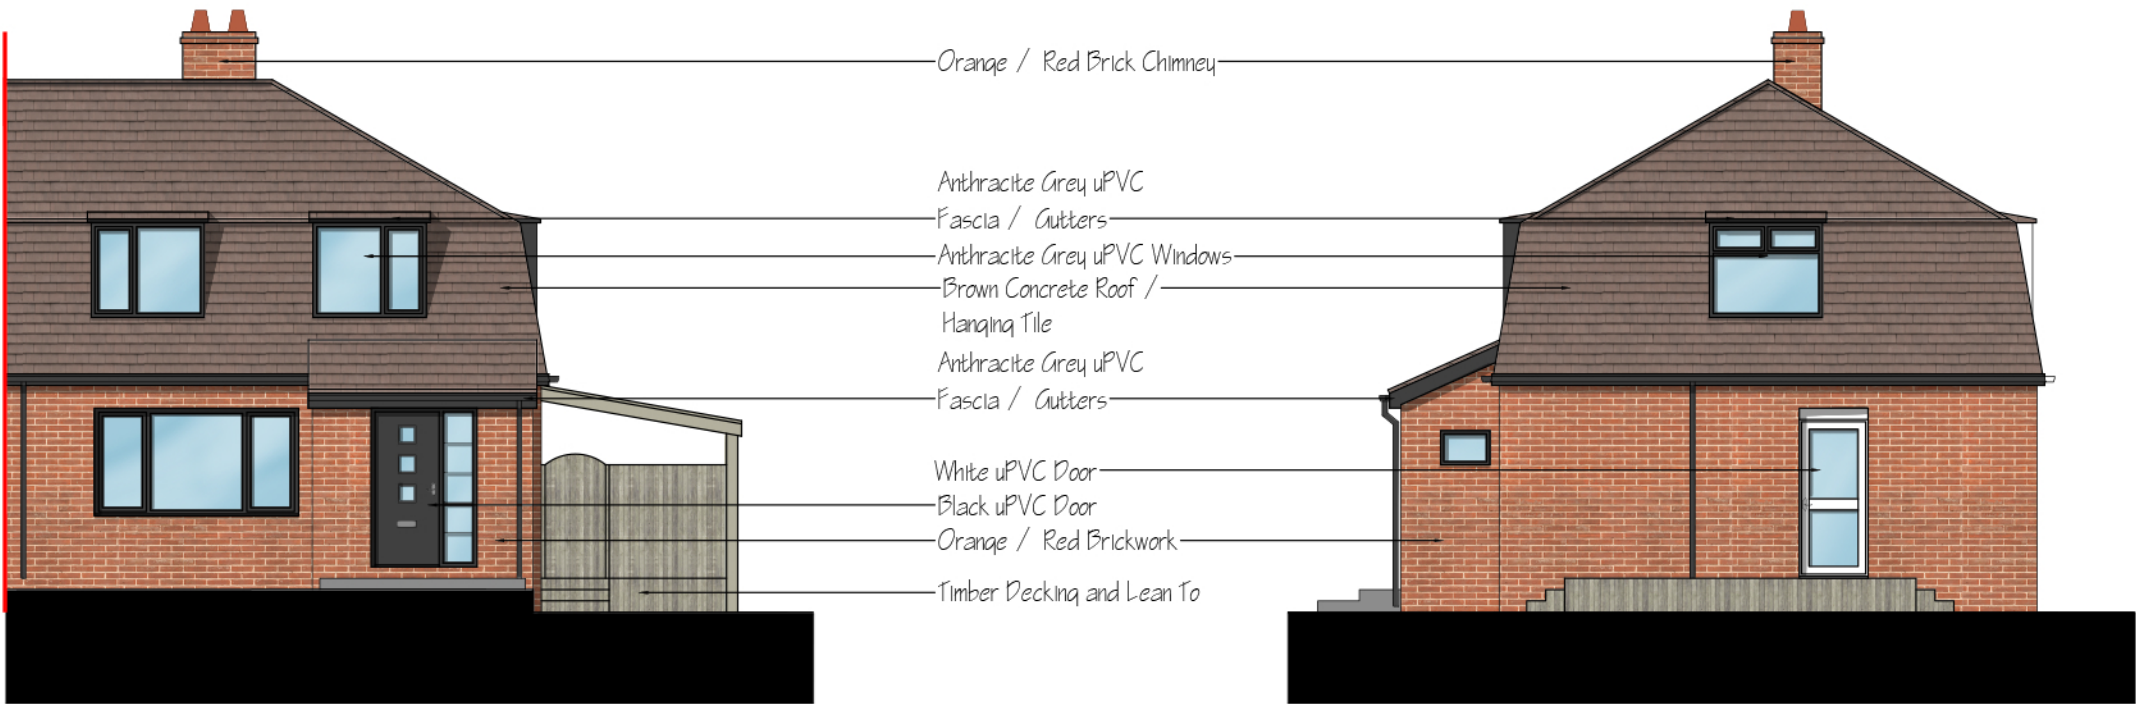


Front Elevation

Side Elevation - Right

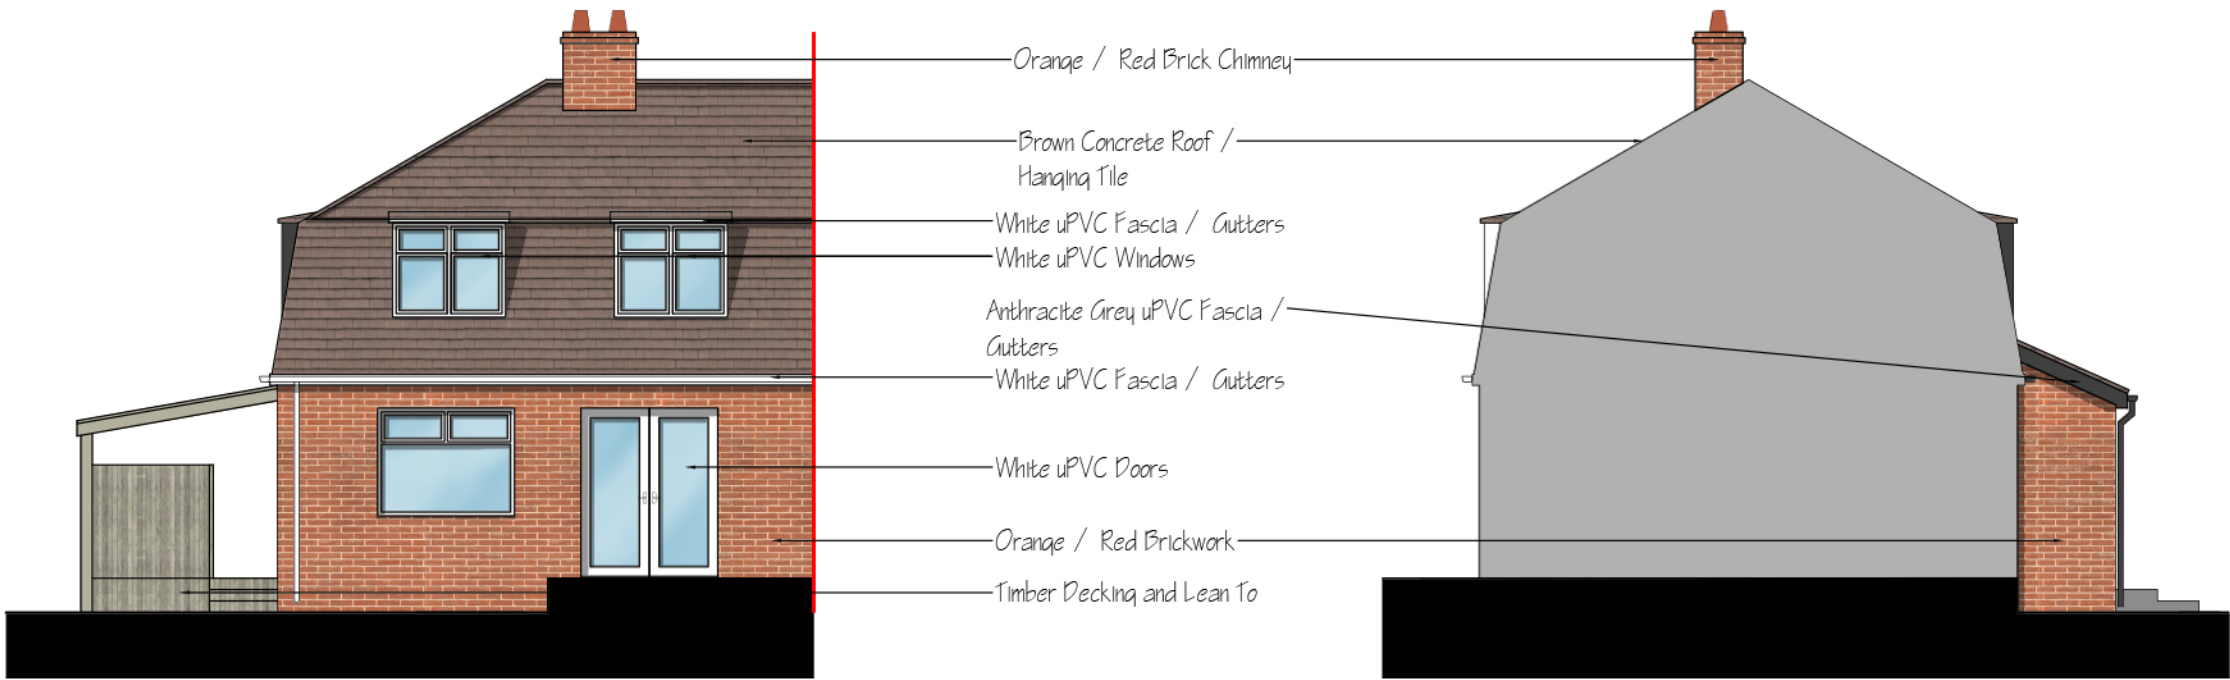

Rear Elevation

Side Elevation - Left

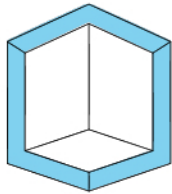

elev8architectural

Revisions:

Project:
40 Laurel Rd, Bassaleg,
Newport, NP10 8NT

Drawing:
Existing Elevations

Scale @ A3
1:100
Drawing No:
PL03

Date:
23.07.2025

Existing Elevations

