


200X340mm
PROJECTING ROLLER
SHUTTER BOX

SECTION THROUGH
FRONT 1:50

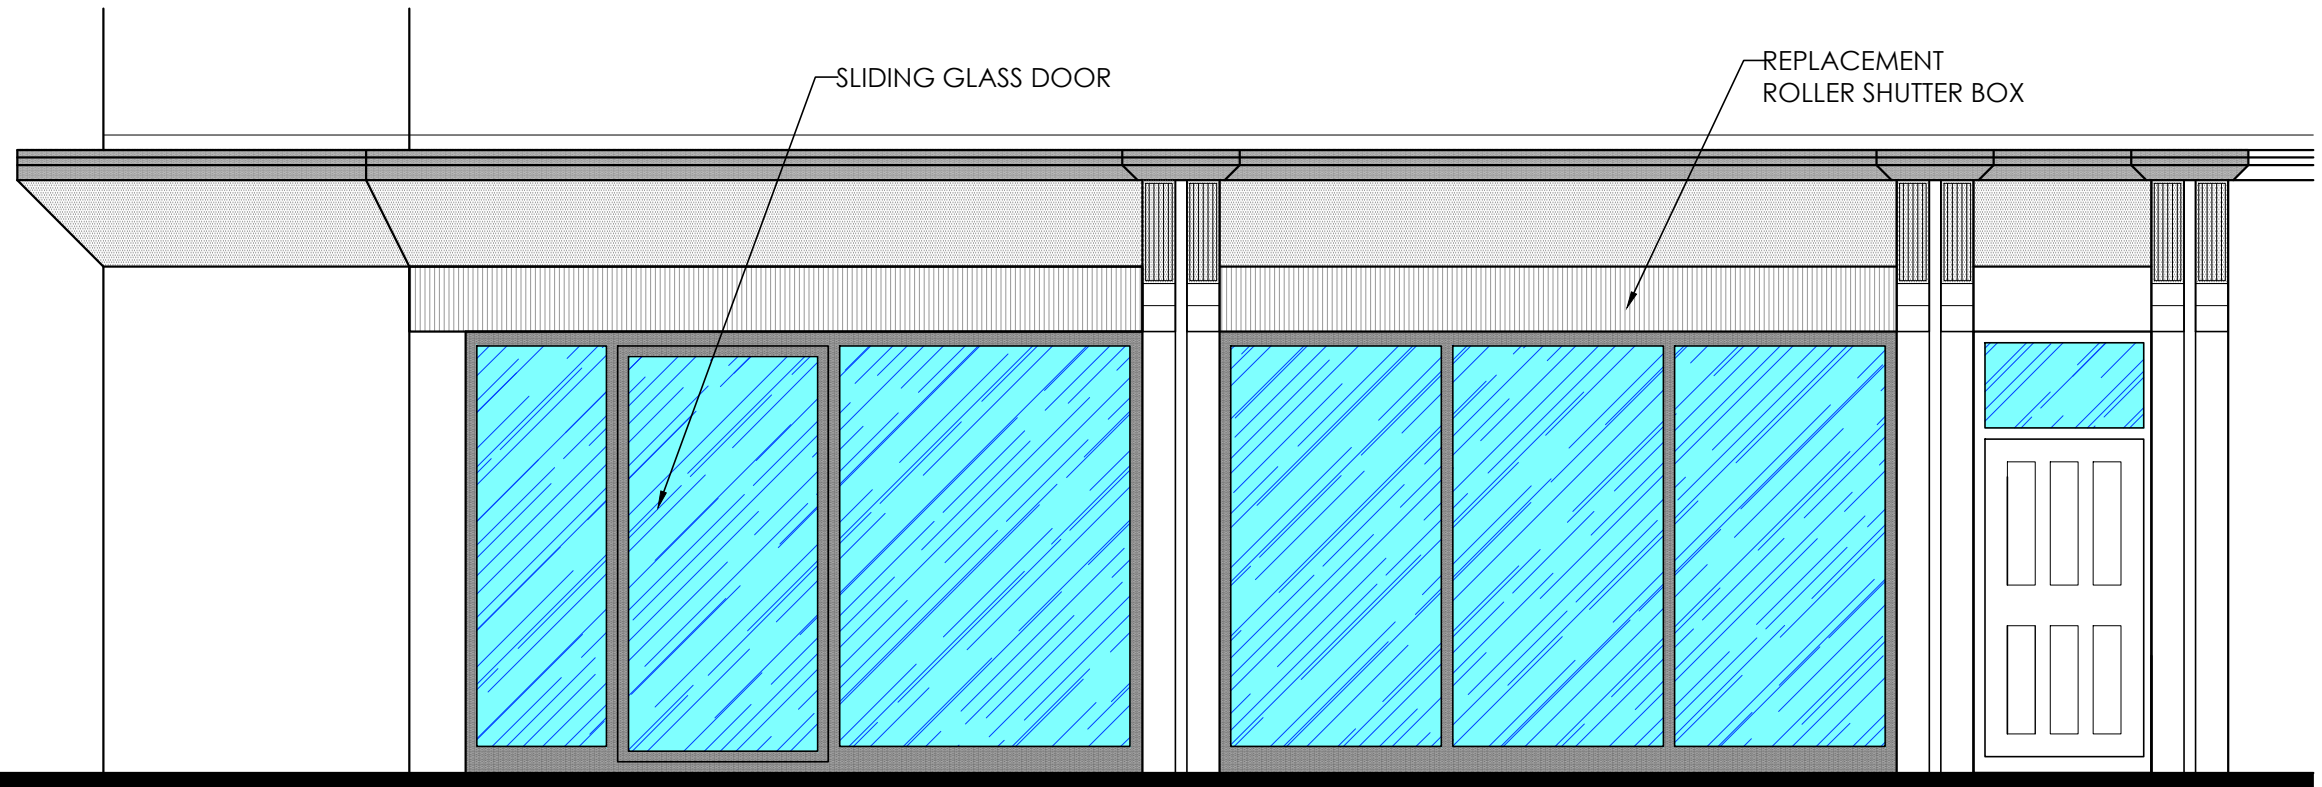

FRONT ELEVATION AS PROPOSED 1:50

ROLLER SHUTTER BOX

SECTION THROUGH
FRONT 1:50



FRONT ELEVATION AS EXISTING 1:50

ISSUED FOR:

**PLANNING
APPLICATION
PURPOSES**



Creation Design

Creation Design - Wales

Tel: 01495 616277 / 07508890294
www.creationdesign-wales.com
E-mail: info@creationdesign-wales.com

PROPOSED CHANGE OF USE

110-111 COMMERCIAL ROAD

PILLGWENLLY

NEWPORT

NP20 2GW

STREET ELEVATIONS

DATE:

April 2025

DRAWN BY:

P.P.

SCALE(S):

1:50 @ A3

DRAWING NO:

25-049/P/04

REV:

A