


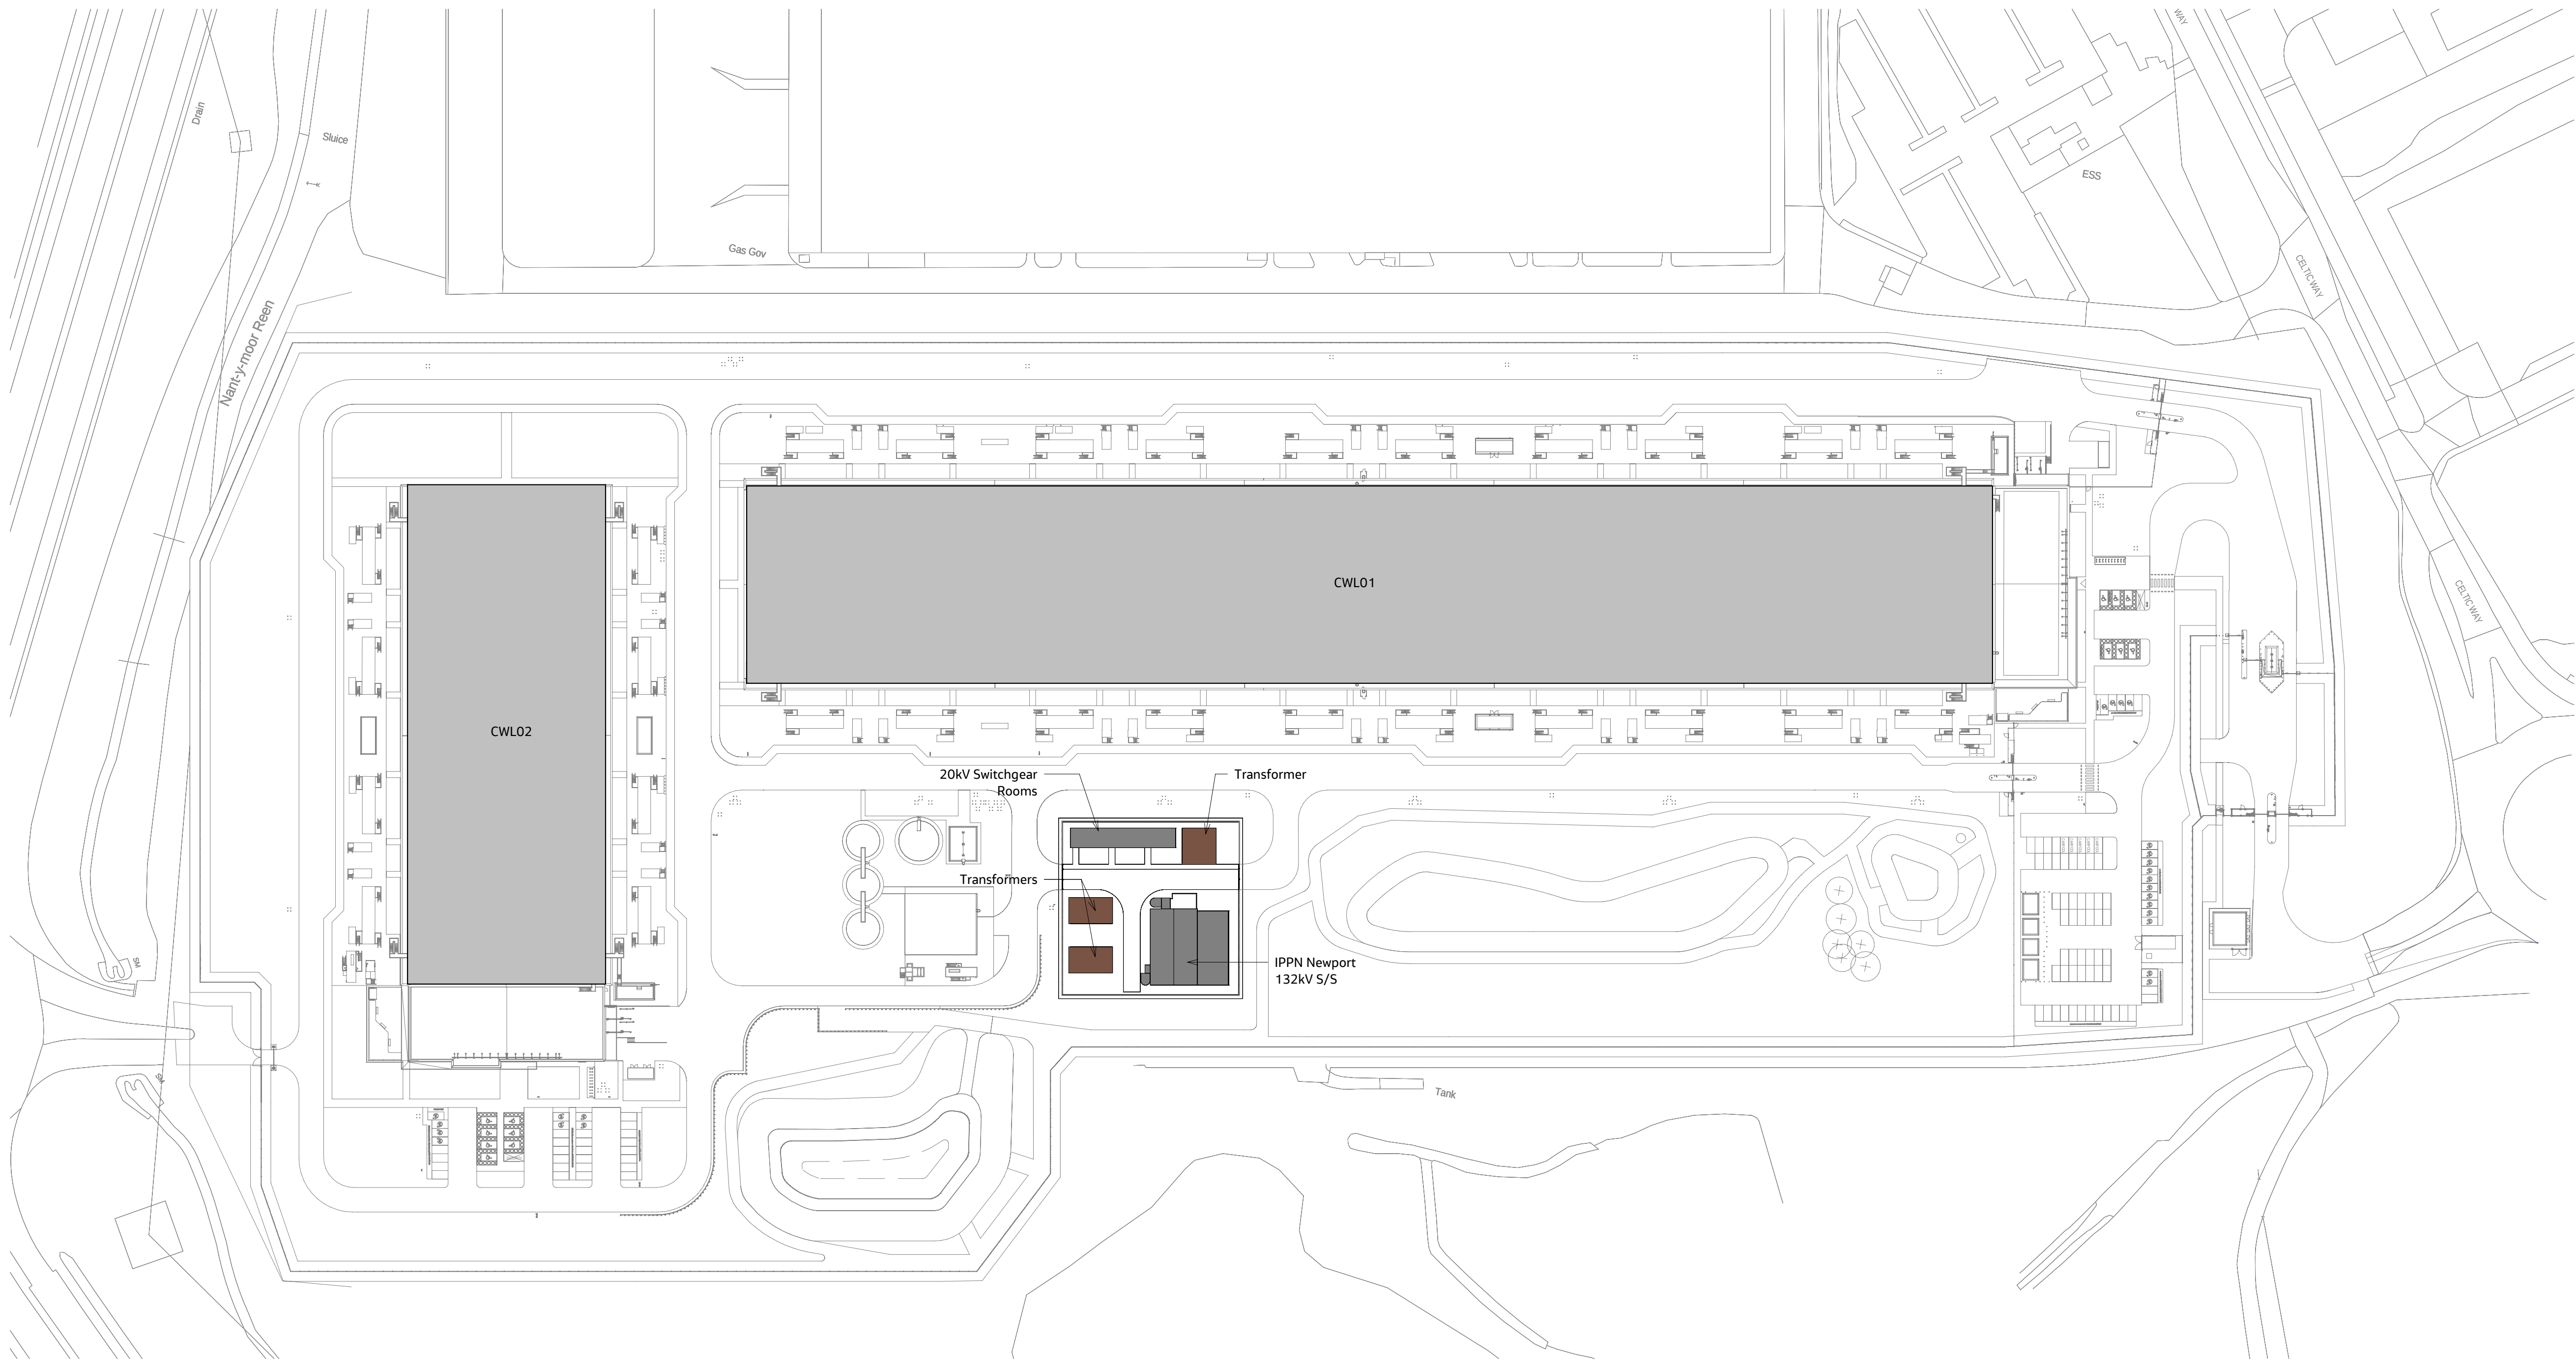

1 Site Plan
1 : 1000

NOTES

1. ALL DIMENSIONS ARE IN MILLIMETRES UNLESS NOTED OTHERWISE.
2. THIS DRAWING IS FOR DEVELOPMENT PURPOSES ONLY.
3. CONSTRUCTION ACCESS BOUNDARY EXTENDS UP TO ROUNDABOUT AT NATIONAL GRID SECURITY GATE
4. MICROSOFT BUILDINGS AND SURROUNDING LANDSCAPING SHOWN FOR INFORMATION CURRENTLY UNDER CONSTRUCTION

LEGEND

- PROPOSED BUILDING
- DATA CENTRE BUILDINGS
- PROPOSED EQUIPMENT

Rev	Rev. Date	Purpose of revision	Orig	Check'd	Rev'd	Apprv'd
A	13/11/2025	Final Issue	MZ	SS	HB	RM
P02	30/10/2025	Preliminary	MZ	SS	HB	RM
P01	13/10/2025	Preliminary	MZ	SS	HB	RM

© Copyright 2025 Jacobs U.K. Limited. The concepts and information contained in this document are the property of Jacobs. Use or copying of this document in whole or in part without the written permission of Jacobs constitutes an infringement of copyright. Limitation: This drawing has been prepared on behalf of, and for the exclusive use of Jacobs Client, and is subject to, and issued in accordance with, the provisions of the contract between Jacobs and the Client. Jacobs accepts no liability or responsibility whatsoever for, or in respect of, any use of, or reliance upon, this drawing by any third party.



Jacobs Cottons Centre, Cottons Lane, London, SE1 2QG Tel: +44 (0)203 980 2000		Drawing title	
Client sse Energy Solutions		Site Plan	
Project IPPN Newport 132kV S/S		Drawing status FINAL ISSUE	Suitability S4
		Scale 1:1000 @ A1	Rev A
		Jacobs No. B2494900	
		Client No. 000006410	
		Drawing number B2494900-JAC-ZZ-ZZ-DR-AR-0501	