


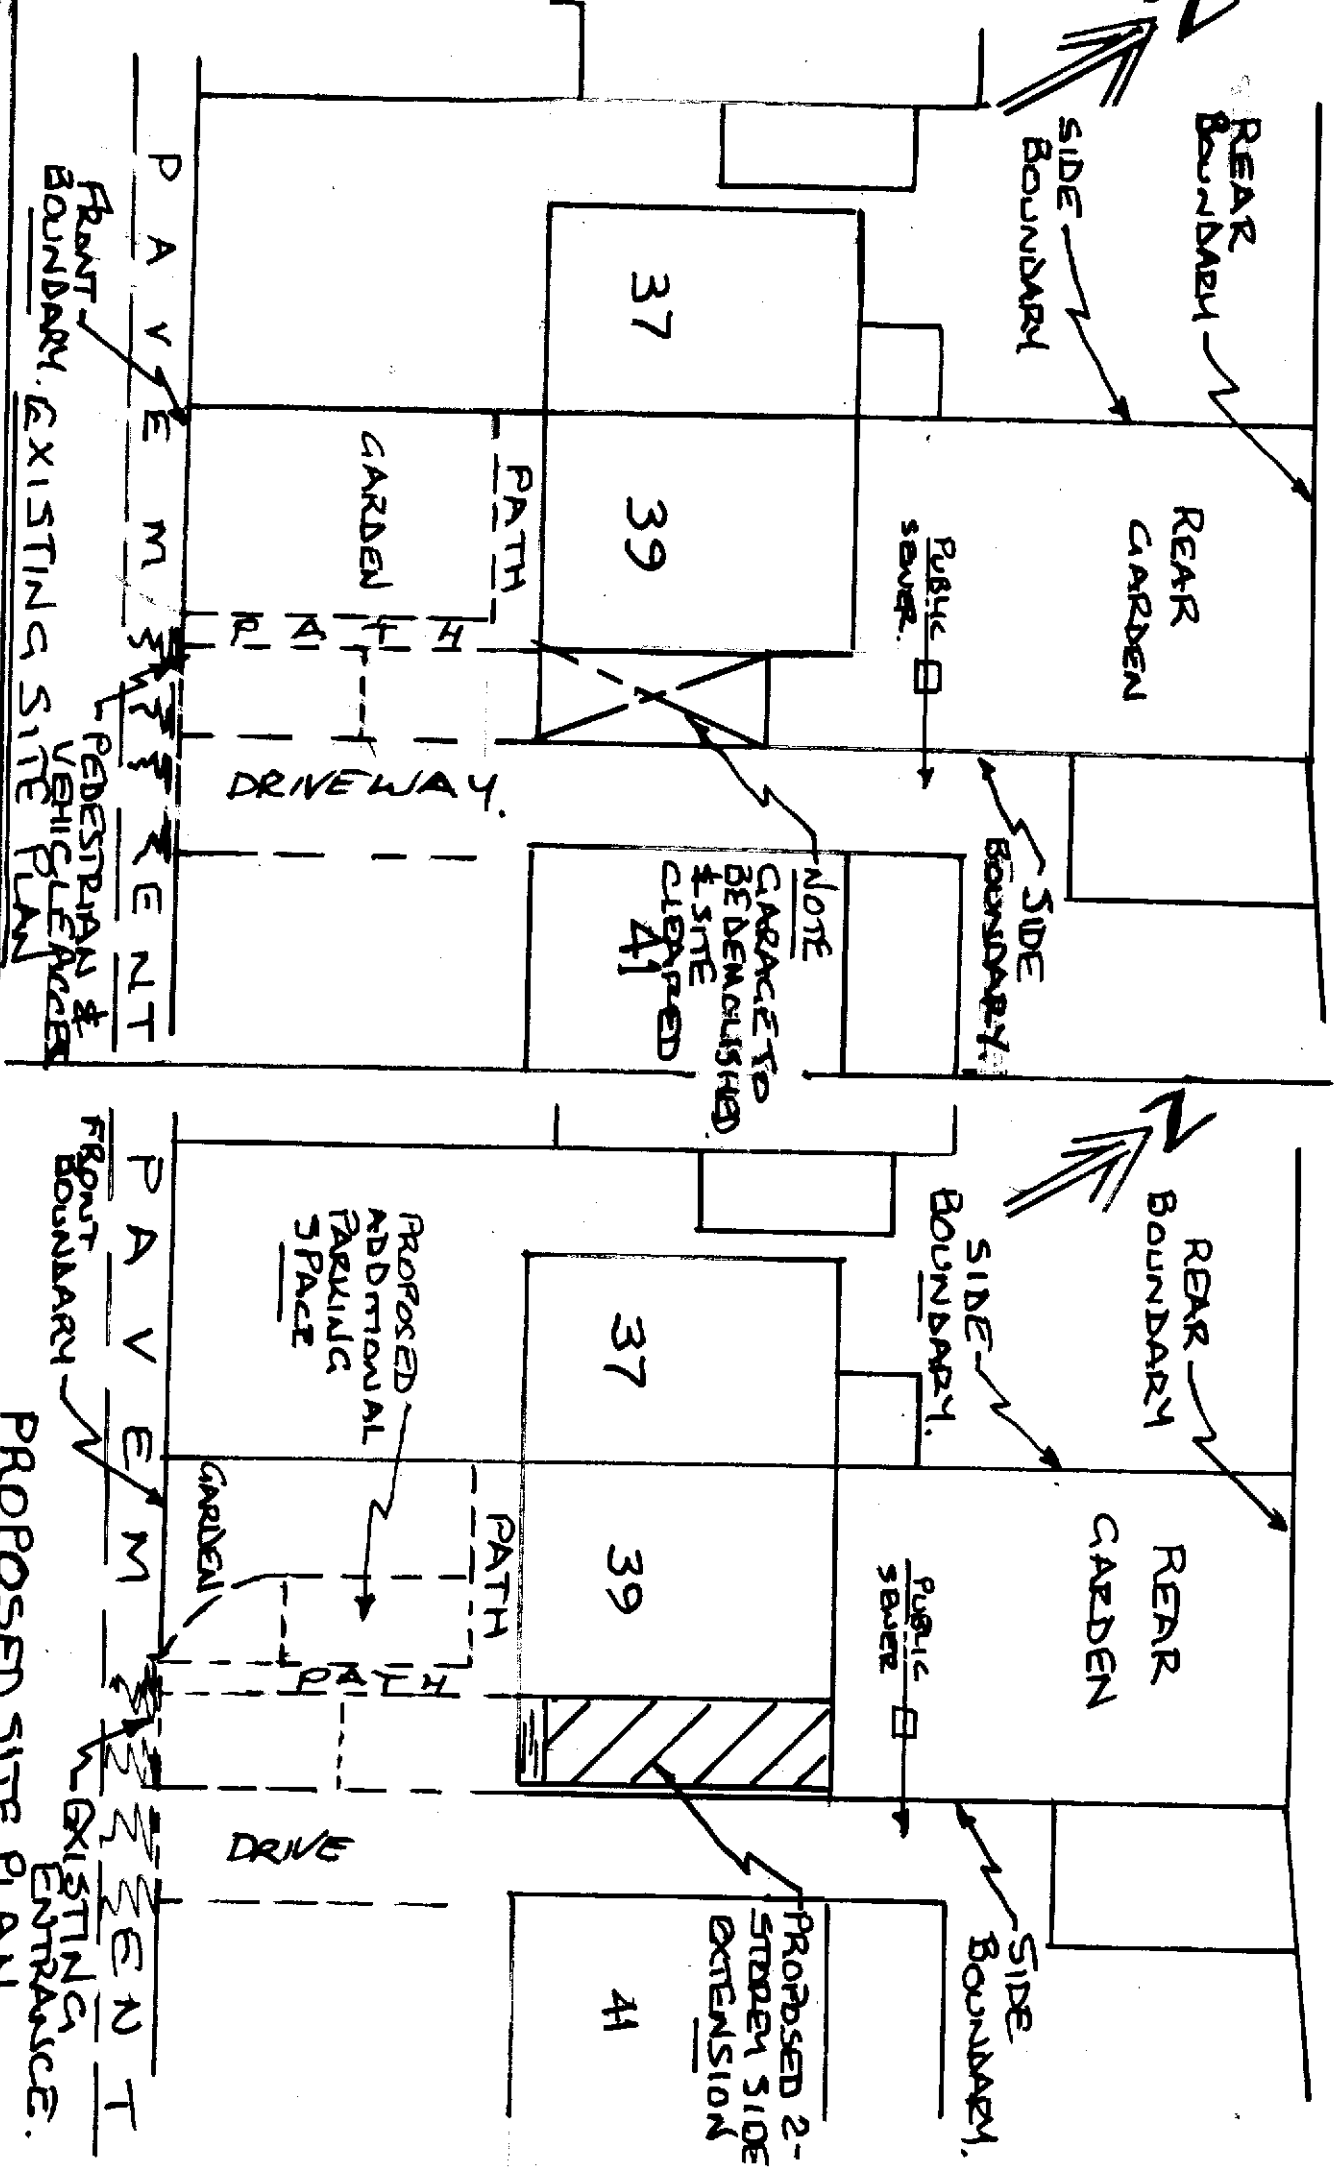

SITE PLANS FOR 39 ALAN BROOKE AVENUE MALPAS NEWPORT NP23 6AT

SCALE 1:1250