




Note: For Planning use only,
do not scale from this
drawing. All dimensions to
be checked on site prior to
construction

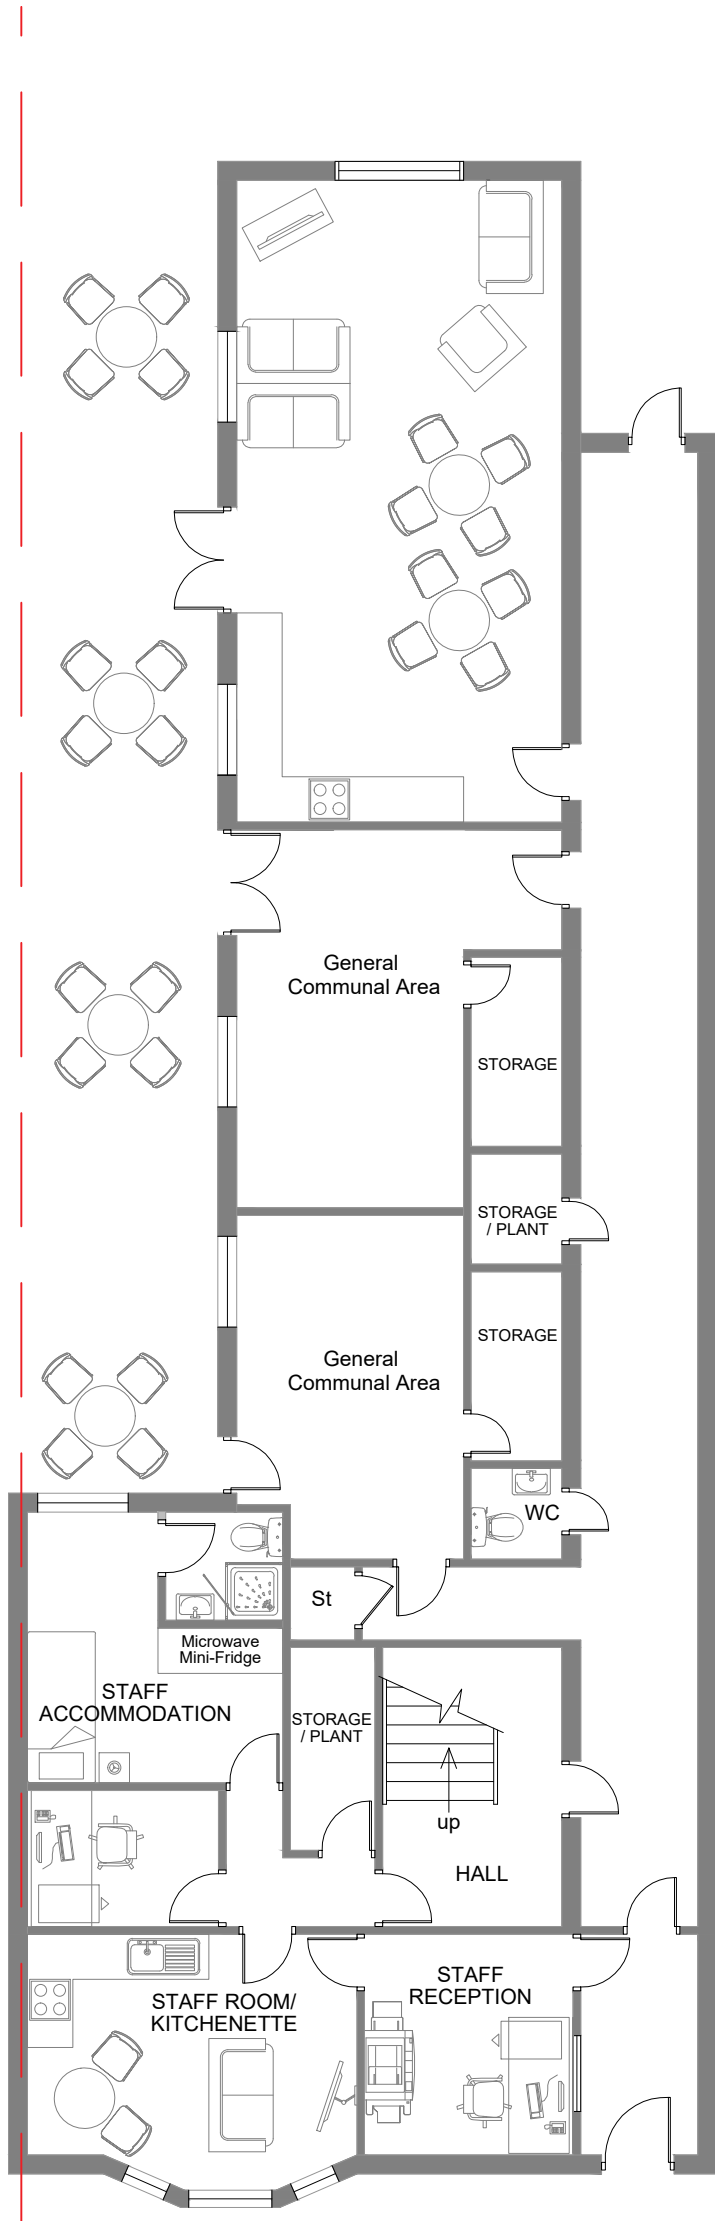

PROPOSED GROUND FLOOR PLAN

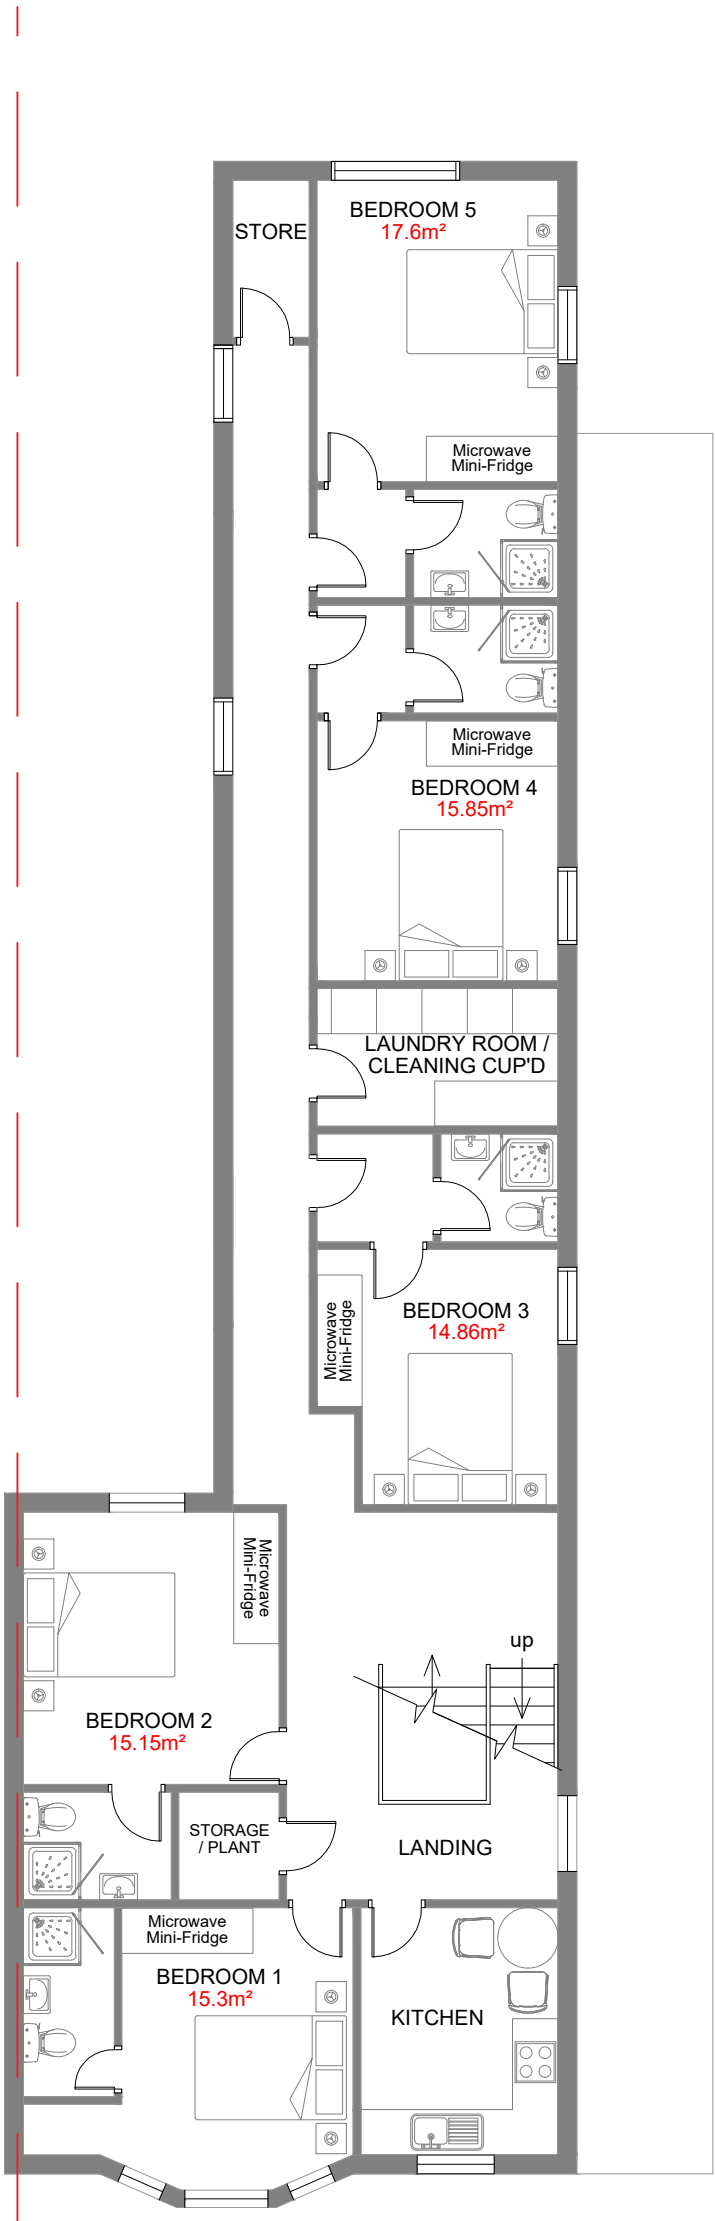

PROPOSED FIRST FLOOR PLAN

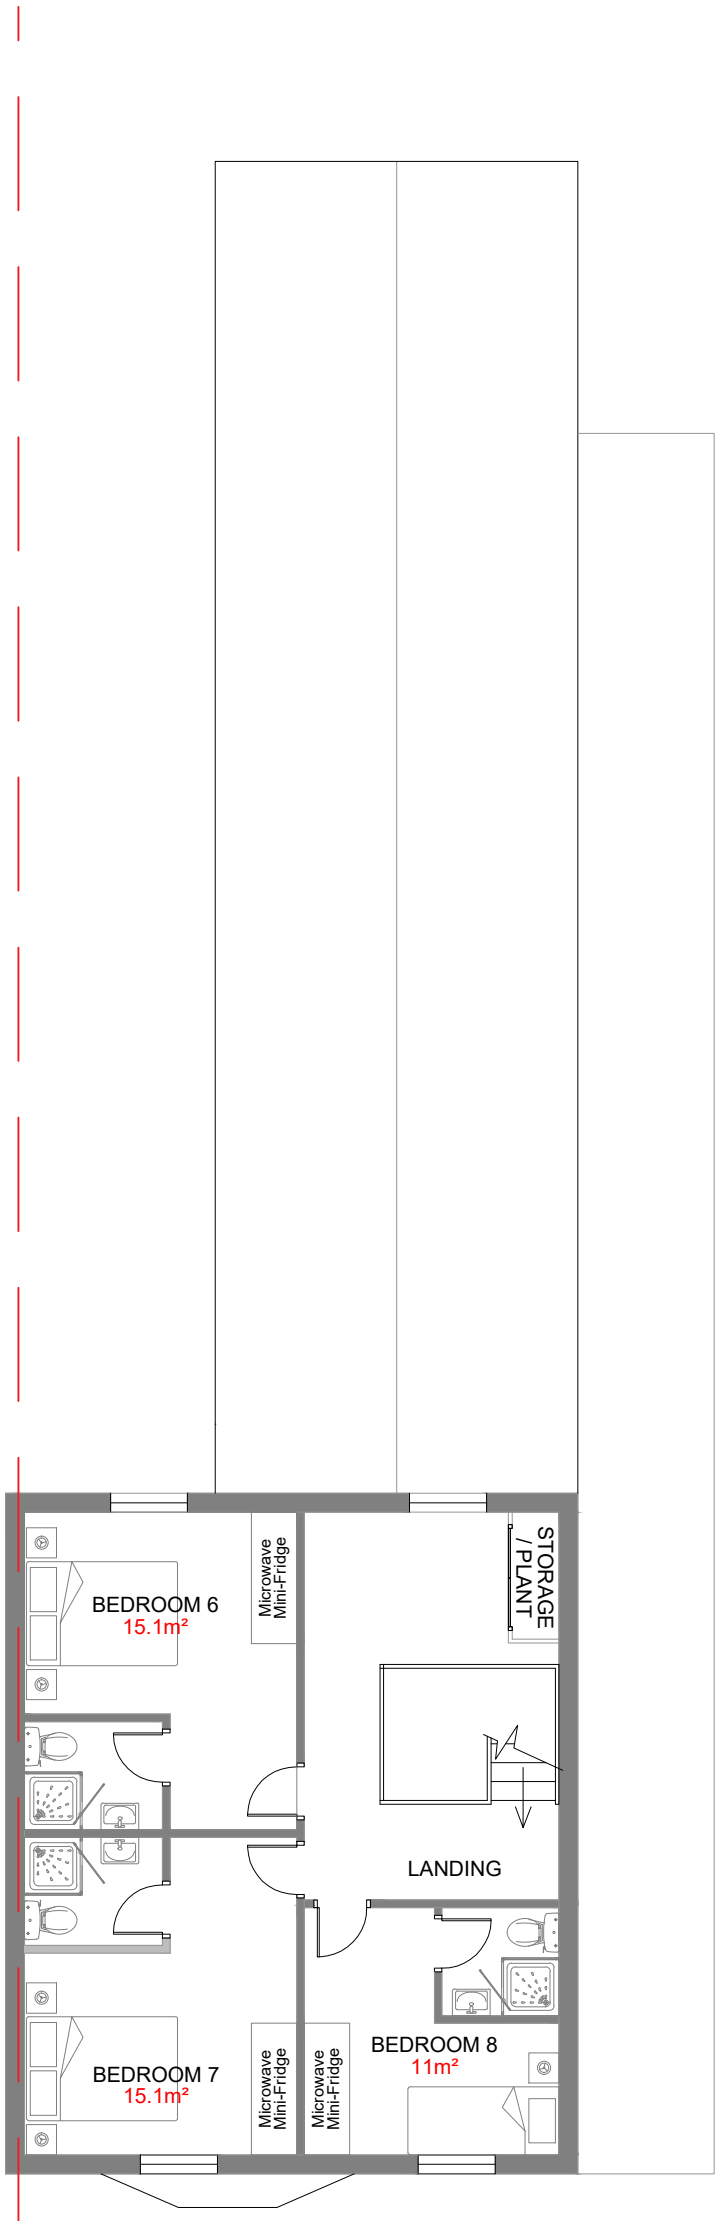

PROPOSED SECOND FLOOR PLAN

Project	Chepstow Road, Newport			Rev	Date	Description
Drawing	Proposed Floor Plans			A	10.10.25	GF bedrooms changed to communal areas
				B	14.11.25	GF en-suites changed to storage areas
Status	PLANNING					
Project No.	CR-2025	Scale	1:100	@A2		
Drawing No.	CR-102	Date	APRIL2025			
Revision	B					

