




Ground Floor

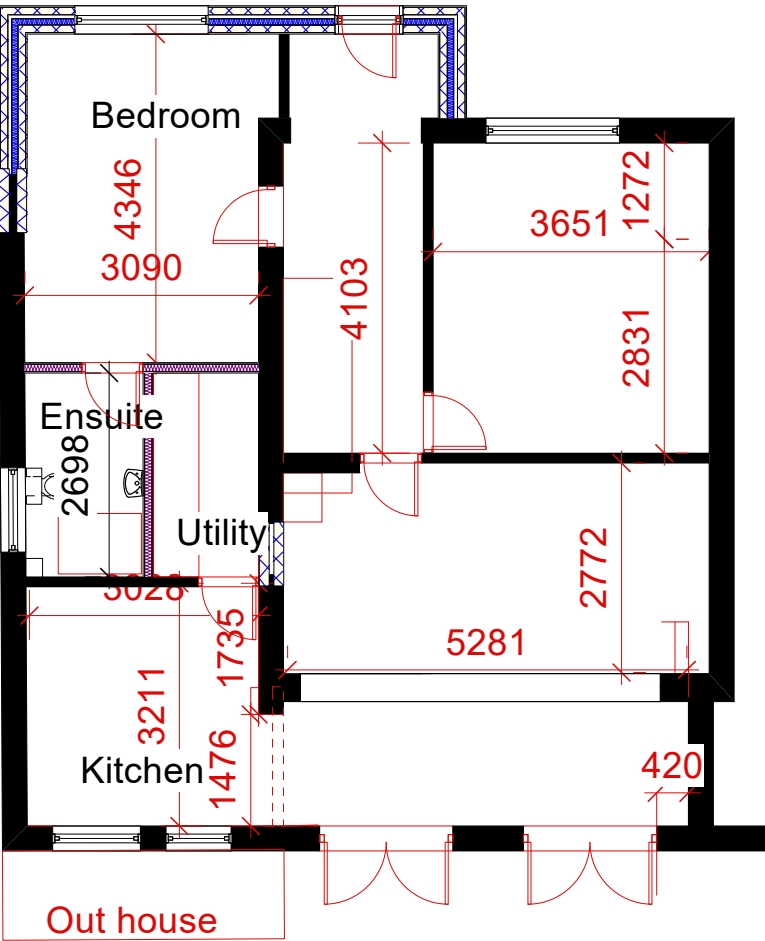

First floor

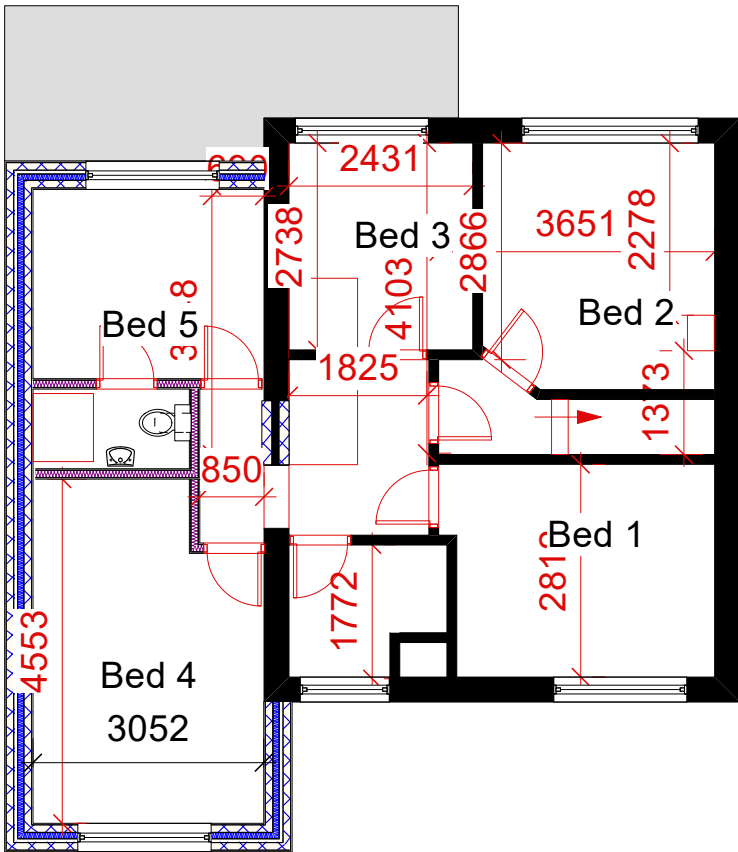

Front Elevation

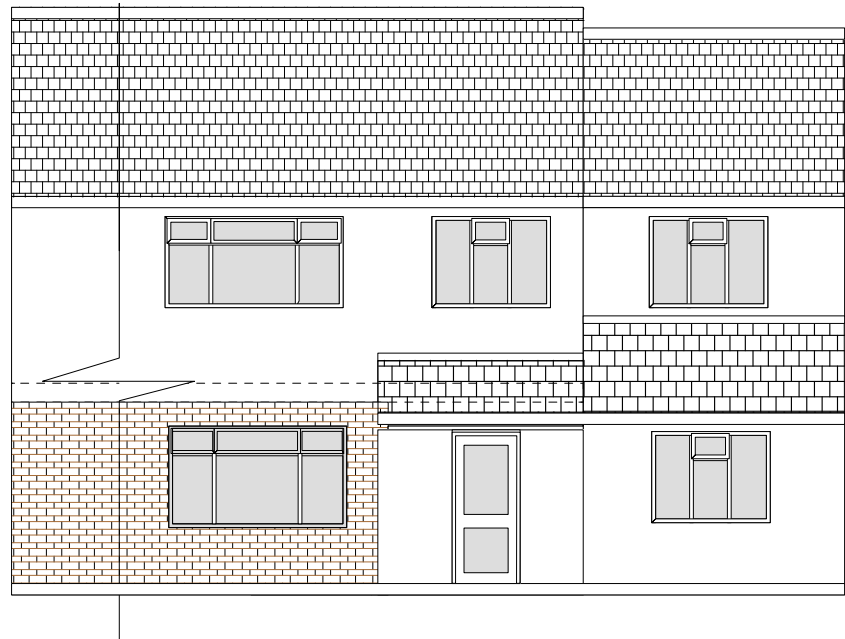


Materials
Roof
Interlocking Concrete tiles to match existing
Walls
Render to match existing
fascias and rainwater goods UPVC in white
Fenestration
Doors and windows in white UPVC

Rear Elevation




Vivaro Pro Build-in
Woodstone bat box,
built integral into new
blockwork
National Trust Birch Log
Nest Box 32mm Hole

Side Elevation

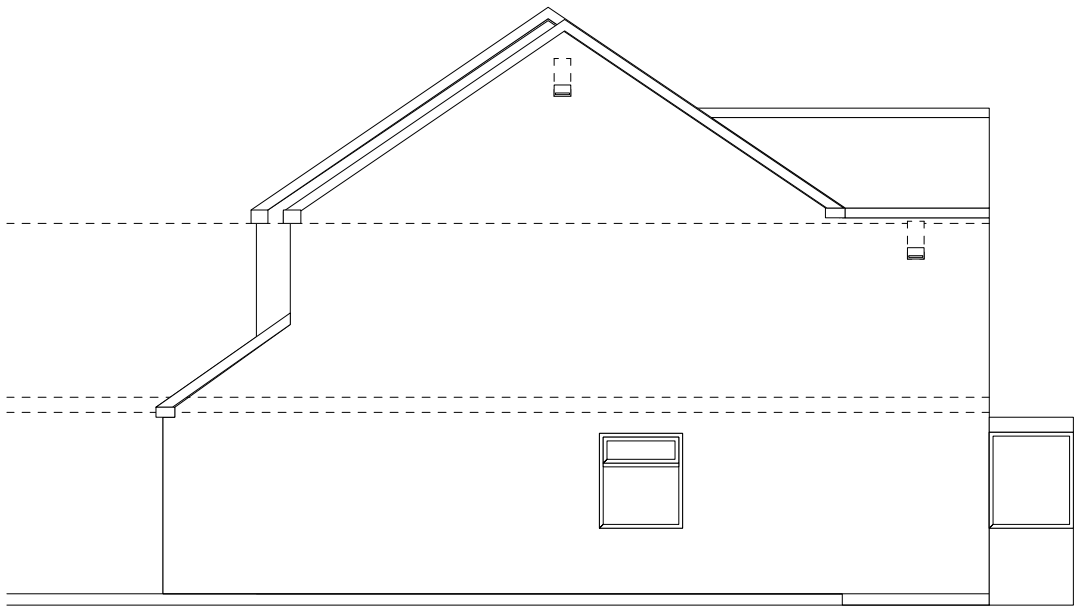

Side Elevation

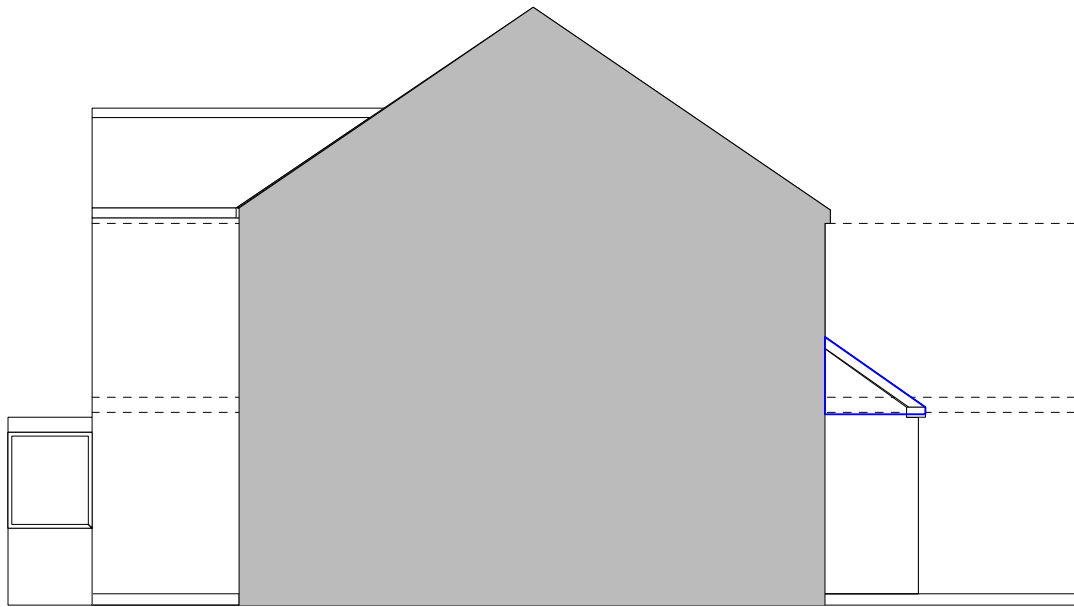

A Hipped roof added
B. gable roof added

 Skerryvore Designs Ltd skerryvoredesigns.co.uk Phone 01633 897922 Mobile 07816 934352 contact@skerryvoredesigns.co.uk	JOB TITLE9 Channel View Bassaleg	DRAWING TITLE Proposed Details	DRAWING No. SD1113-02B
			SCALE 1:100@ A3
			DATE Aug 2025