

79 Chepstow Road
Newport, NP19 8BY

Project 2506


MAINDEE UNLIMITED
79 Chepstow Road
Newport, NP19 8BY

[illegible]

Notes

DRAFT

North

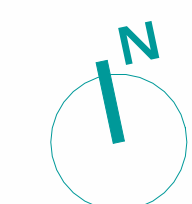

Scale 1 : 50 • A1


**GA PLAN & ELEVATION -
PROPOSED**

PL03

sheet no.

#

rev.

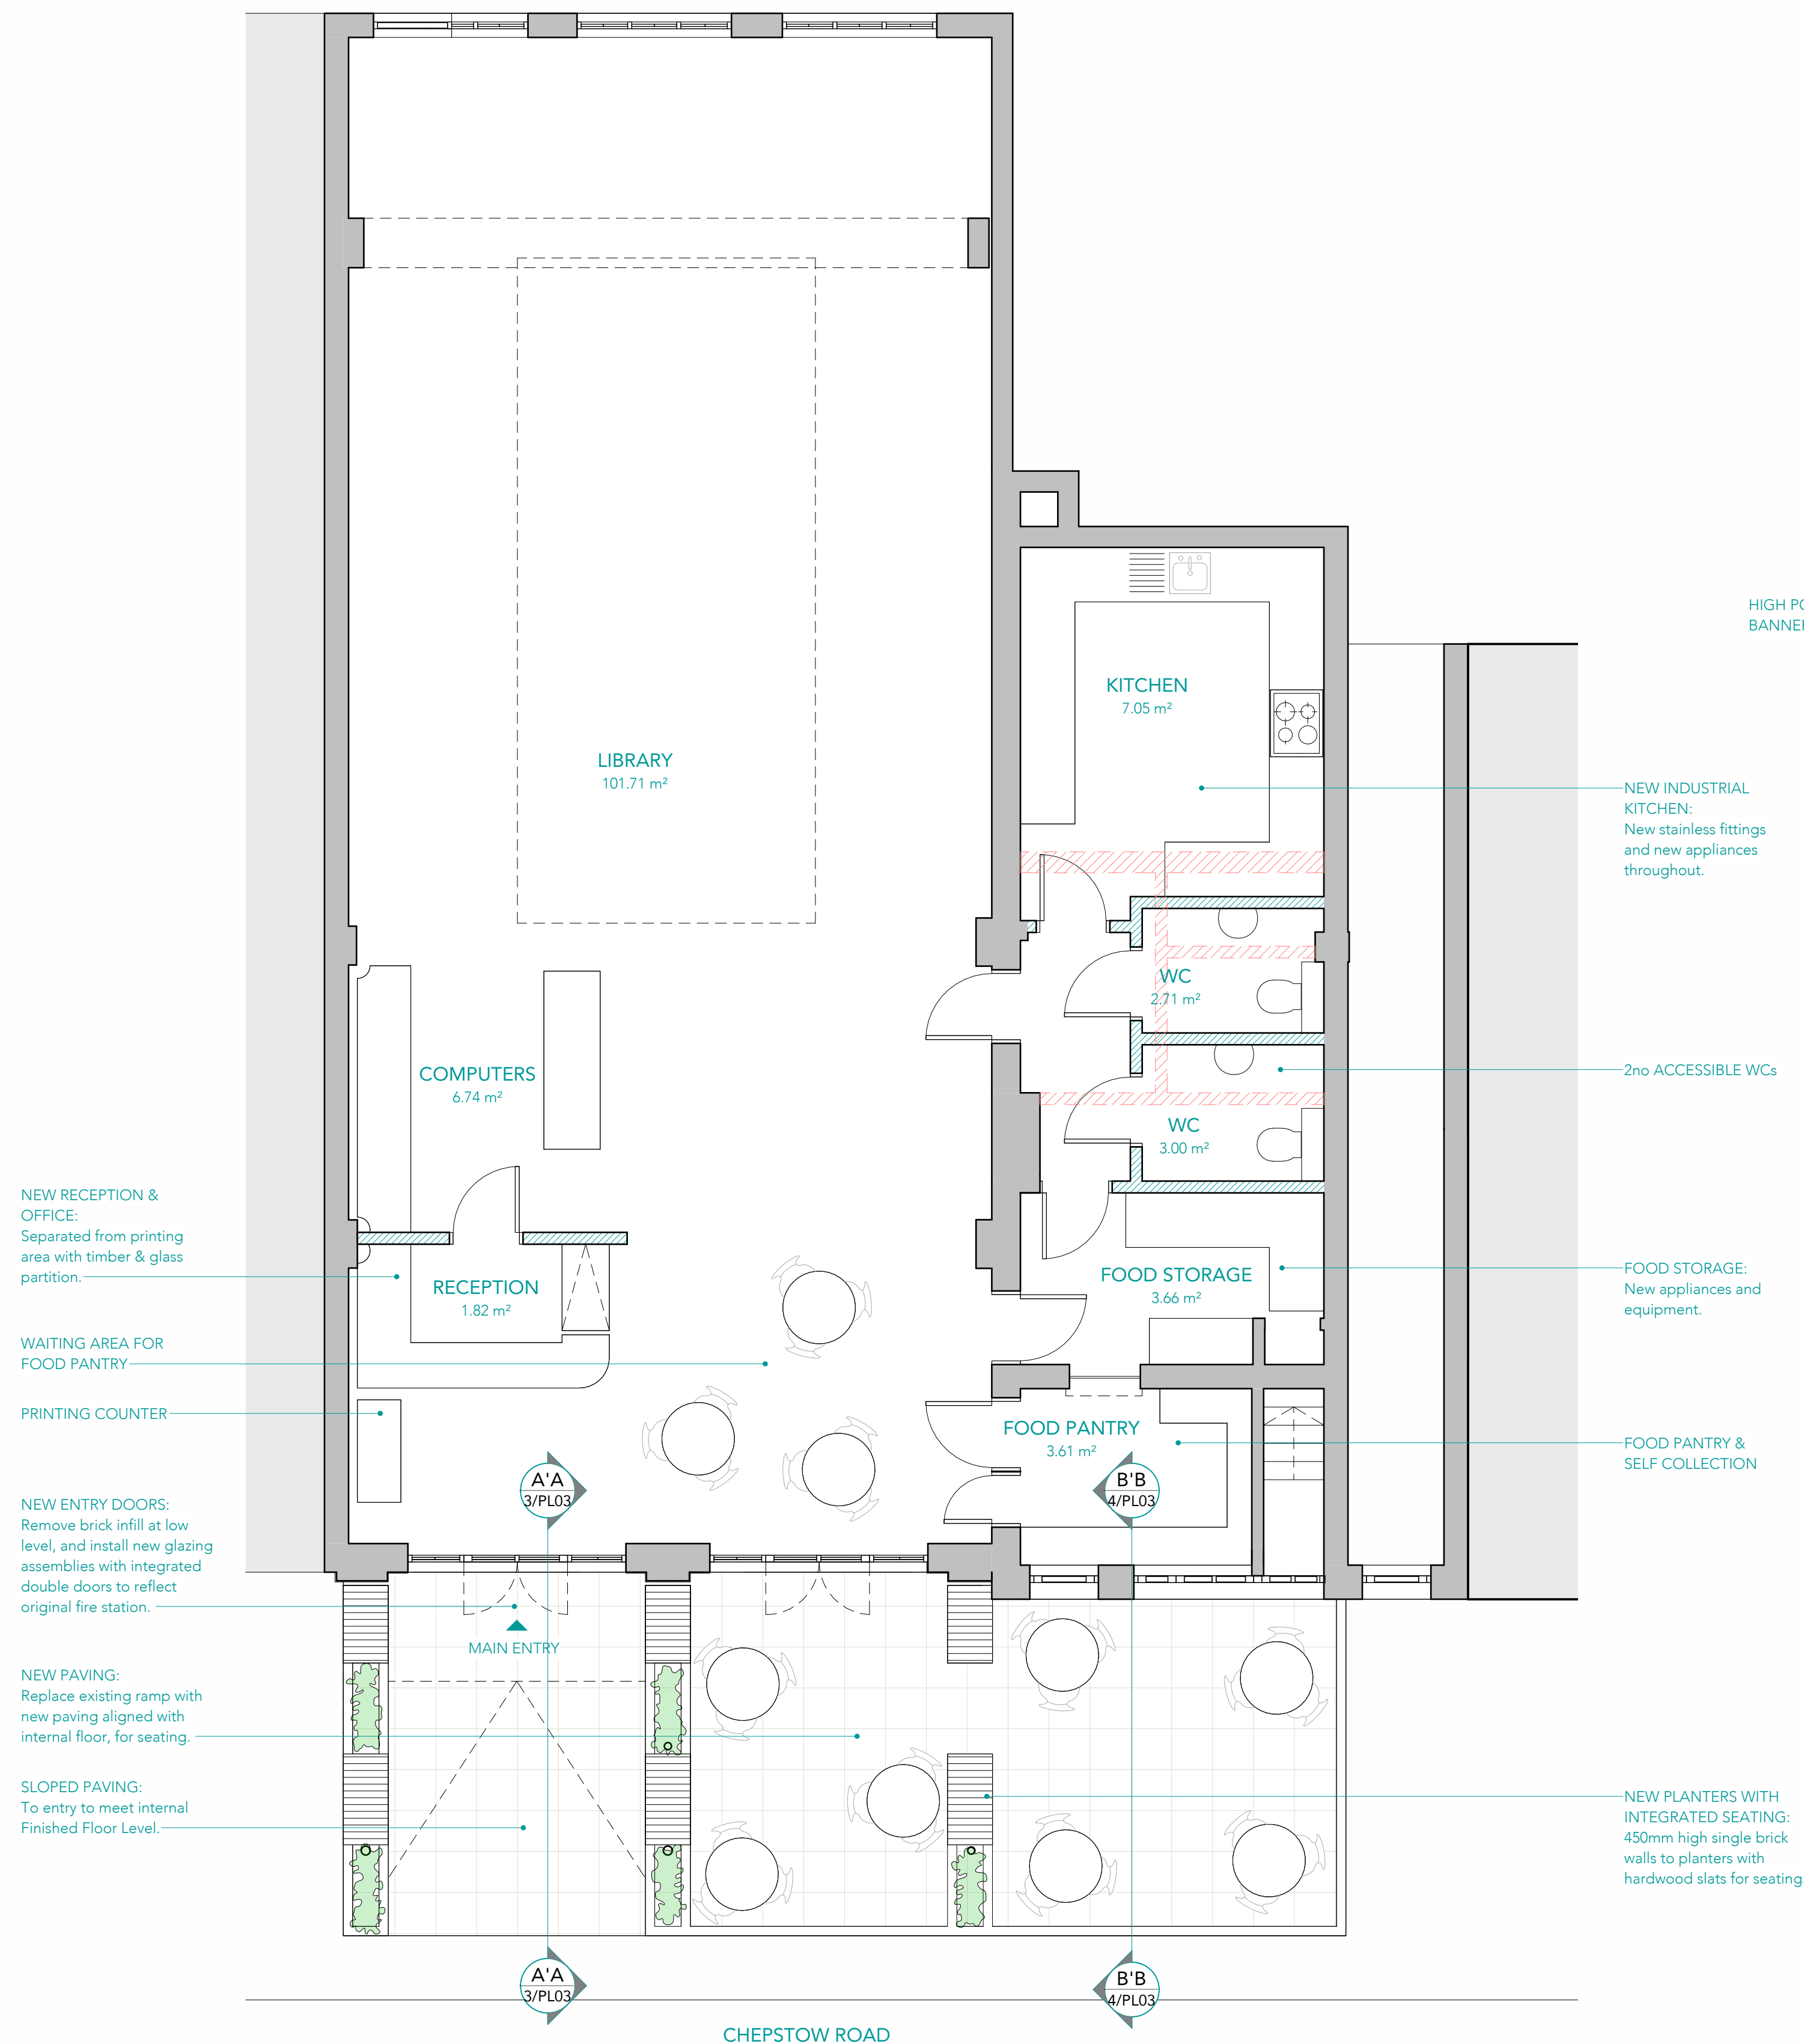


GA GROUND FLOOR PLAN PROPOSED

1 : 50




GA FRONT ELEVATION PROPOSED

1 : 50

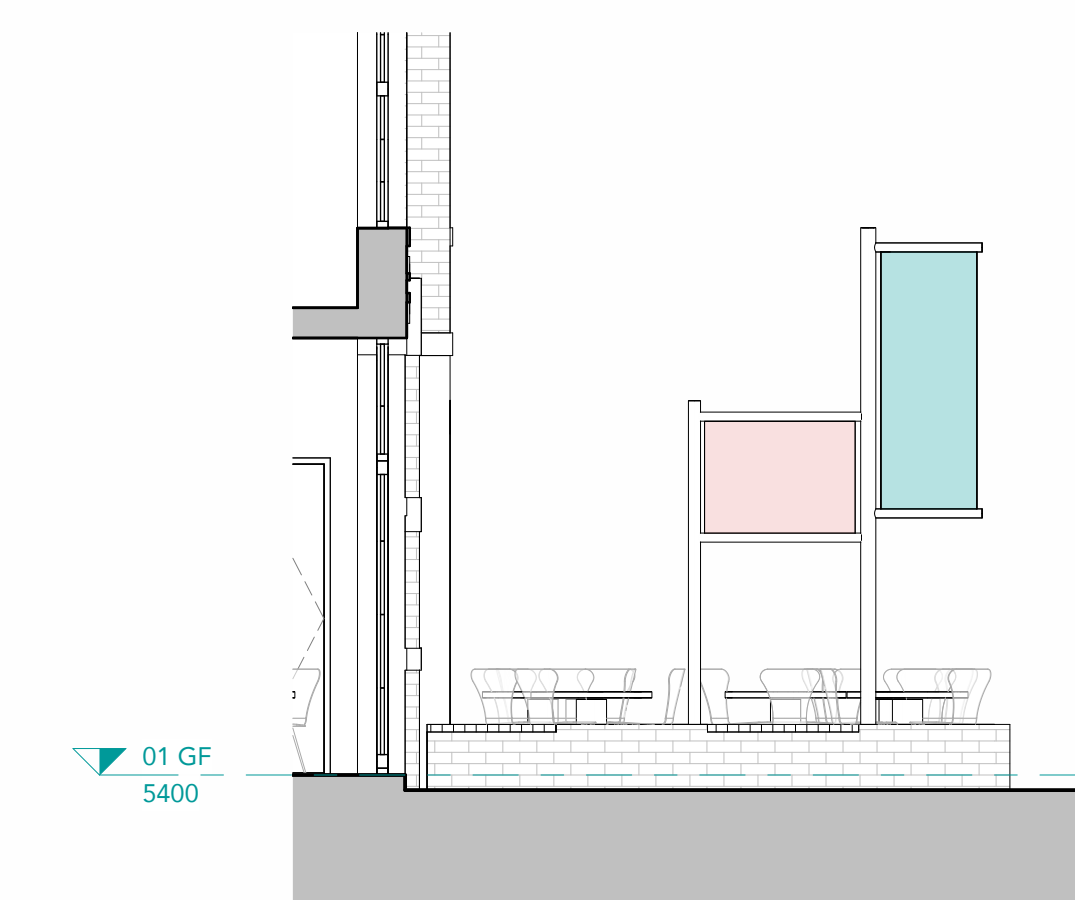

A'A

1 : 50

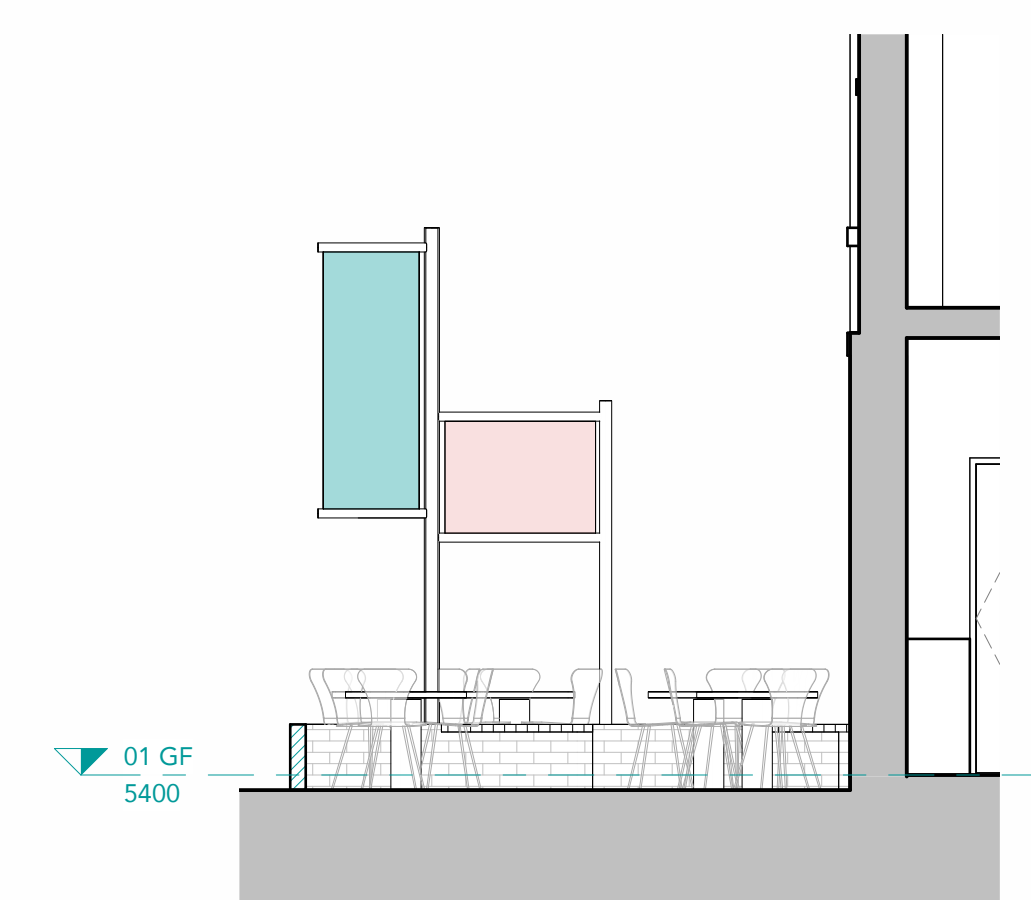

B'B

1 : 50

KEY - PHASES

