



EXISTING FLOOR PLANS & ELEVATIONS


PLOT 103 PARC Y COLEG, CAERLEON, NEWPORT, NP18 3TN.

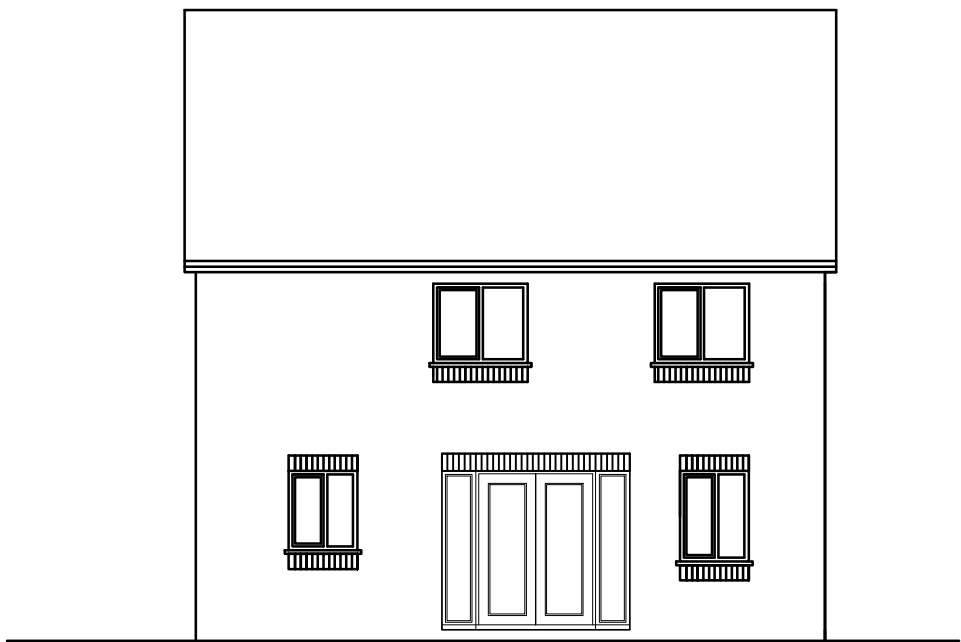


Rear Elevation 1:100

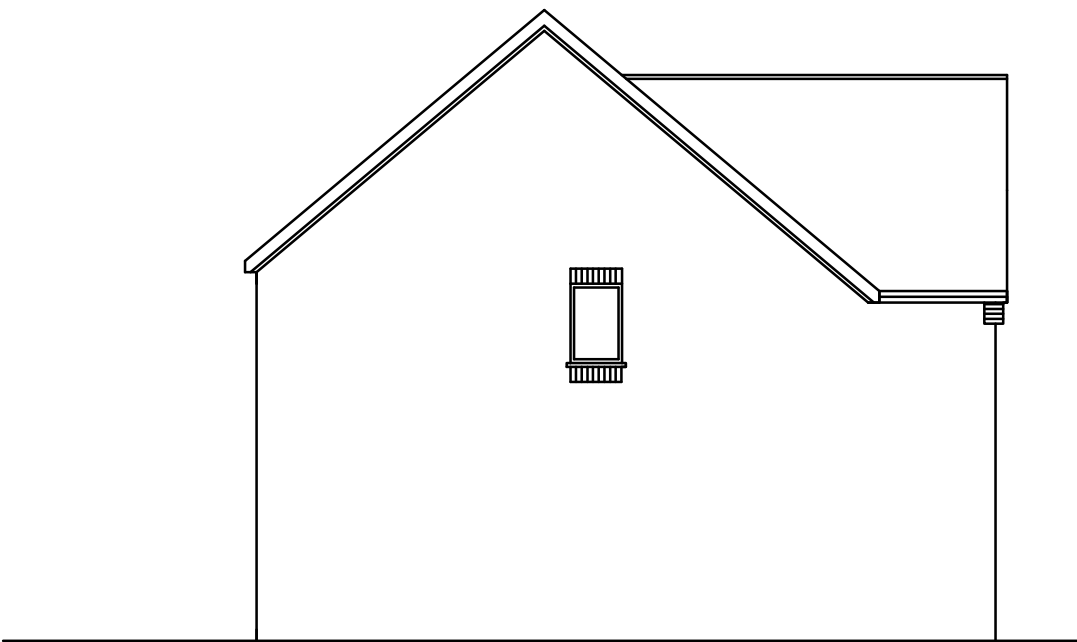

Side Elevation 1:100

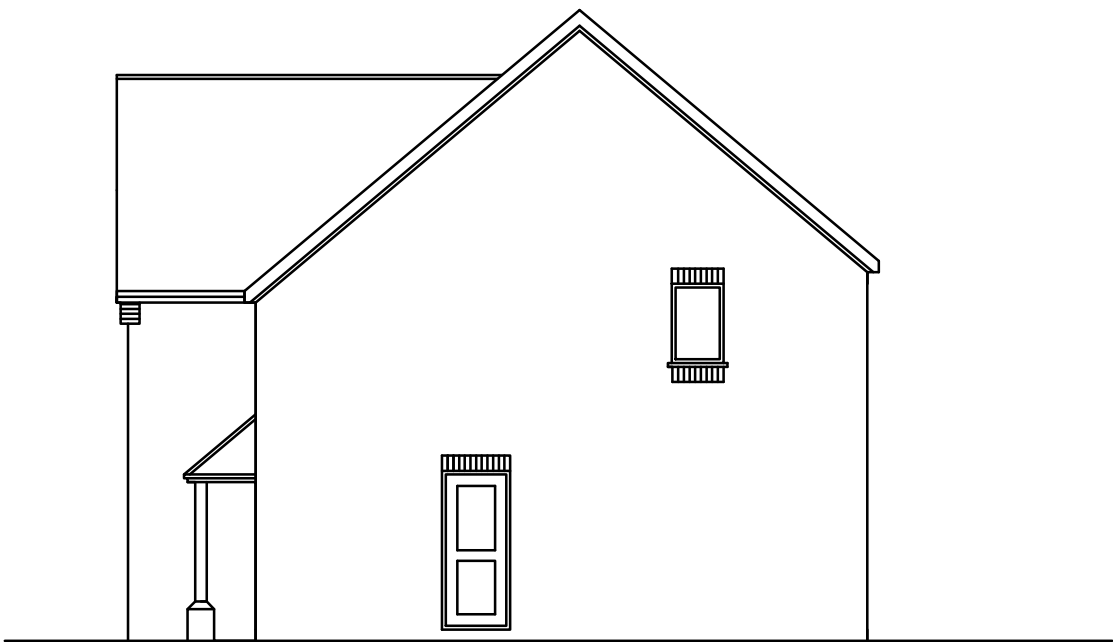

Side Elevation 1:100

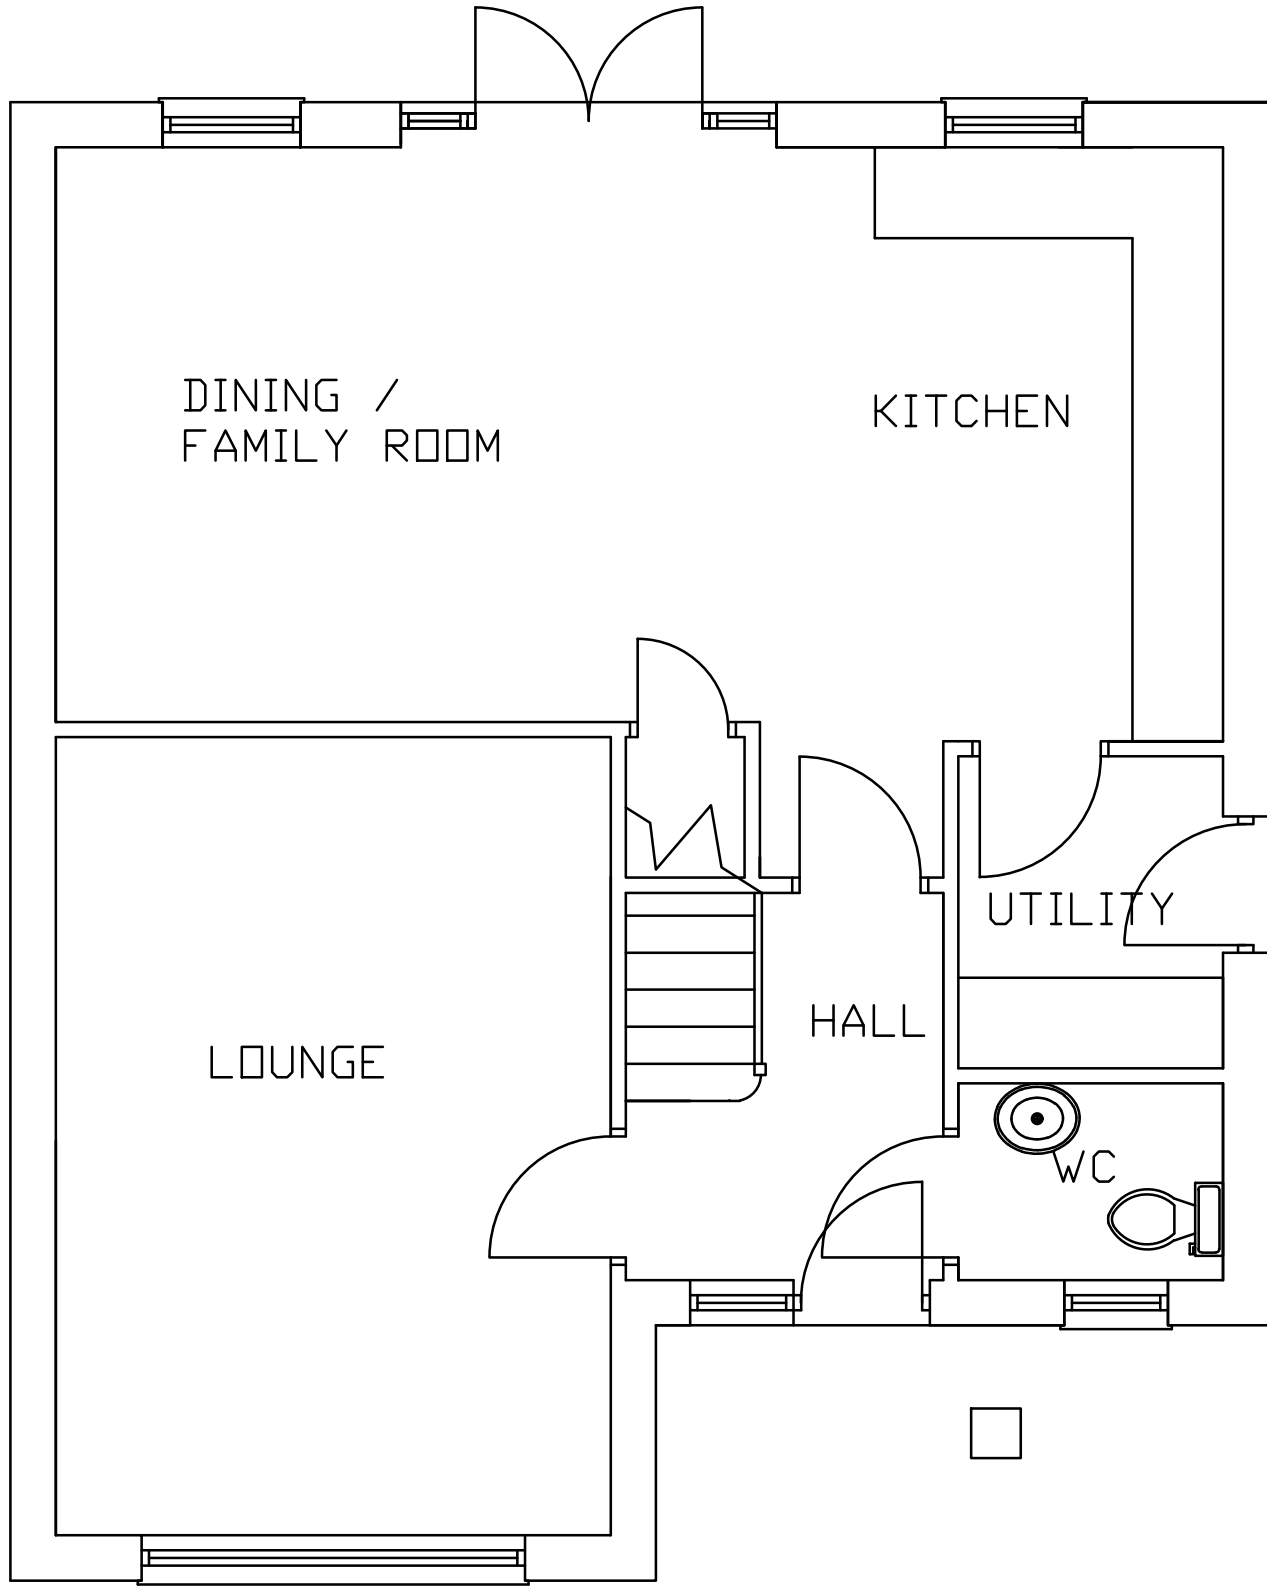

Ground Floor Plan 1:50

Notes
This drawing is copyrighted and must not be reproduced or disclosed to third parties without the prior written permission of Prime Architecture Limited.

Do not scale from this drawing. Responsibility will not be accepted by Prime Architecture Limited for errors made by others scaling from the drawing. Use written dimensions only. Contractor to verify all dimensions before commencing work on site.

Prime Architecture Limited are to be notified immediately in writing of any discrepancies. All survey information incorporated within the drawings cannot be guaranteed as accurate unless confirmed by a fixed dimension.

All dimensions are in millimeters unless otherwise noted.

This drawing is to be read in conjunction with all relevant project drawings and specification prepared by Prime Architecture Limited and other relevant consultants, specialists, etc.

CDM notes are provided to assist the contractor in managing residual hazards identified during the design stage. Any such notes do not relieve the contractor of their duties and they must provide a safe system of work based on method statements, risk assessments, etc.

Revision:	Description:	Date:


Drawing Status:
PLANNING



Prime Architecture Limited, 3 Llandeilo Road,
Cross Hands, Llanelli, SA14 6NA

01269 842 575
info@prime-arch.co.uk
www.prime-arch.co.uk

© Prime Architecture Limited

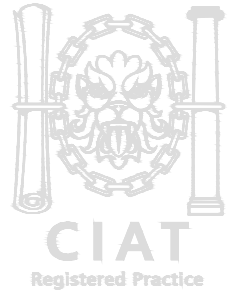

Client:
Mr. & Mrs. Tebby

Project Title:
Proposed rear conservatory extension.

Drawing Title:
Ex. Plan & Elevations.

Scale:	Date:
1:50, 1:100 @ A1	June 2026

Job No:	Drawing No:	Rev:
978.CN	02	-