


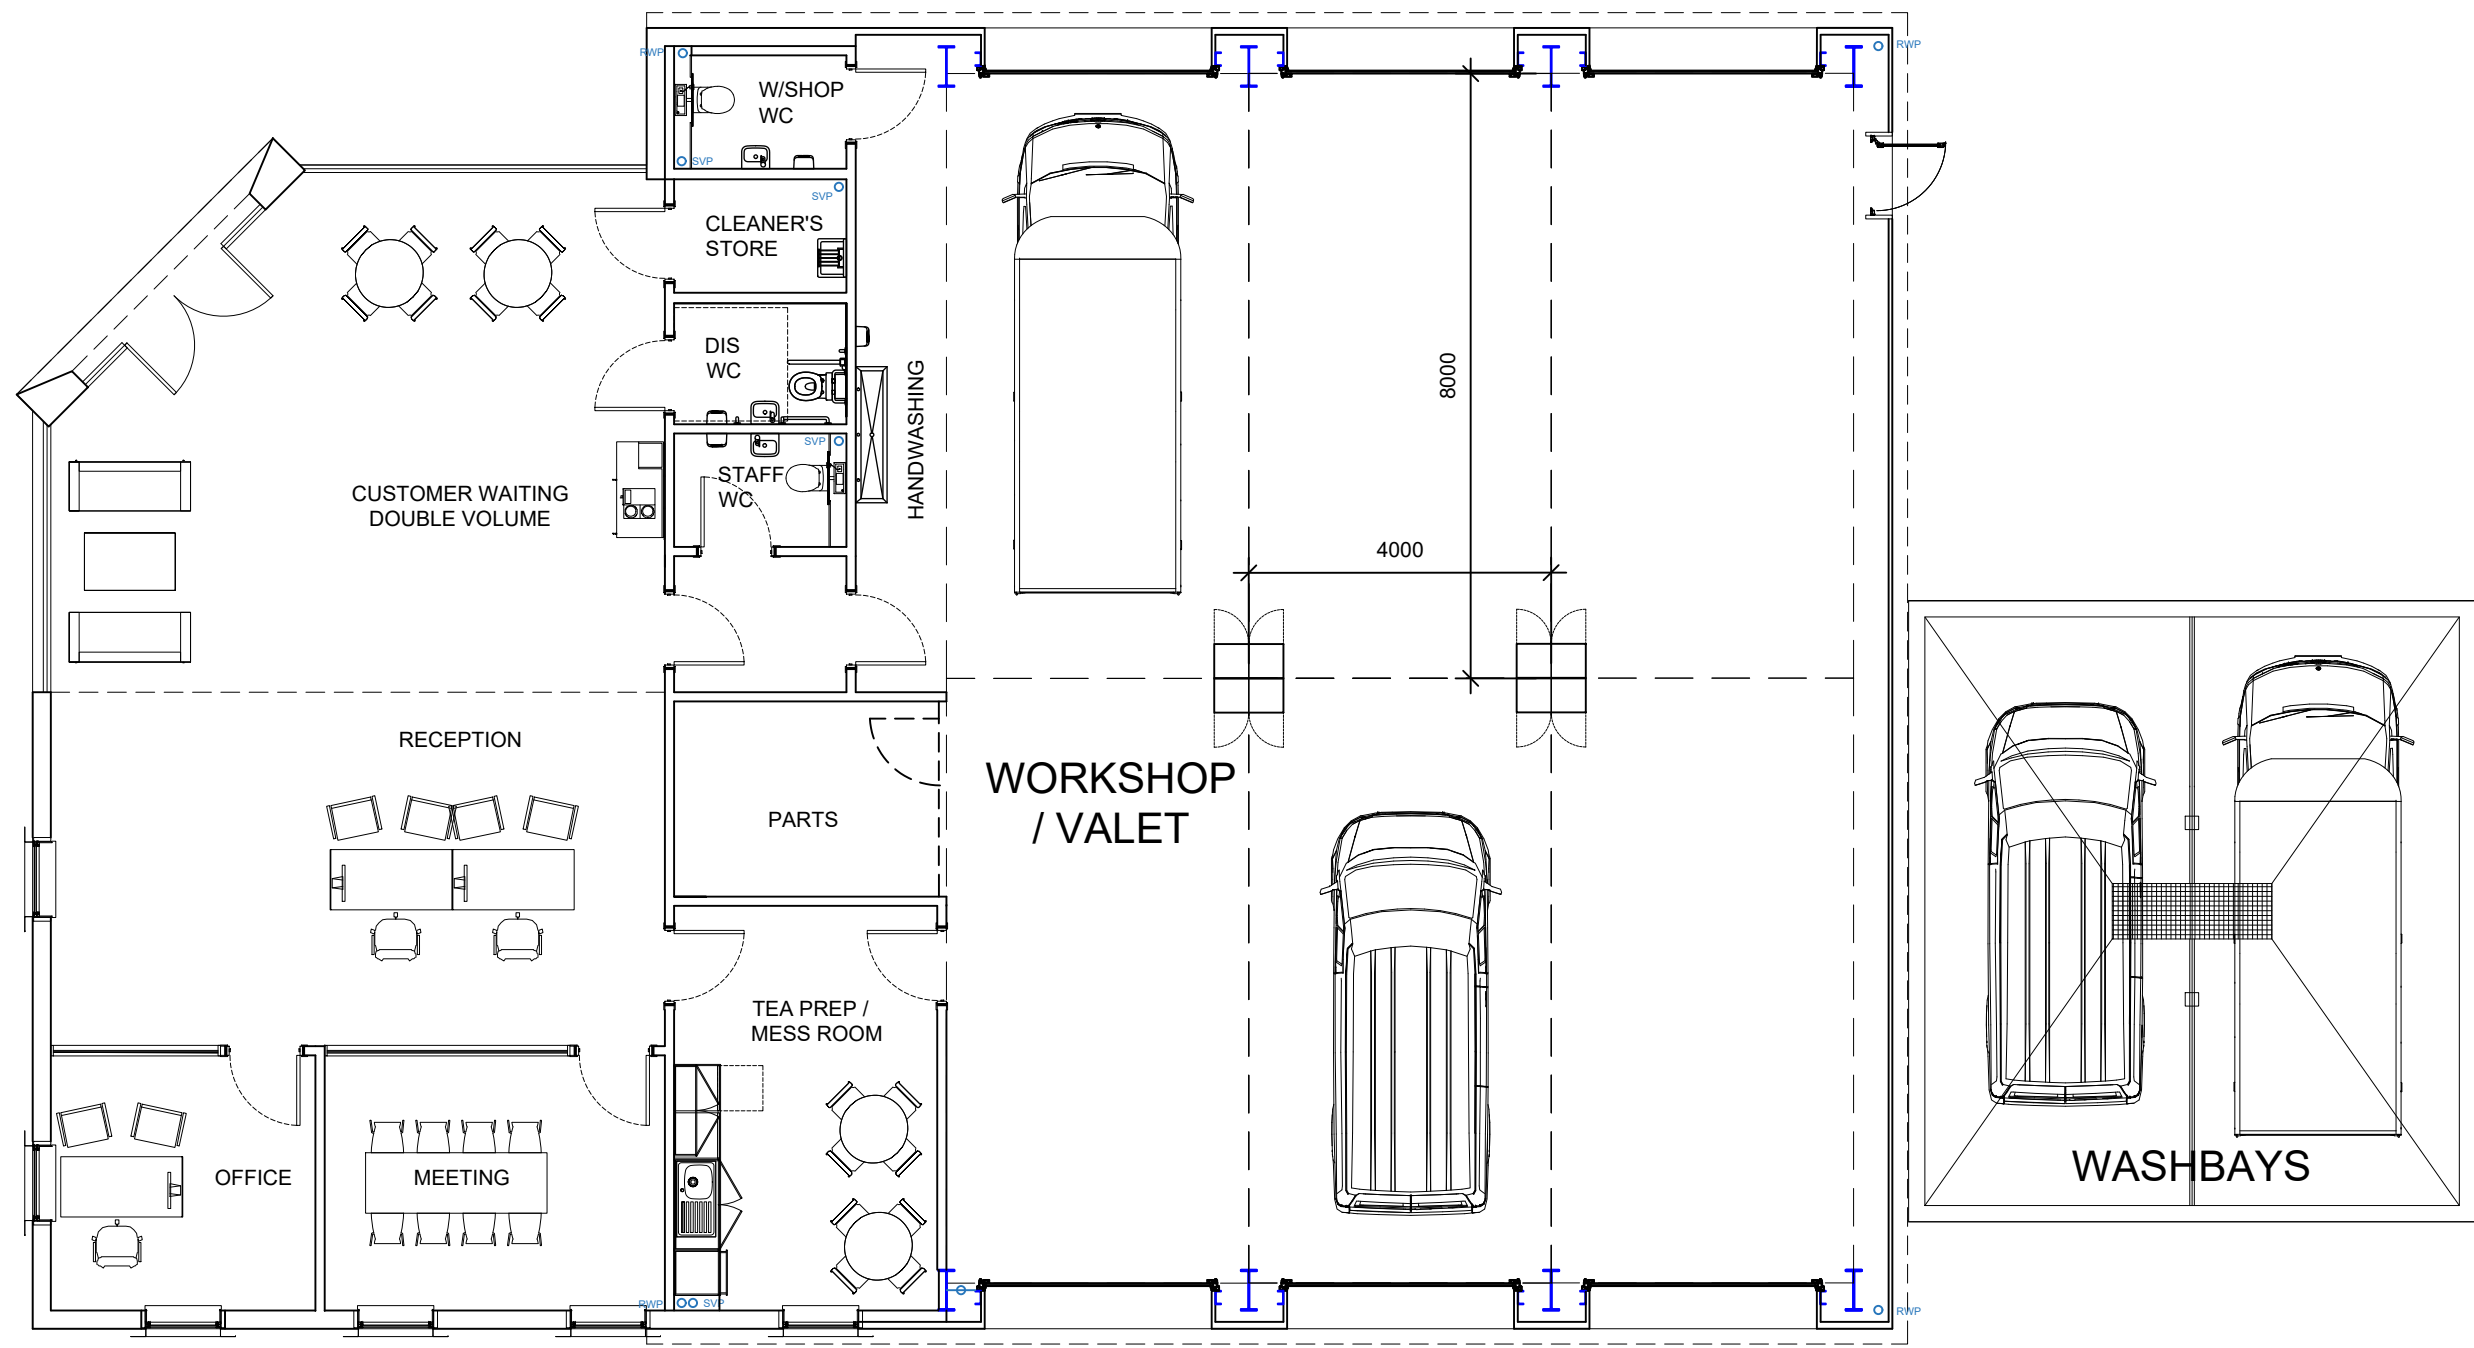


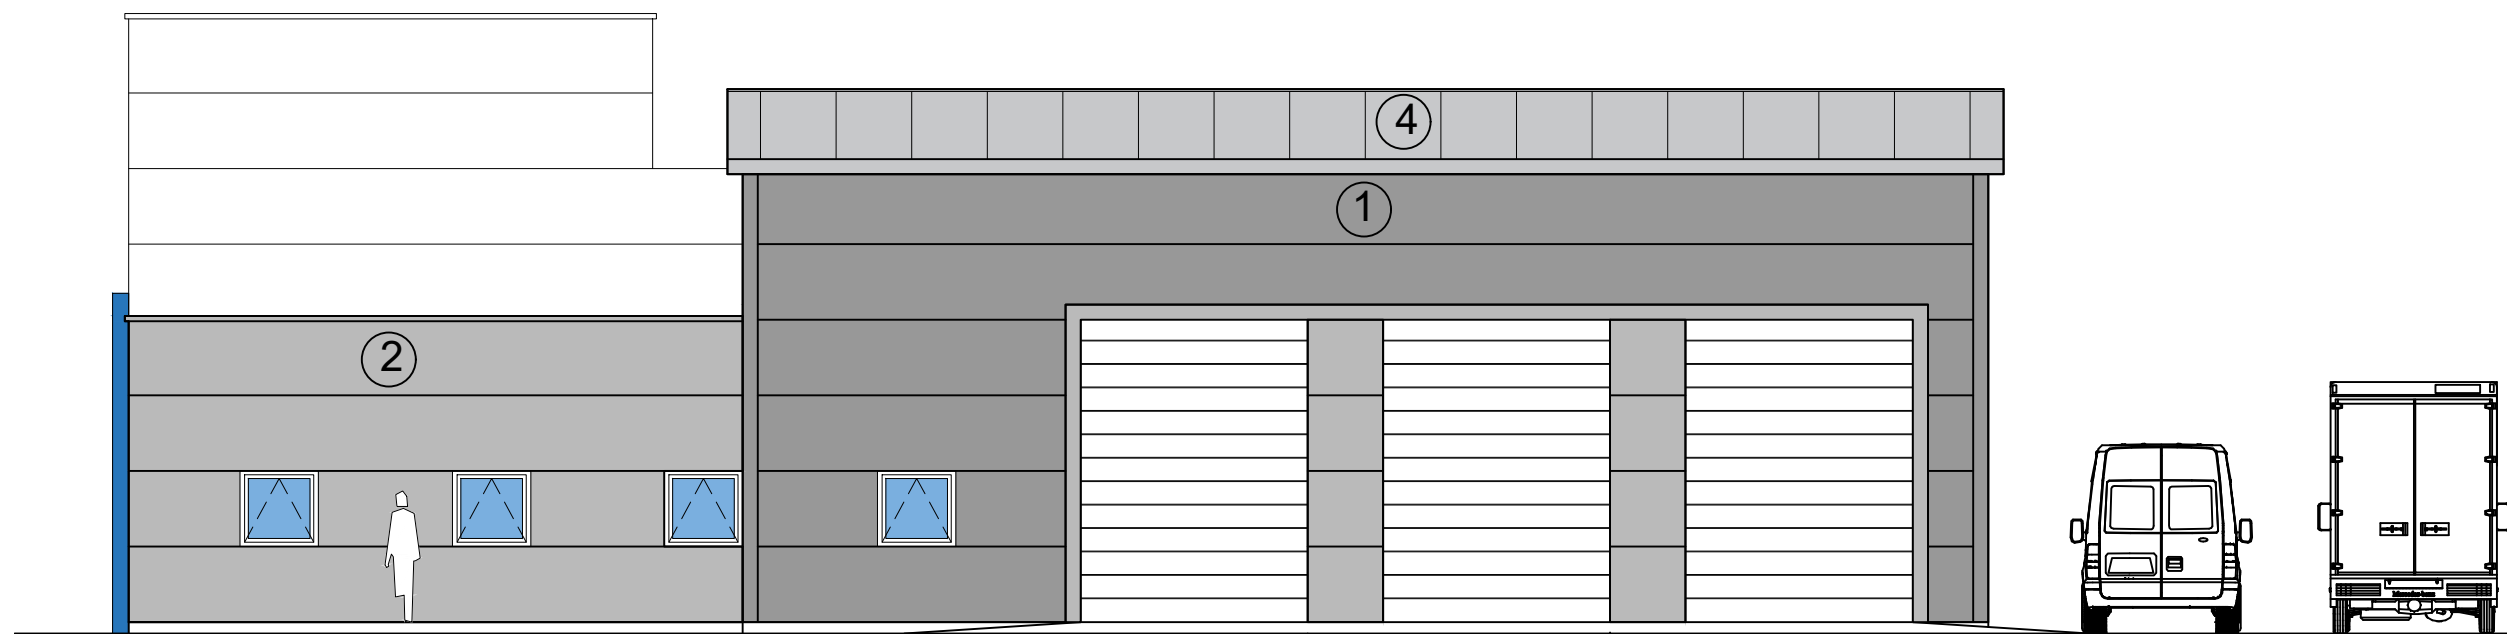


PLAN

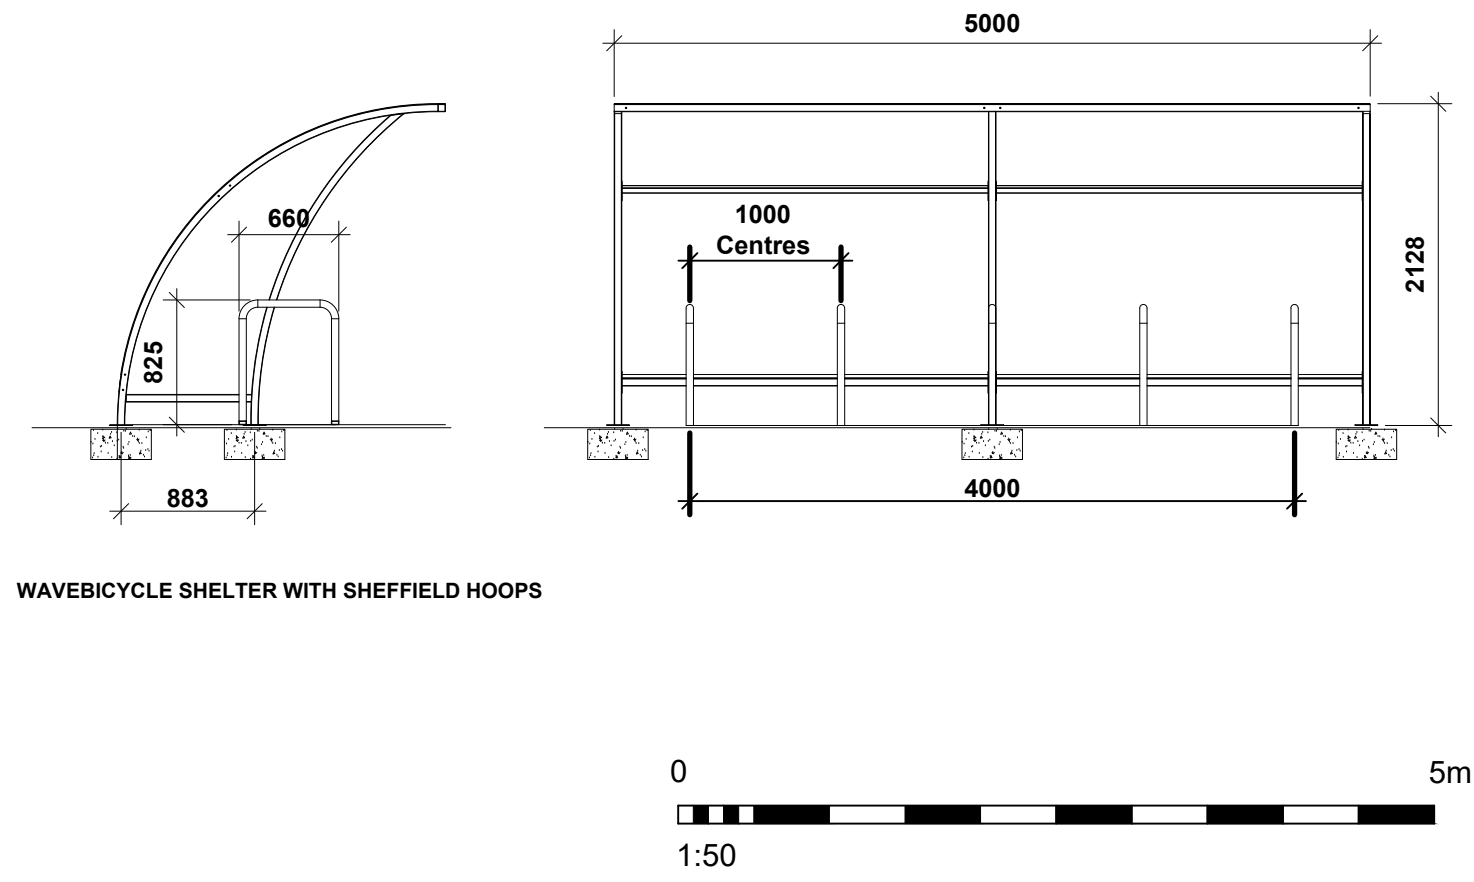

SOUTH ELEVATION
COMPOUND SIDE

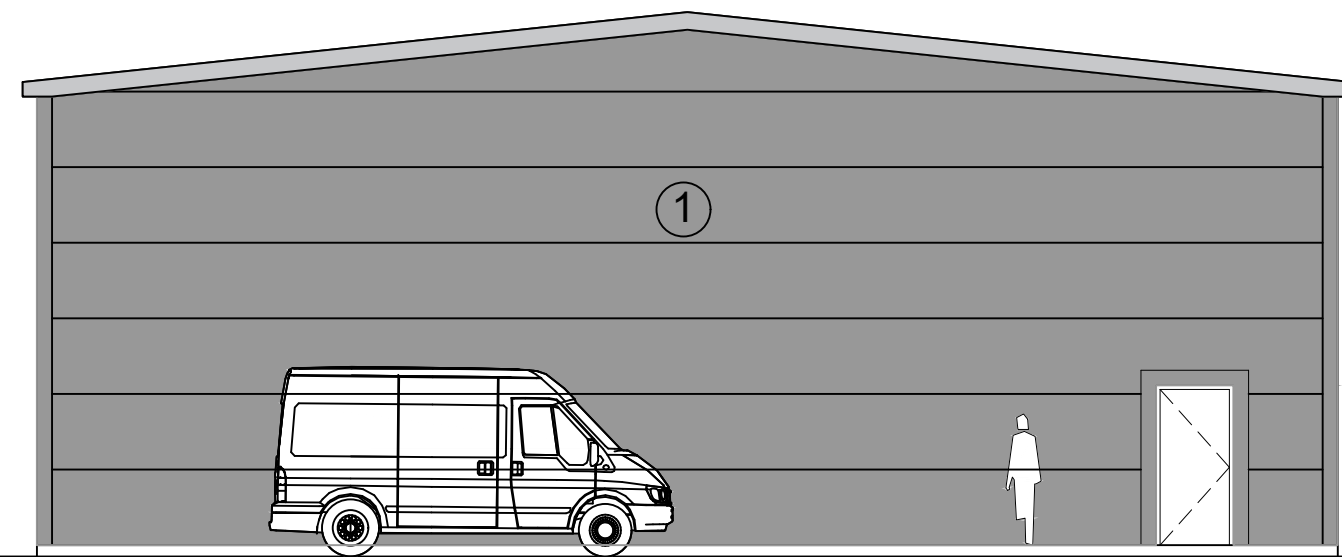


EAST ELEVATION
REAR

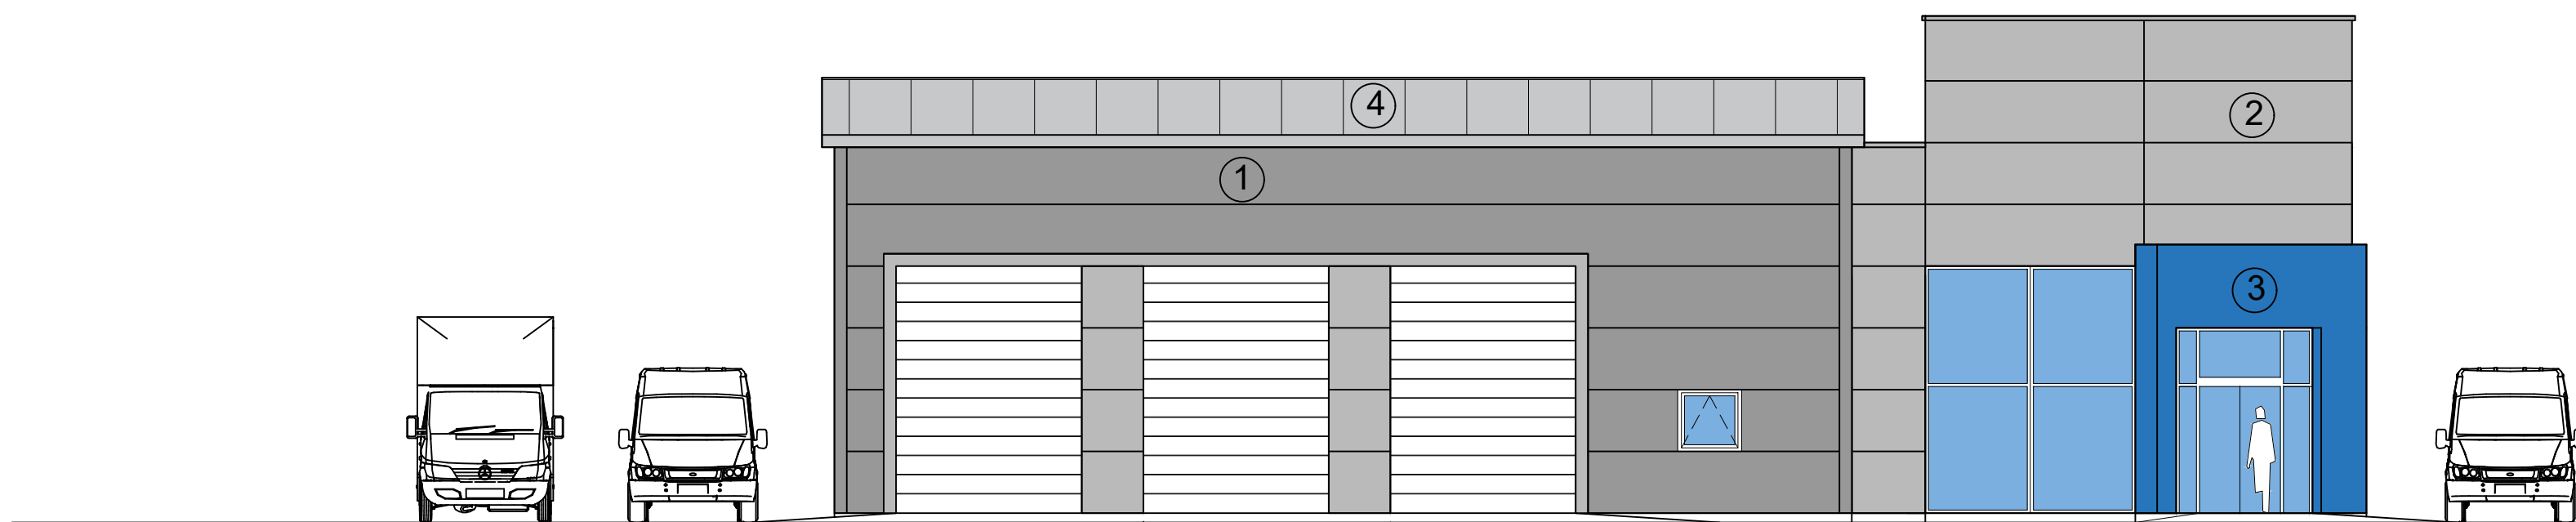


NORTH ELEVATION
CUSTOMER FACING

NORTH ELEVATION
CUSTOMER FACING

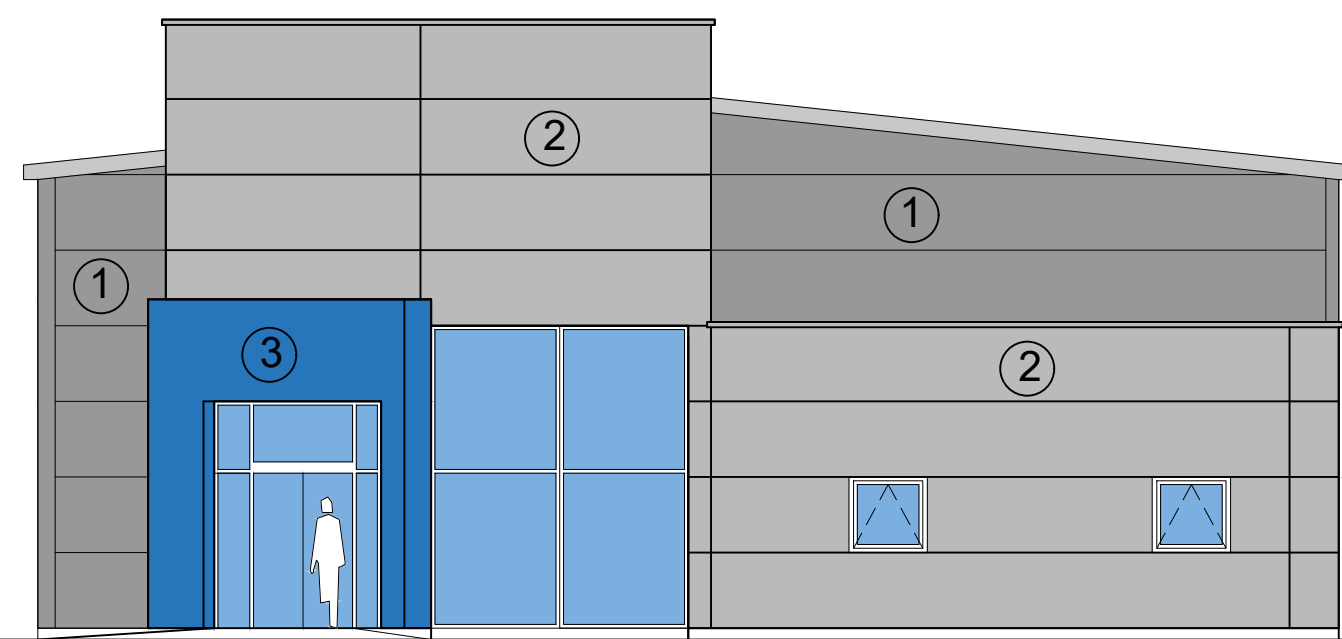

WEST ELEVATION
CUSTOMER FACING

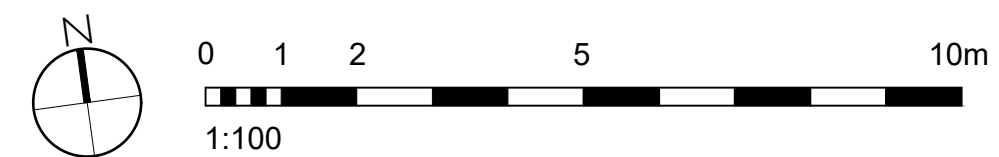

PLANNING		
D	Cladding materials added, bicycle stand added	NC 11/24
C	Valet bays reduced	NC 11/24
B	Cladding amended to suit planning, SWP's and RWFP's added	NC 10/24
A	Windows added, wash canopy omitted	NC 05/24
Rev	Description	By Date

OLA
Opfer Logan Architects

130 Cubie Street / Glasgow / G40 2AF / Scotland
t: (0141) 332 9300 f: (0141) 342 2299 e: info@olarchitects.com

Client	DAYS RENTAL	
Project	NEWPORT LEISURE RETAIL PARK	
Title	BUILDING PLAN & ELEVATIONS AS PROPOSED	
Project No.	22424	
Scale	1:100	Rev. D
Drawing No.	SK-P-01	
Date	MAY 2024	
Drawn By	NC	Checked by JO

COPYRIGHT OF DESIGN & DRAWING RESERVED
Unauthorised copying, distribution or receipt of this drawing without the written consent of OLA Ltd may constitute an infringement of copyright. If in doubt please contact OLA Ltd.