
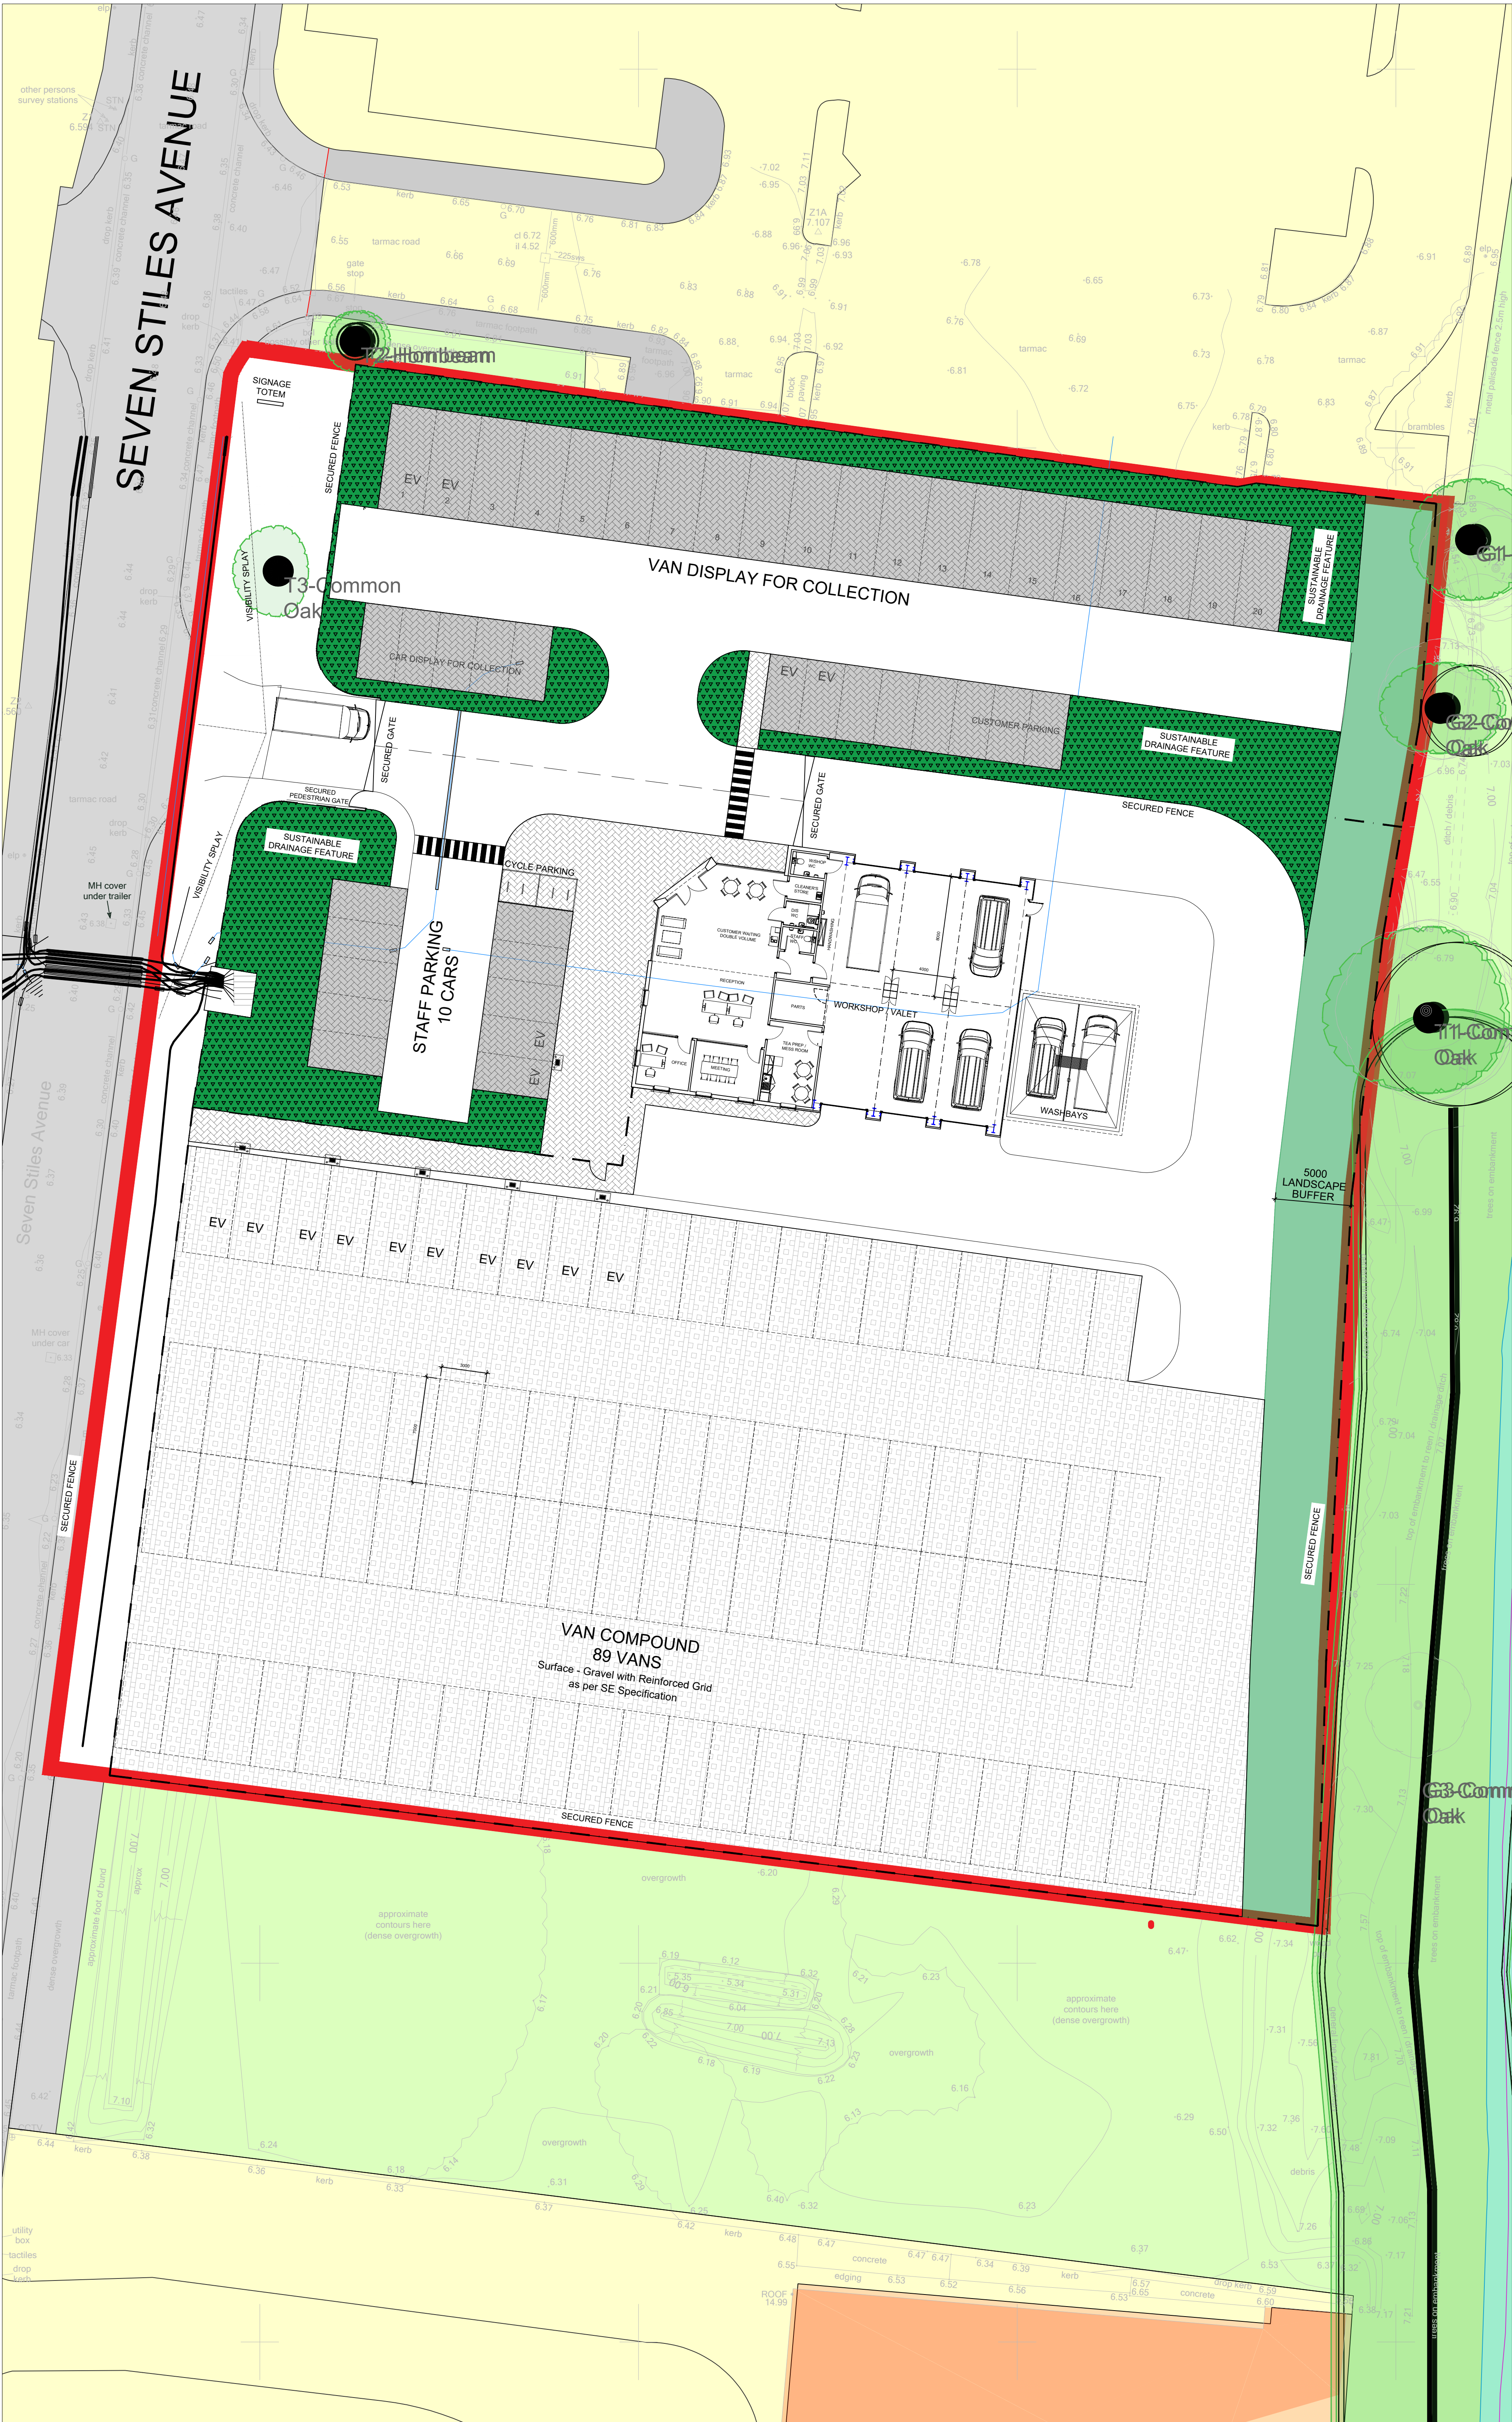


PERMEABLE
BLOCK PAVING
- NATURAL

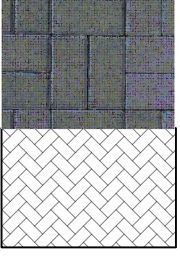

MONOBLOCK
PAVING
- CHARCOAL

PLANNING		
H	Hardstanding Materials Added	NC 10925
G	Additional land to south	NC 0625
F	BoH reinforced gravel shown, Building size reduced	NC 11124
E	Amendments further to Client comments	NC 1024
D	Amendments further to Planning and Consultant comments	NC 0924
C	Perimeter Fencing and Gates added	NC 0524
B	EV and drainage areas added	NC 0524
A	Tex Prep/Parts amended	NC 0424
Rev.	Description	By Date

OLA

Opfer Logan Architects

130 Cubie Street / Glasgow / G40 2AF /

t: (0141) 332 9300 Scotland e: info@olarchitects.com

Client

DAYS RENTAL

Project

NEWPORT LEISURE RETAIL PARK

Title

SITE PLAN AS PROPOSED

Project No.

22424

Scale

1:200 @ A1

Drawing No.

SK-SP-01

Date

APRIL 2024

Drawn By

NC

Checked by

JO

Copyright

COPYRIGHT OF DESIGN & DRAWING RESERVE

Unauthorized

Unauthorized copying, distribution or reuse of this drawing without the written consent of OLA Ltd may constitute an infringement of copyright. If in doubt please contact OLA Ltd

