

[illegible]

50 Glasllwch Crescent

Location Map

Project number	20250
Date	Issue Date
Drawn by	NAW
Checked by	NAW
G-001-LM	
Scale	1 : 50

[illegible]

50 Glasllwch Crescent

Existing Site Plan

Project number 202501


Date Issue Date

Drawn by NAW

Checked by NAW

A-100-SP-EX

Scale 1 : 100

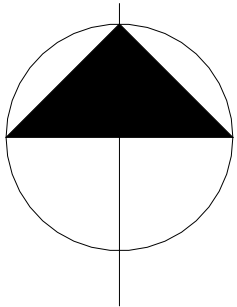

North



1 Existing Site Plan

[illegible]

Scale 1 : 100






Mrs & Mrs Hogg	
50 Glasllwch Crescent	
Existing Ground Floor Plan	
Project number	202501
Date	Issue Date
Drawn by	Author
Checked by	Checker
A-200-GF-EX	
Scale	1 : 50




Mrs & Mrs Hogg	
50 Glasllwch Crescent	
Proposed Ground Floor Plan	
Project number	202501
Date	Issue Date
Drawn by	Author
Checked by	Checker
A-201-GF-PR	
Scale	1 : 50

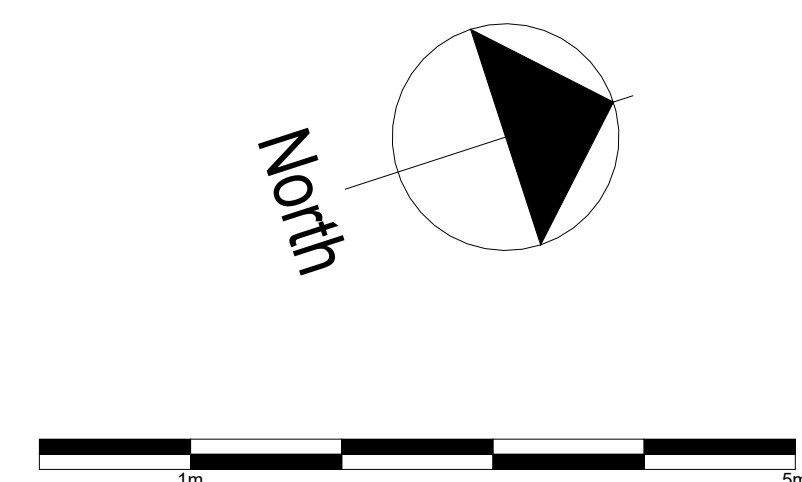



www.sublime-db.co.uk

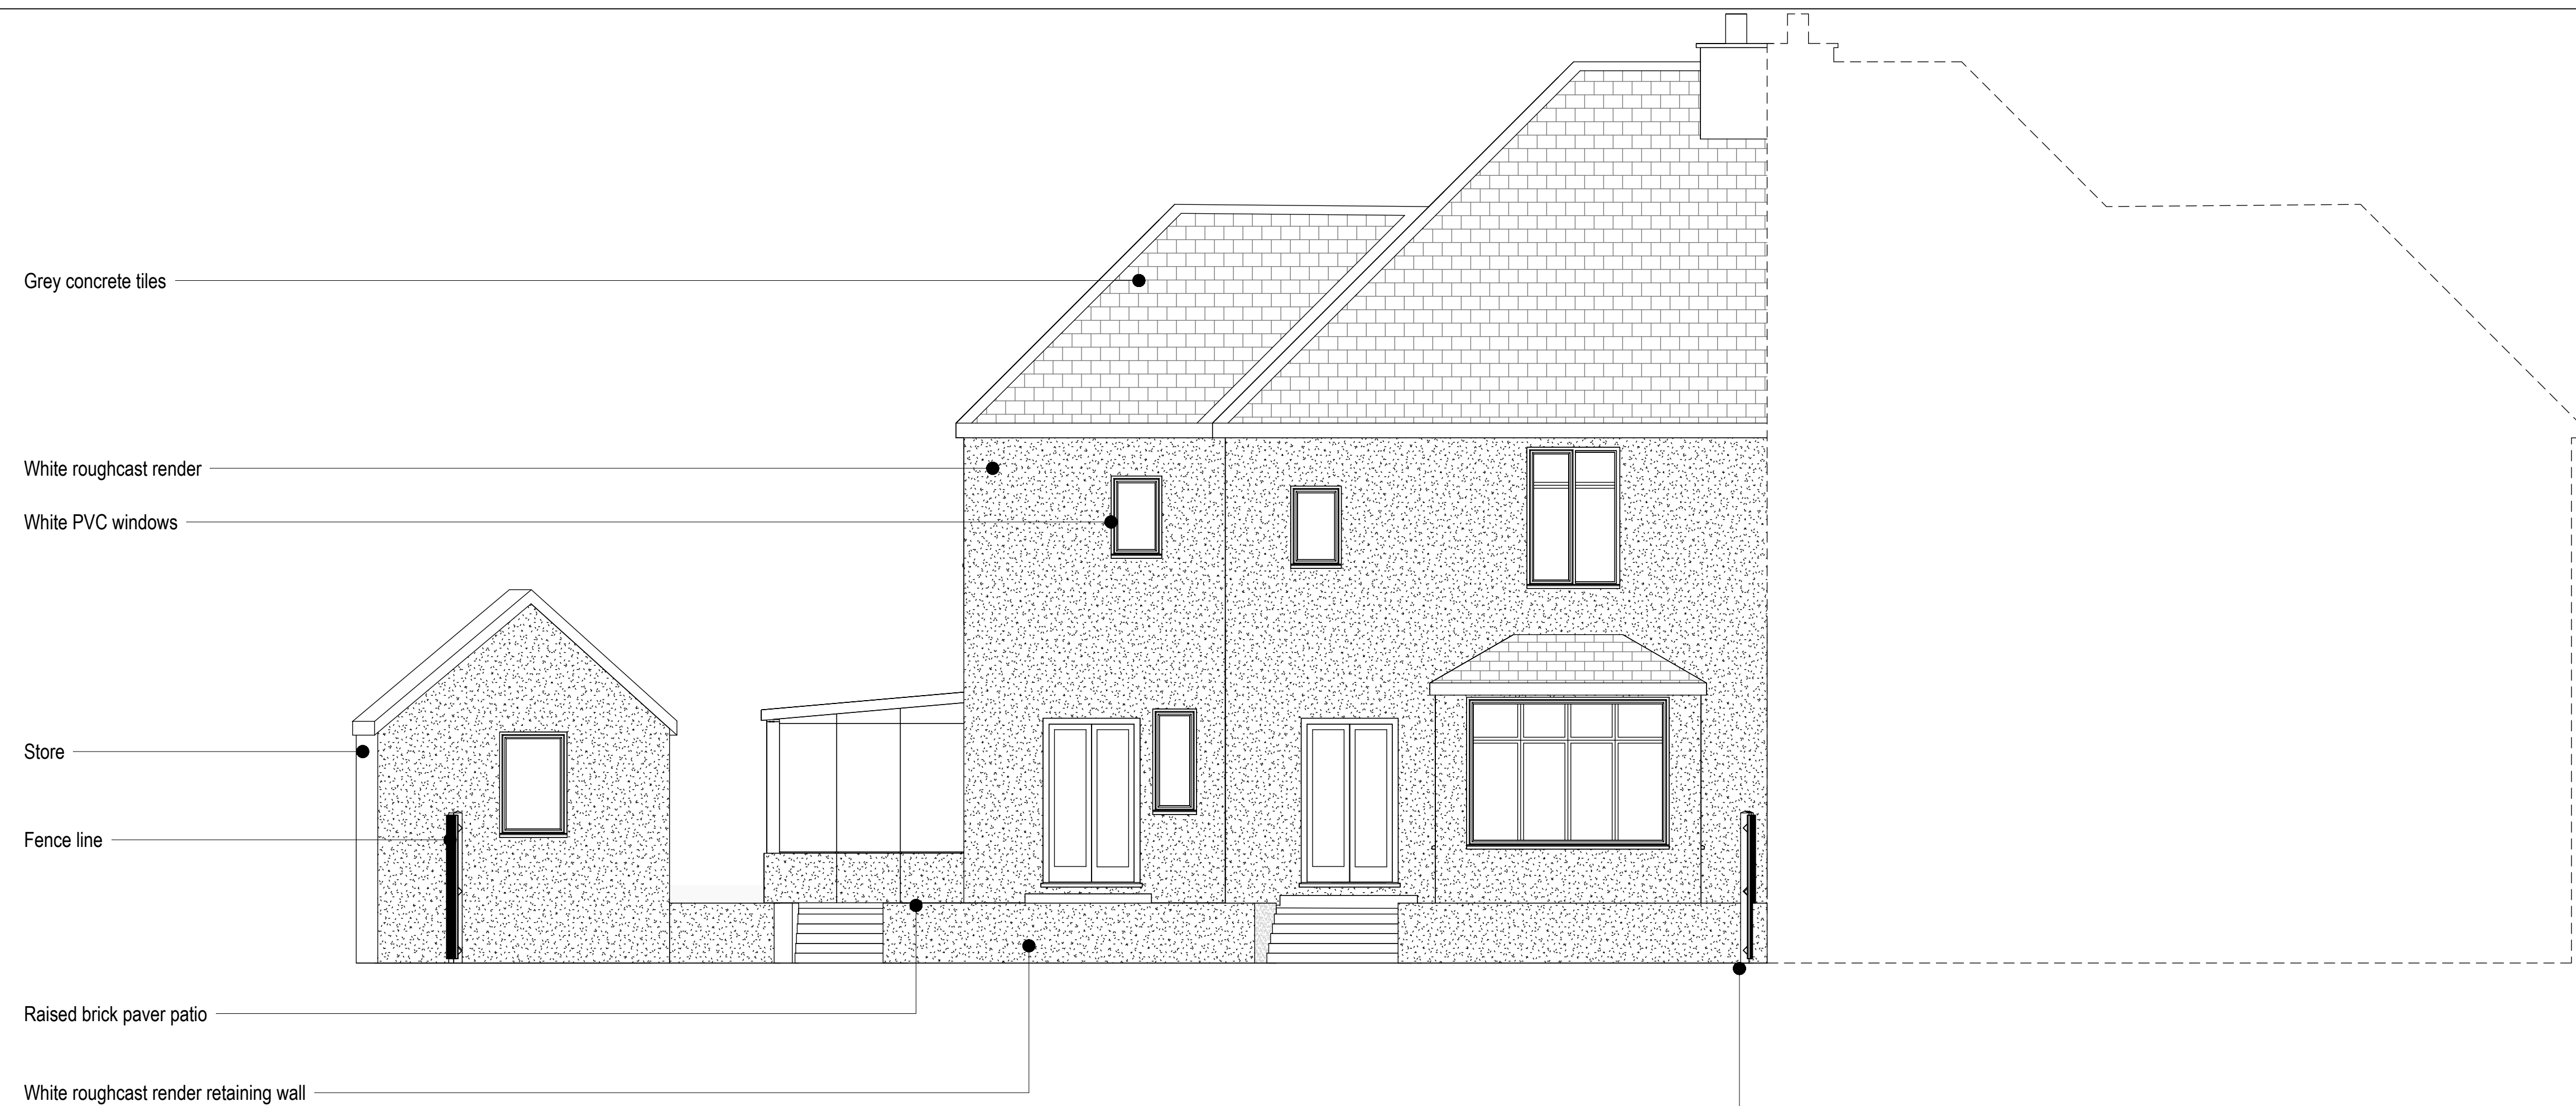

Existing Rear Elevation



Existing Side Elevation

[illegible]

Mrs & Mrs Hogg

50 Glasllwch Crescent

Existing Elevations

Project number	202501
----------------	--------


Date	Issue Date
------	------------

Drawn by	Author
----------	--------

Checked by	Checker
------------	---------

A-300-EL-EX

Scale 1 : 50

 



Scale	1 : 50
-------	--------

