


For planning purposes only. Not to be used for tender or construction.

8

Studio 8 Architecture
Ground Floor, 8 John St,
Penarth CF64 1DN

studio8architecture.co.uk
07892 800241

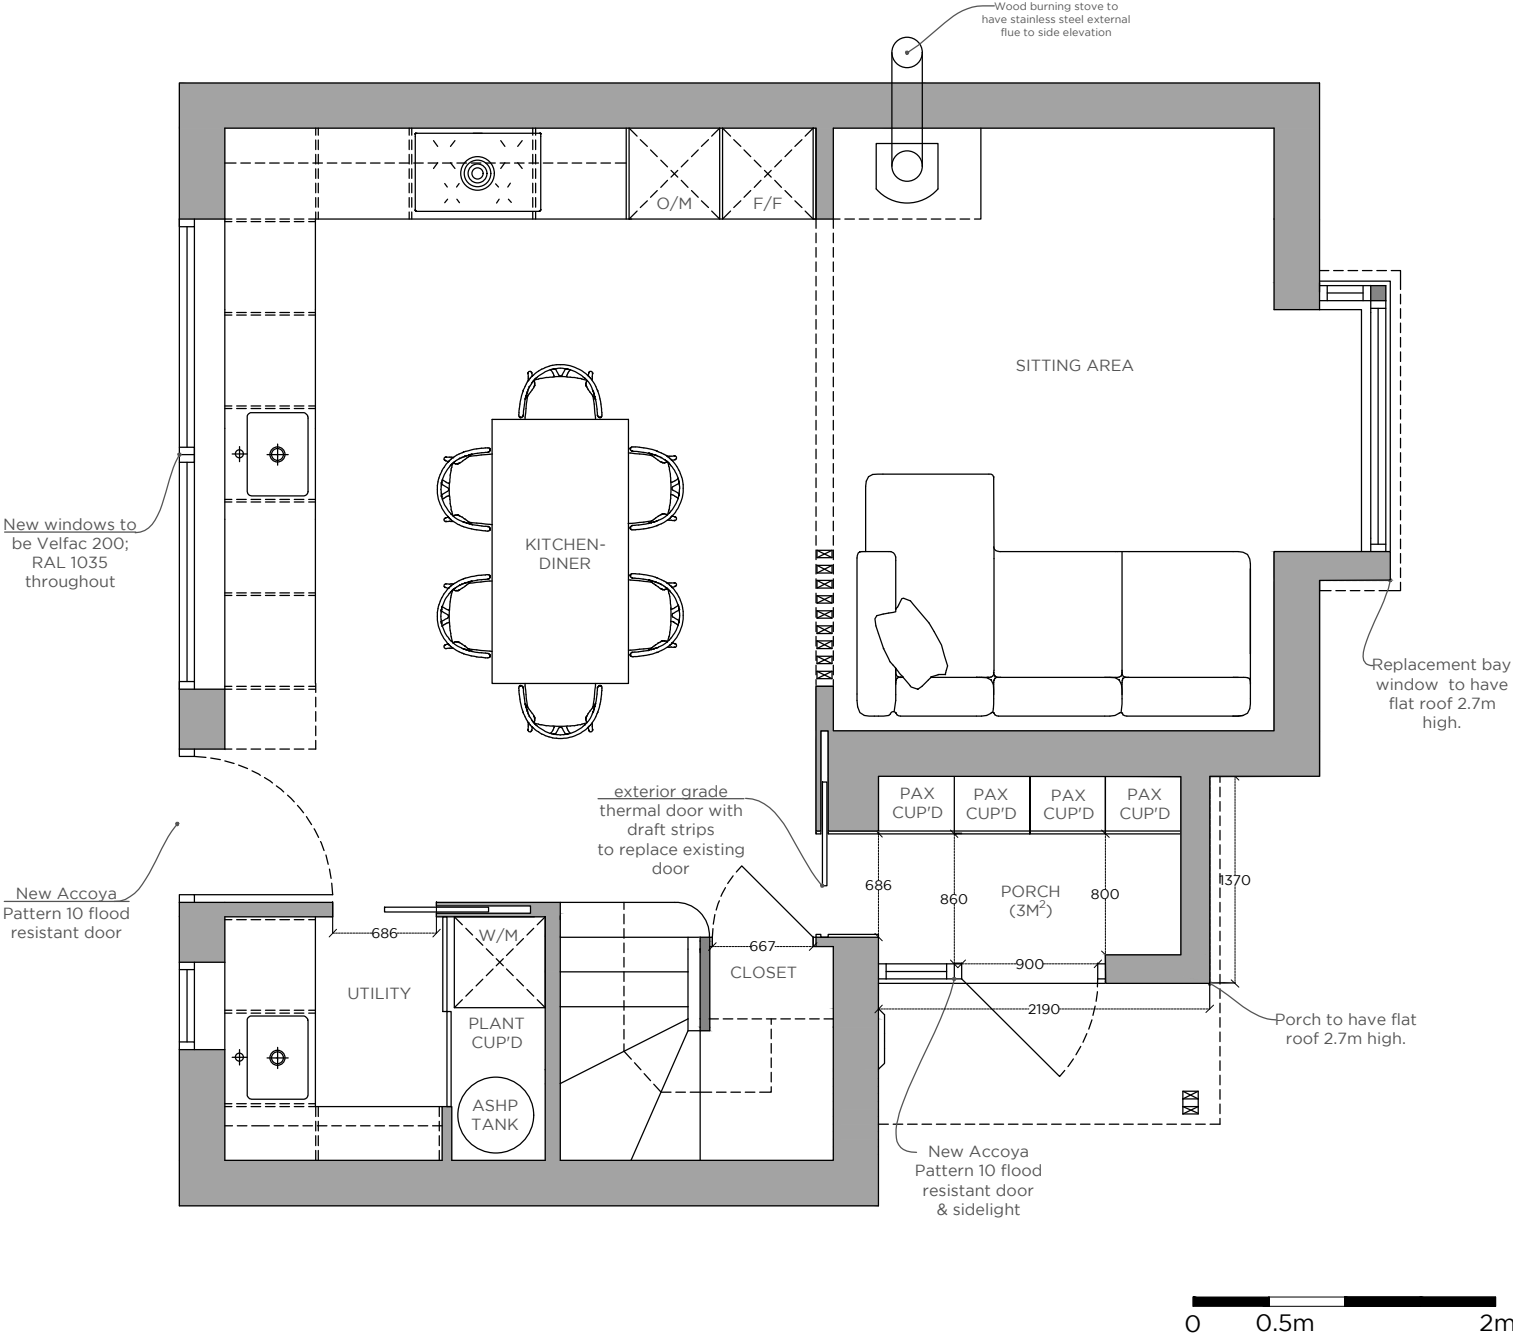

PROJECT:

Proposed Alterations to
62 Cedar Wood Drive
Rogerstone
Newport
NP10 9JR

FOR:

Irina & Huw Nicholas

DRAWING TITLE:

**PROPOSED
GROUND FLOOR PLAN**

STATUS:

LAWFUL DEV'T CERT

DRAWN BY:

Tom Wakeman

CHECKED BY:

-

SCALE:

1:50 @ A4

DATE:

03/08/26

DWG

002