


For planning purposes only. Not to be used for tender or construction.

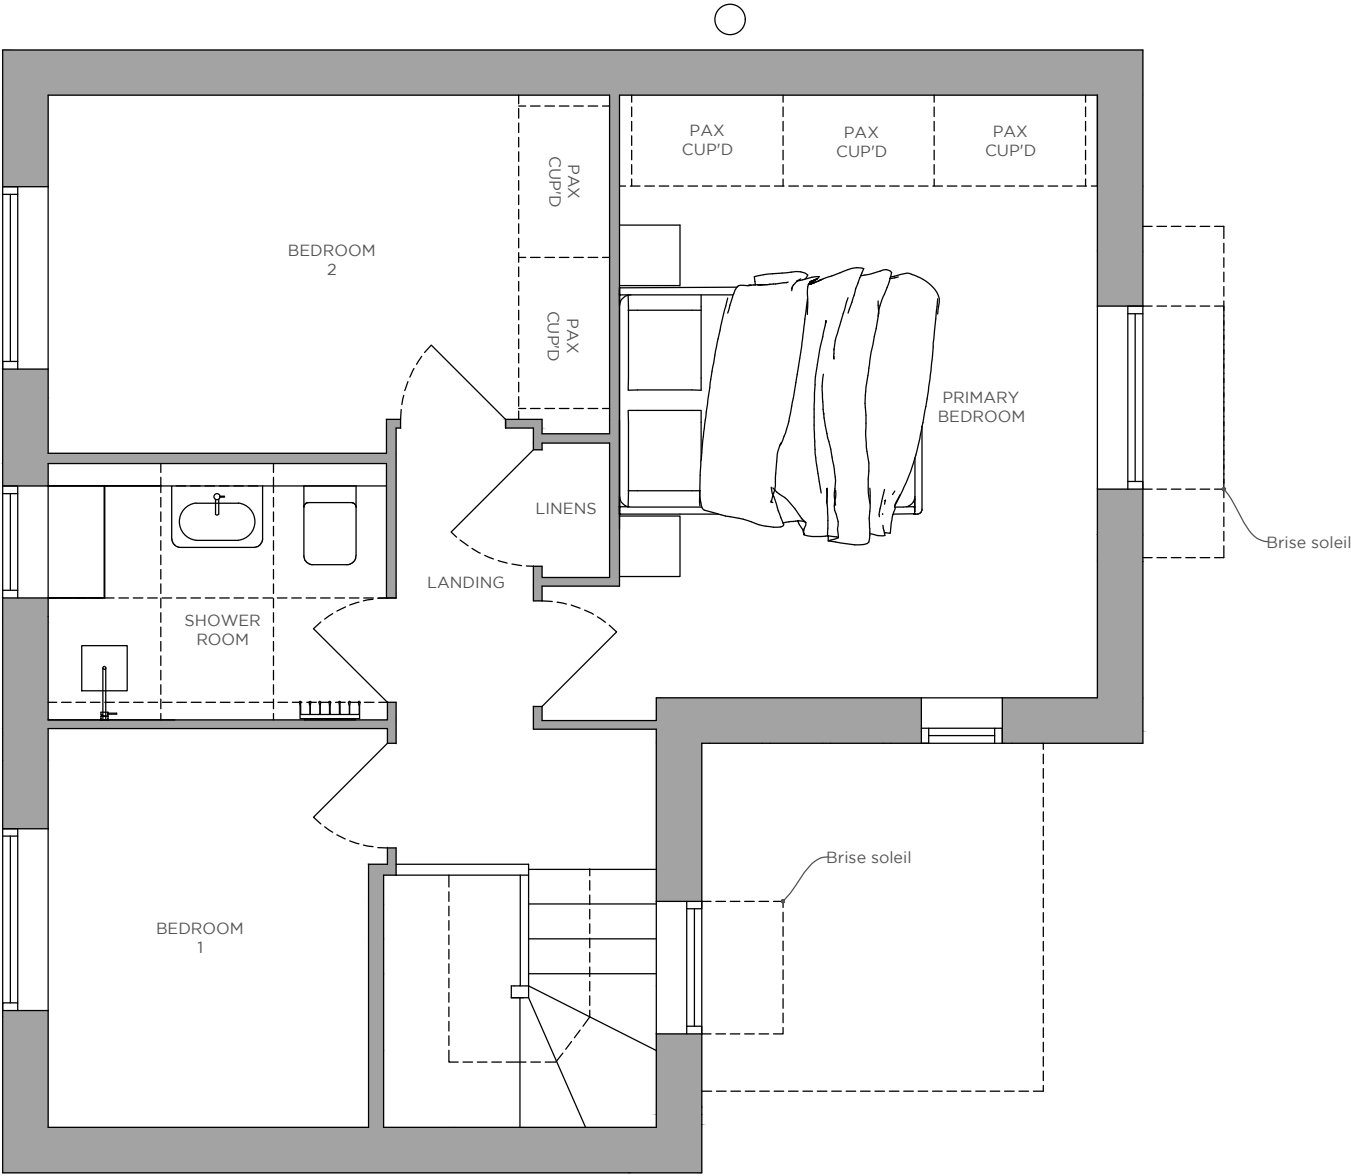

8

Studio 8 Architecture
Ground Floor, 8 John St,
Penarth CF64 1DN

studio8architecture.co.uk
07892 800241

PROJECT: Proposed Alterations to 62 Cedar Wood Drive Rogerstone Newport NP10 9JR	
FOR: Irina & Huw Nicholas	
DRAWING TITLE: PROPOSED FIRST FLOOR PLAN	
STATUS: LAWFUL DEV'T CERT	
DRAWN BY: Tom Wakeman	CHECKED BY: -
SCALE: 1:50 @ A4	DATE: 03/08/26
DWG	004