


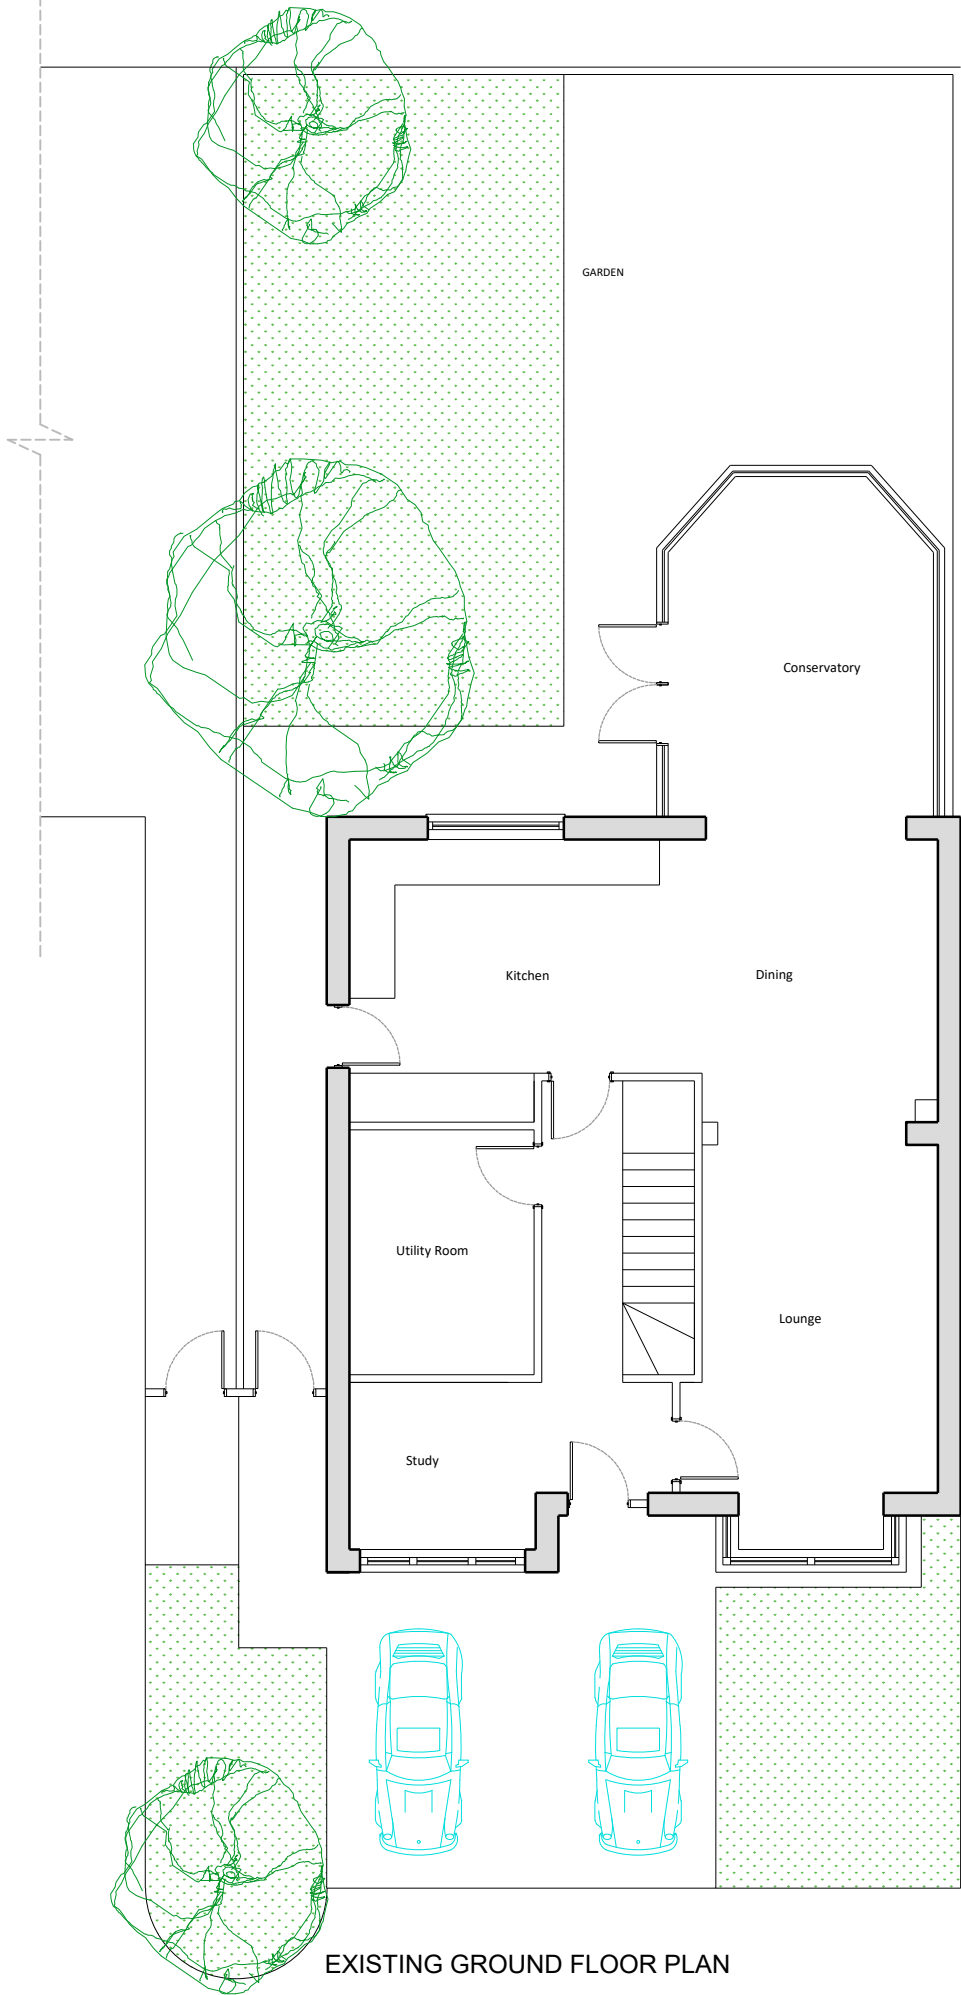

NOTES

DO NOT scale from this drawing.
Contractors, Sub Contractors and Suppliers are to check all relevant dimensions and levels of the site and building before commencing any shop drawings or building work. Any discrepancies should be recorded to the Architect.
Where applicable this drawing is to be read in conjunction with the Consultants' drawings.

REV	DESCRIPTION	DATE	AUTH	CHK'D
-----	-------------	------	------	-------

PLANNING



PROJECT
RESIDENTIAL DEVELOPMENT
9 Burberry Close
Rogerstone, Newport.

DRAWING
Existing Ground Floor & Site Plan
-
-

SCALE	DATE	AUTHOR	CHK'D
1:100 @ A3	June 2026	-	IB

JOB NO.	DRAWING NO.	REV
IB-001	AL-01	-

CLIENT REF.