


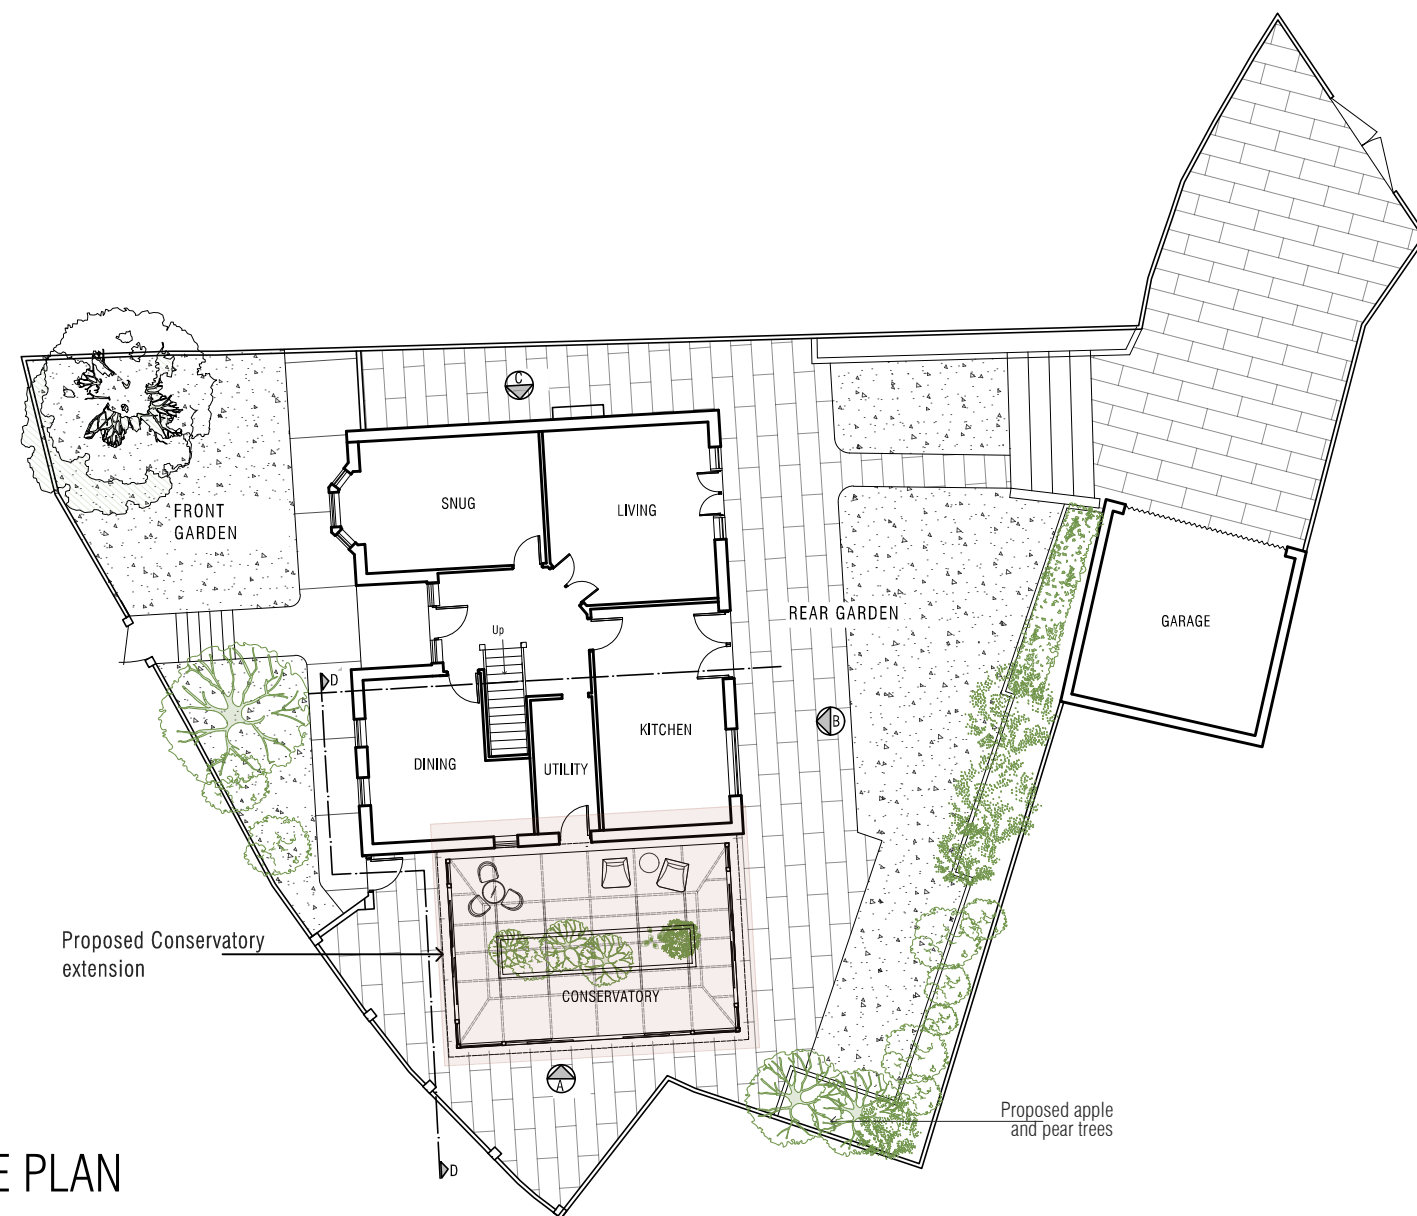

PROPOSED SITE PLAN

PROJECT:
5 LILY WAY, ROGERSTONE NP10 9LG

Scale (@ A3) 1:200

Dwg. No 204

SHEET:
PROPOSED SITE PLAN

Date JUNE 2026

Design by NZ

MATERIAL LEGEND:
Proposed Conservatory: Grey power coated aluminum frame with glass panels
Existing:
External walls: Brick slips
Bifold doors: White powder coated Aluminum frame
Windows: White UPVC
Roof: Composite slate tiles

NOTE:
The drawing is copyright. Do not scale the drawing. Contractor to check all the dimensions on site and to report any discrepancies to the SO

