


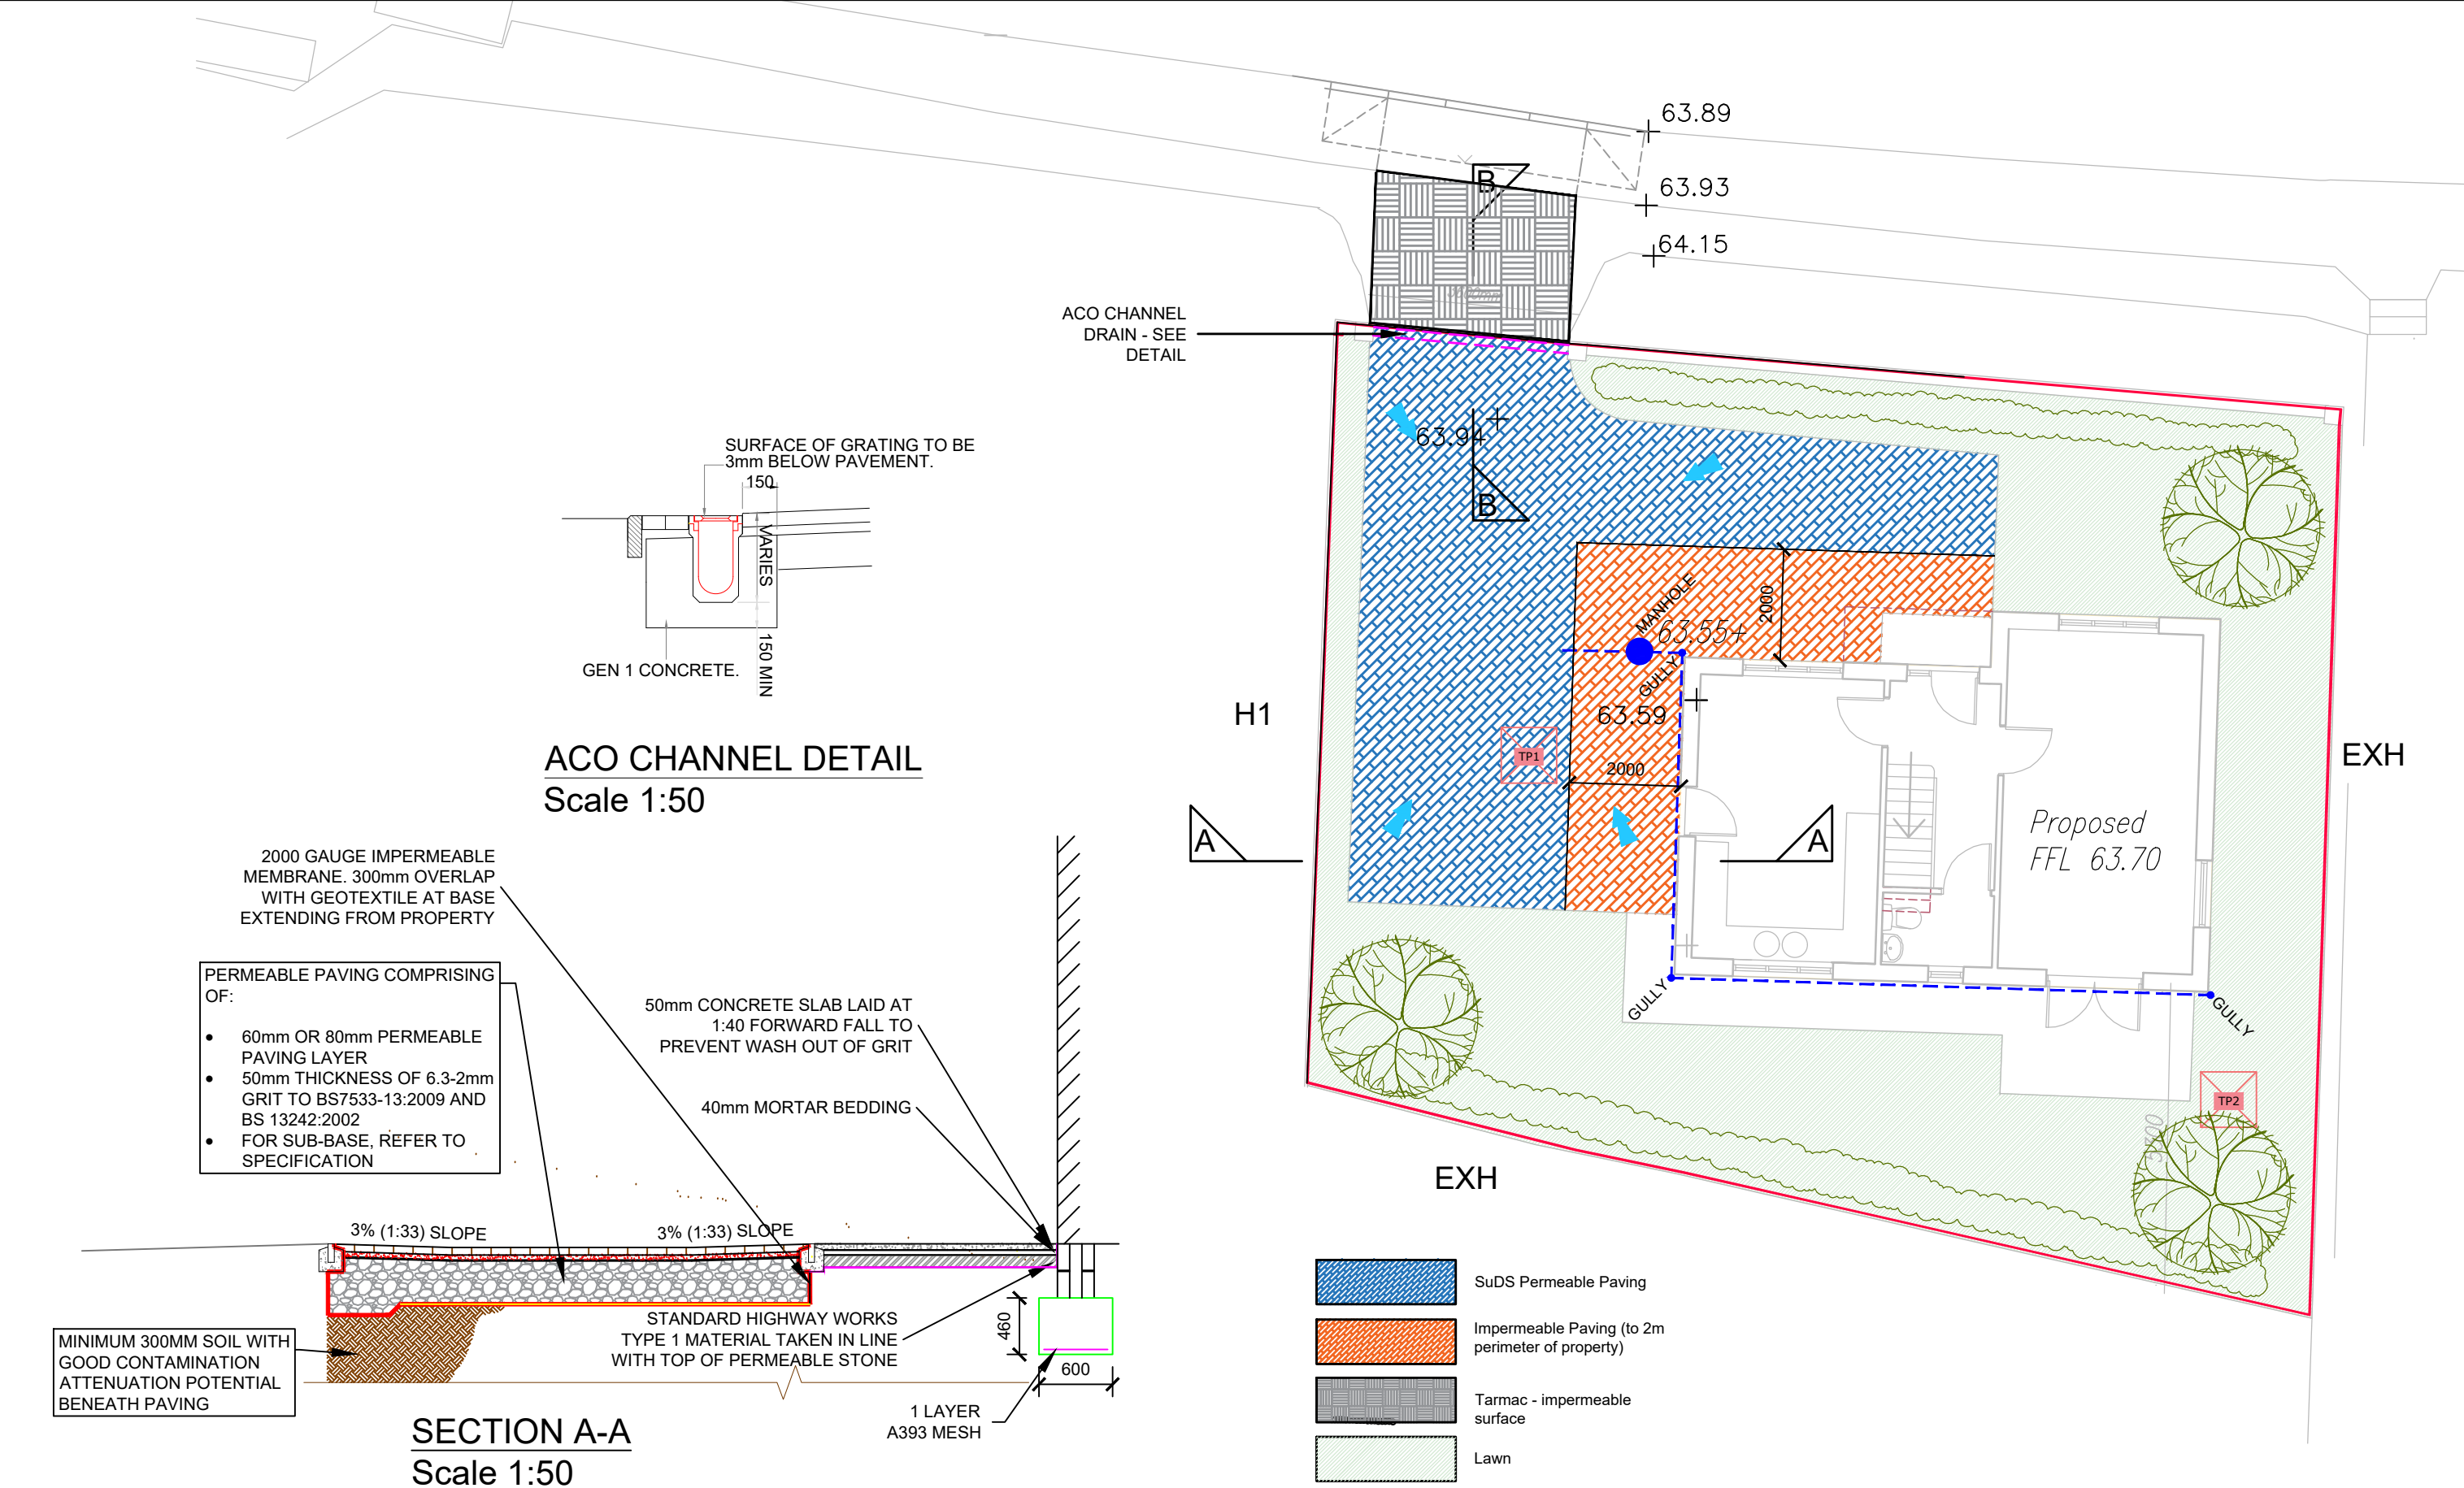

REV. By Date Description

Client
MR REESE

Project Description
**19 THE UPLANDS, ROGERSTONE.
(CONDITION 3)
PERMEABLE PAVING PLAN**

Drawn **HG**

Date **13/06/25**

Scales
NTS unless stated

Project Number **1248773**

Checked **SM**

Date **13/06/25**

Drawing Number **CIV-02**

Rev. **B**