

ELEVATIONS - GROUND FLOOR


EXISTING REAR ELEVATION




PROPOSED REAR ELEVATION



DETAIL - REAR ELEVATION PROPOSED

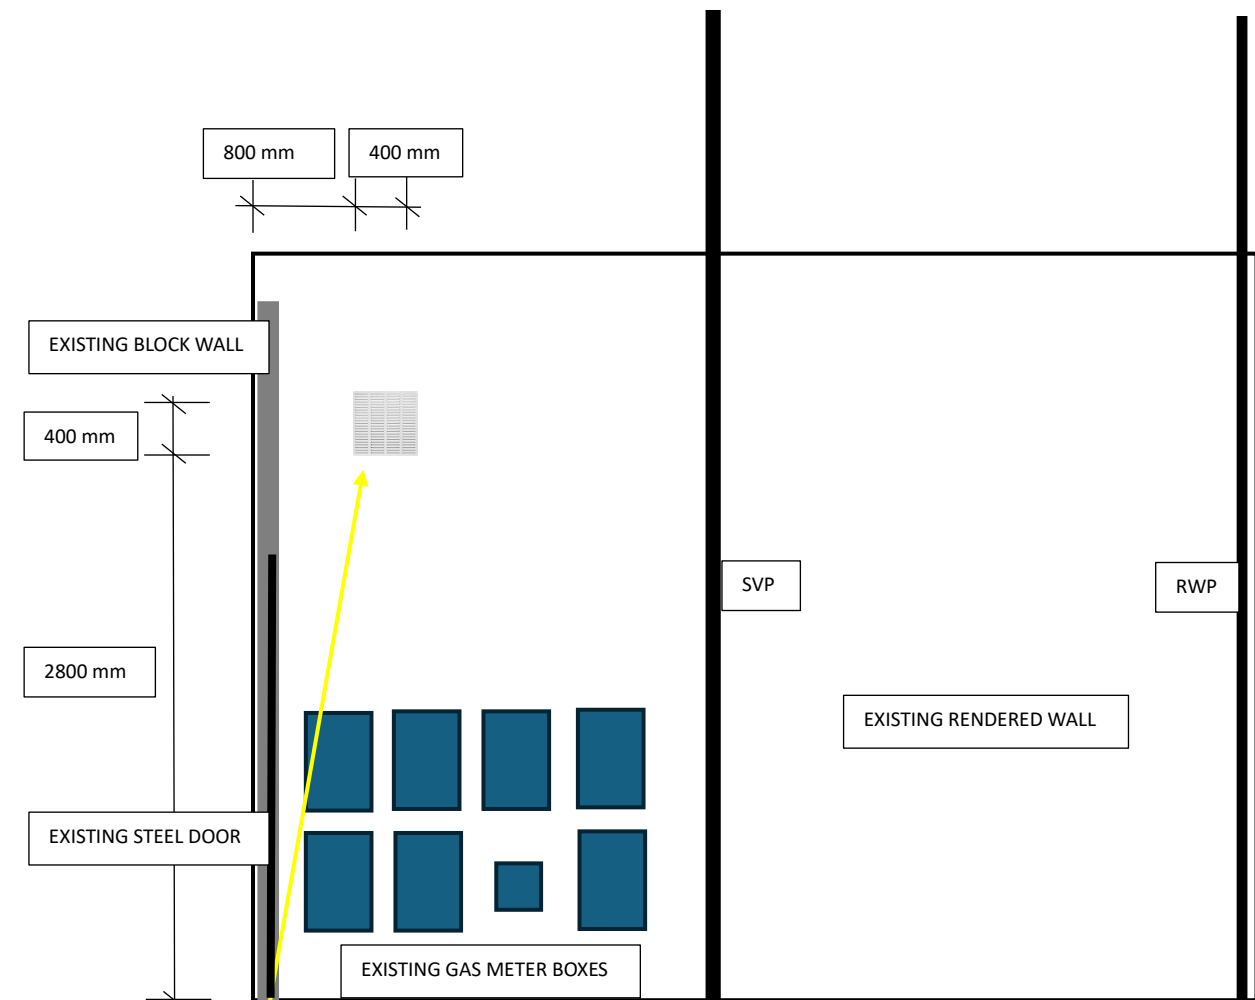

Simple stainless steel 400 x 400mm louvred ventilation grille cover flush mounted to rear wall within enclosed lightwell

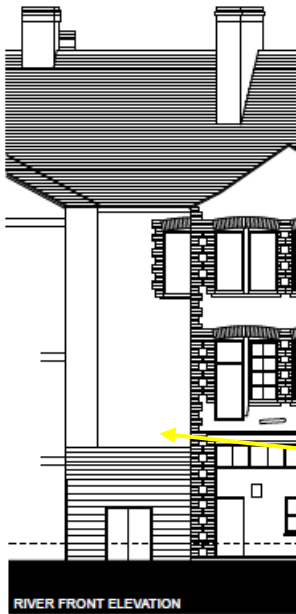

Excerpt details elevation of rear enclosed lightwell – please note wall infill and doors existing 3.6mtr ht. wall
Proposed vent grille will not be visible from street level as fitting will be behind block infill wall

CLIENT : IMPERIAL PROPERTY (CARDIFF) LTD.		
16 Skinner Street, Newport	Elevations EX / PP	
A3 Use Proposed	Scale : 1:500 (A3)	
Drawn : GAK	08.09.2025	Dwg. No.: SS/PP/03E
Scales and dimensions iterated may be incorrect and checks should always be made from site. No unauthorised copying or distribution permitted. C2025 TSD GROUP. E&OE.		