




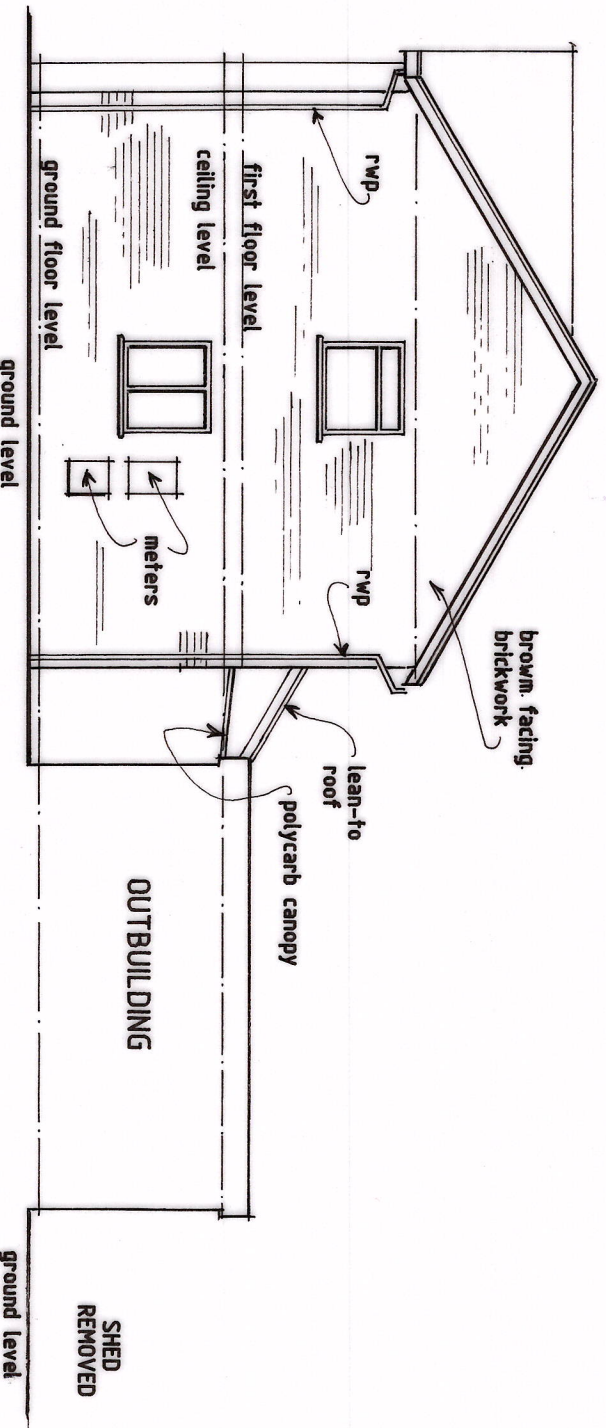


PROPOSED DRIVE SIDE ELEVATION

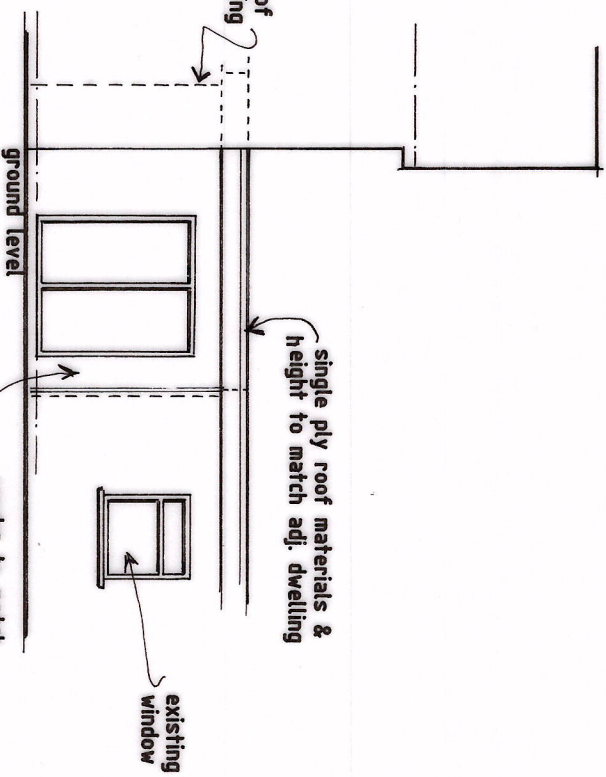


PROP. FRONT ELEVATION

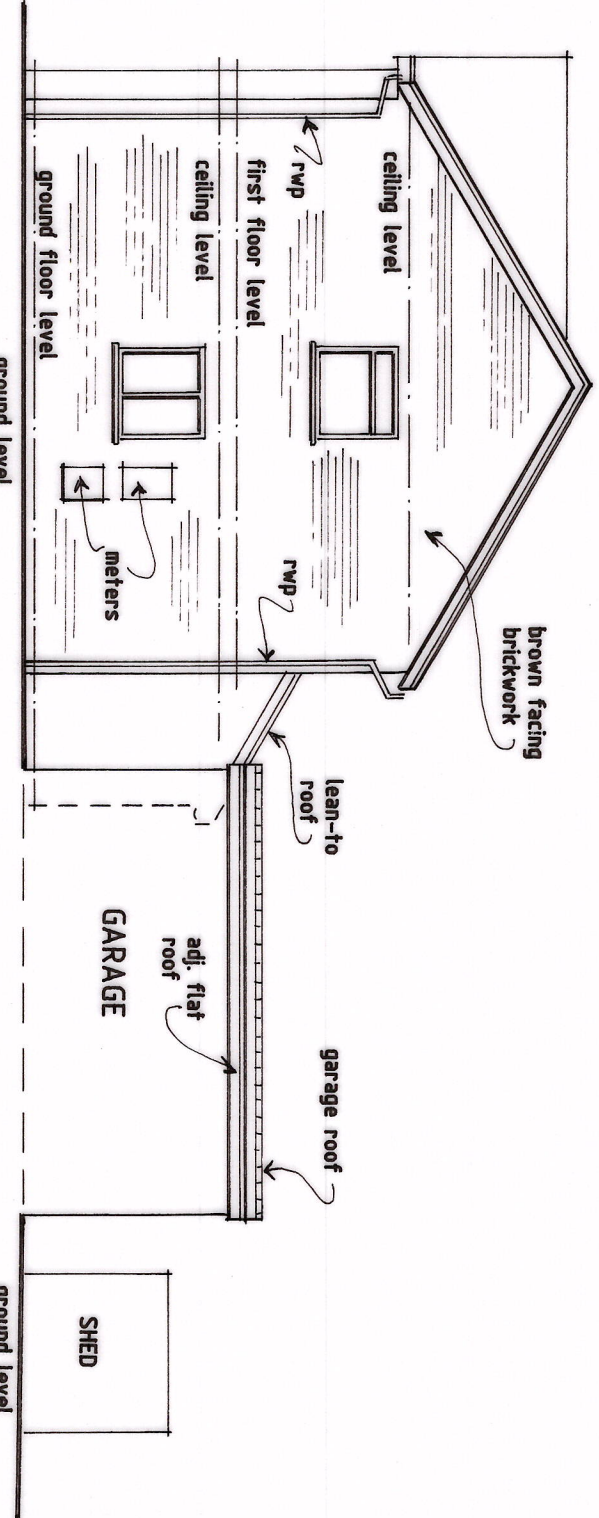

EXISTING DRIVE SIDE ELEVATION

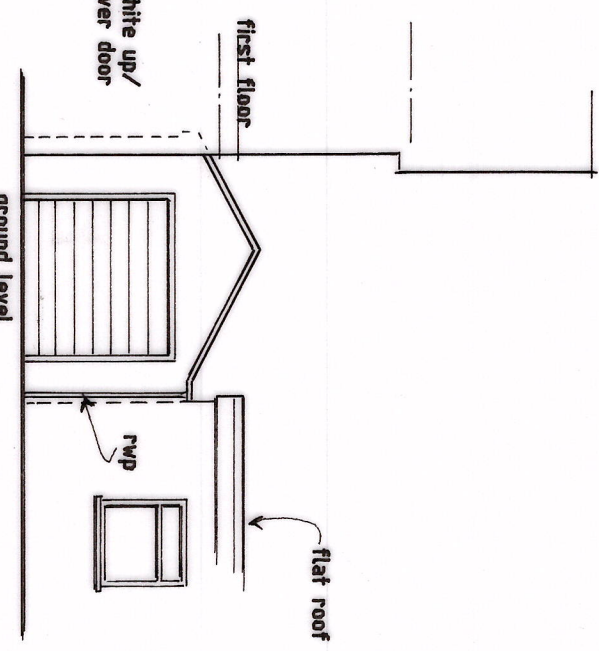


EXISTING FRONT ELEVATION

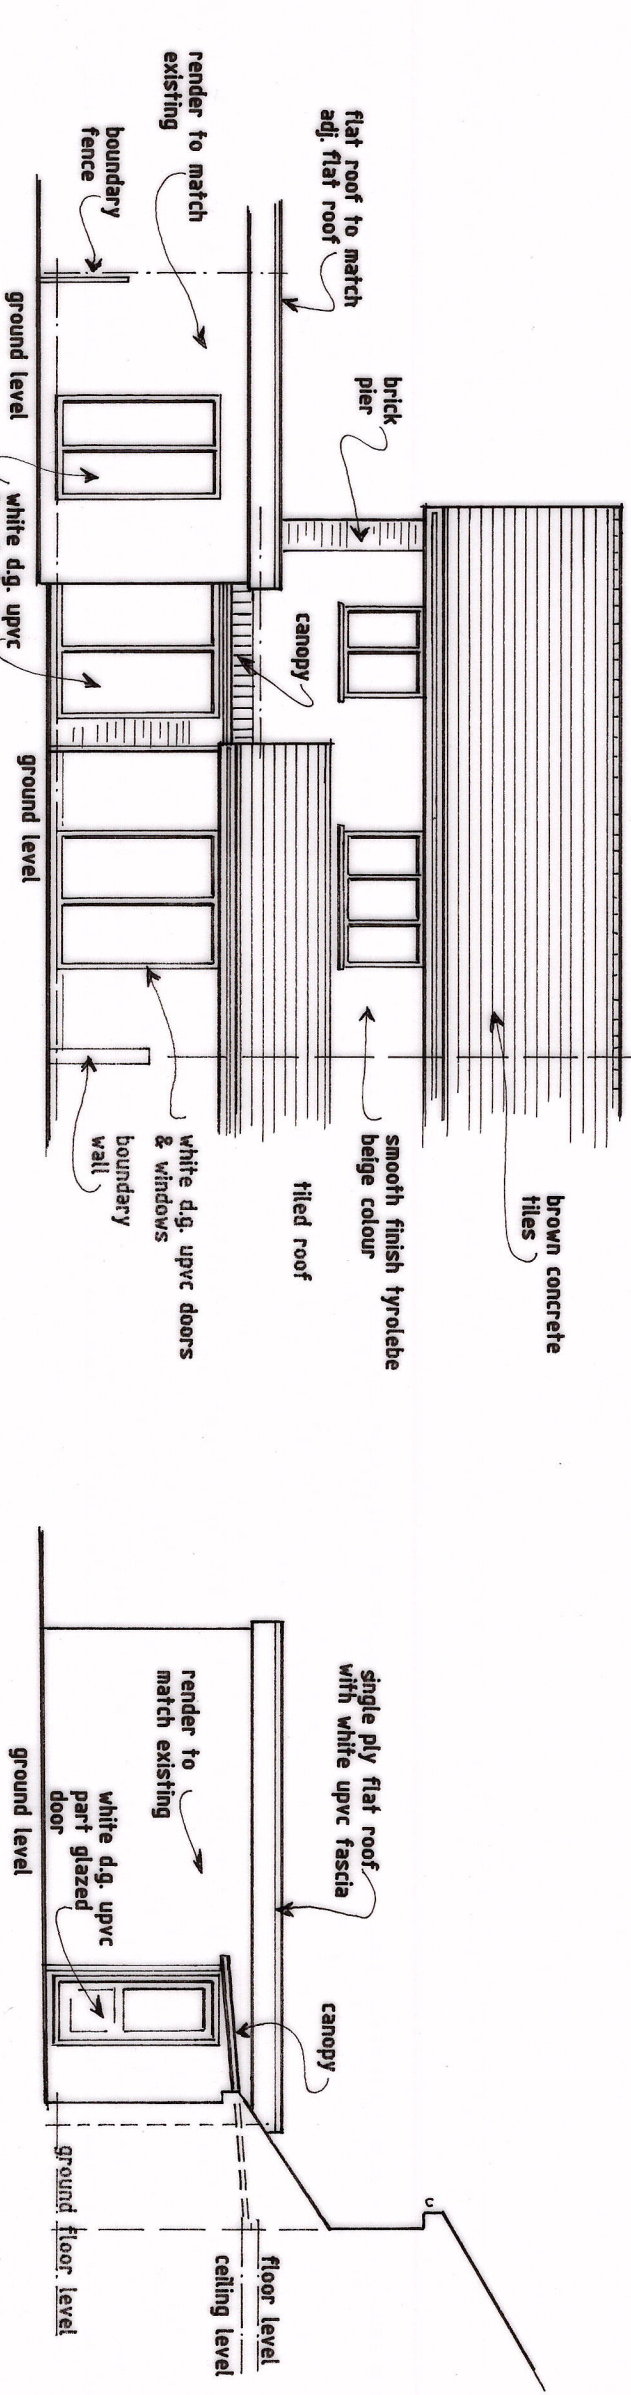

PROPOSED REAR ELEVATION

SCALE - 1:100

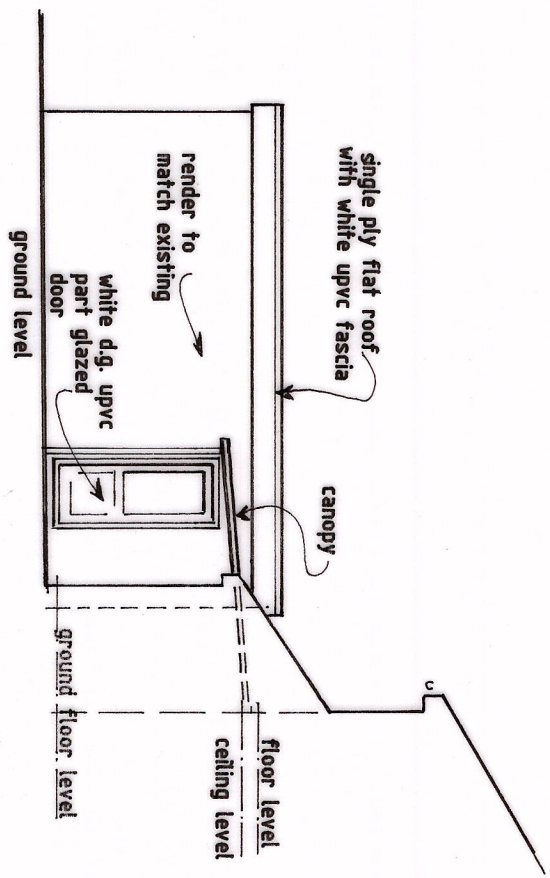


PROP. PATIO SIDE ELEVATION


EXISTING REAR ELEVATION

EXISTING PATIO SIDE ELEVATION

SCALE - 1:100

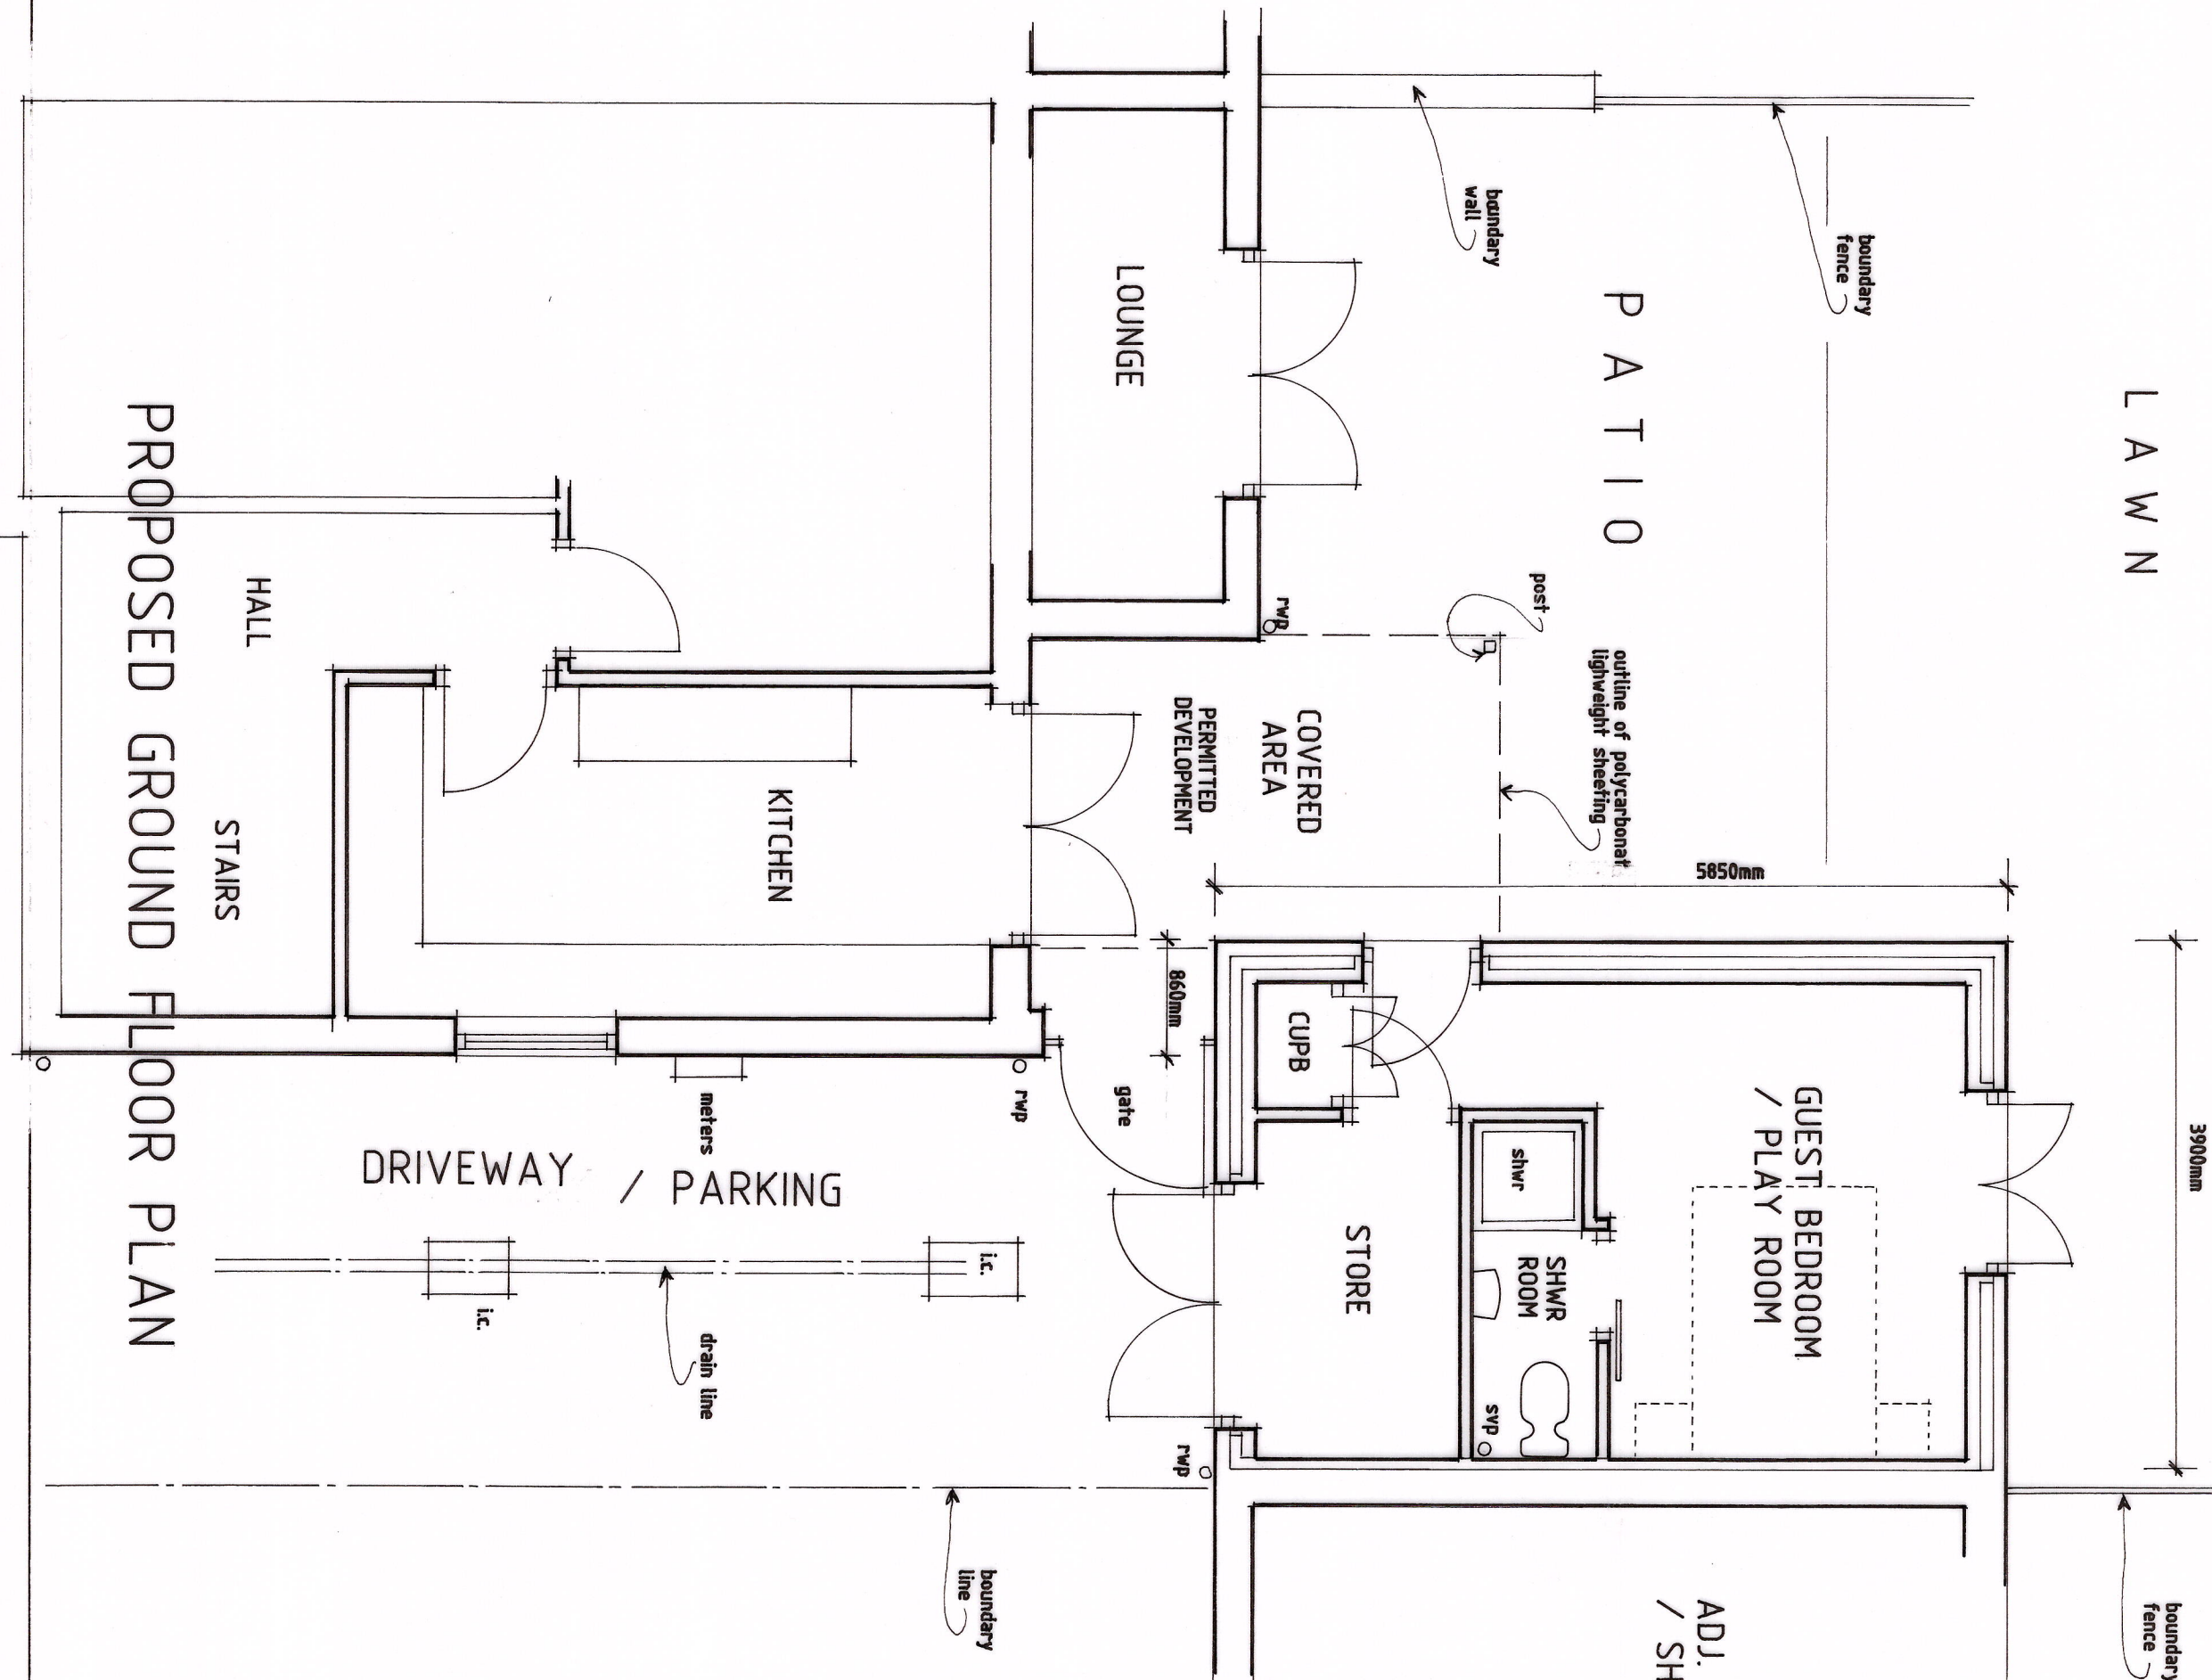


PROPOSED GROUND FLOOR PLAN

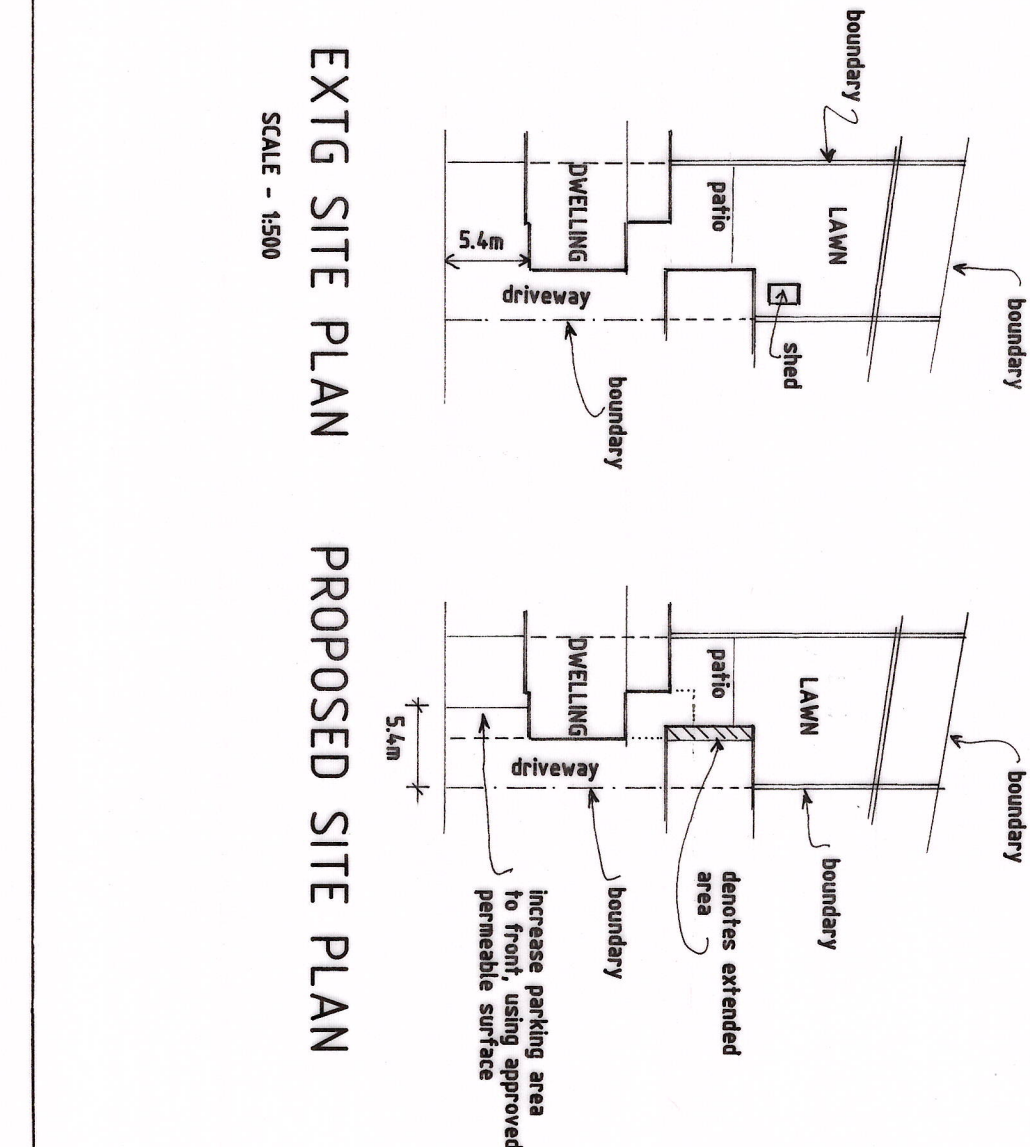

EXTG SITE PLAN

PROPOSED SITE PLAN

SCALE - 1:500

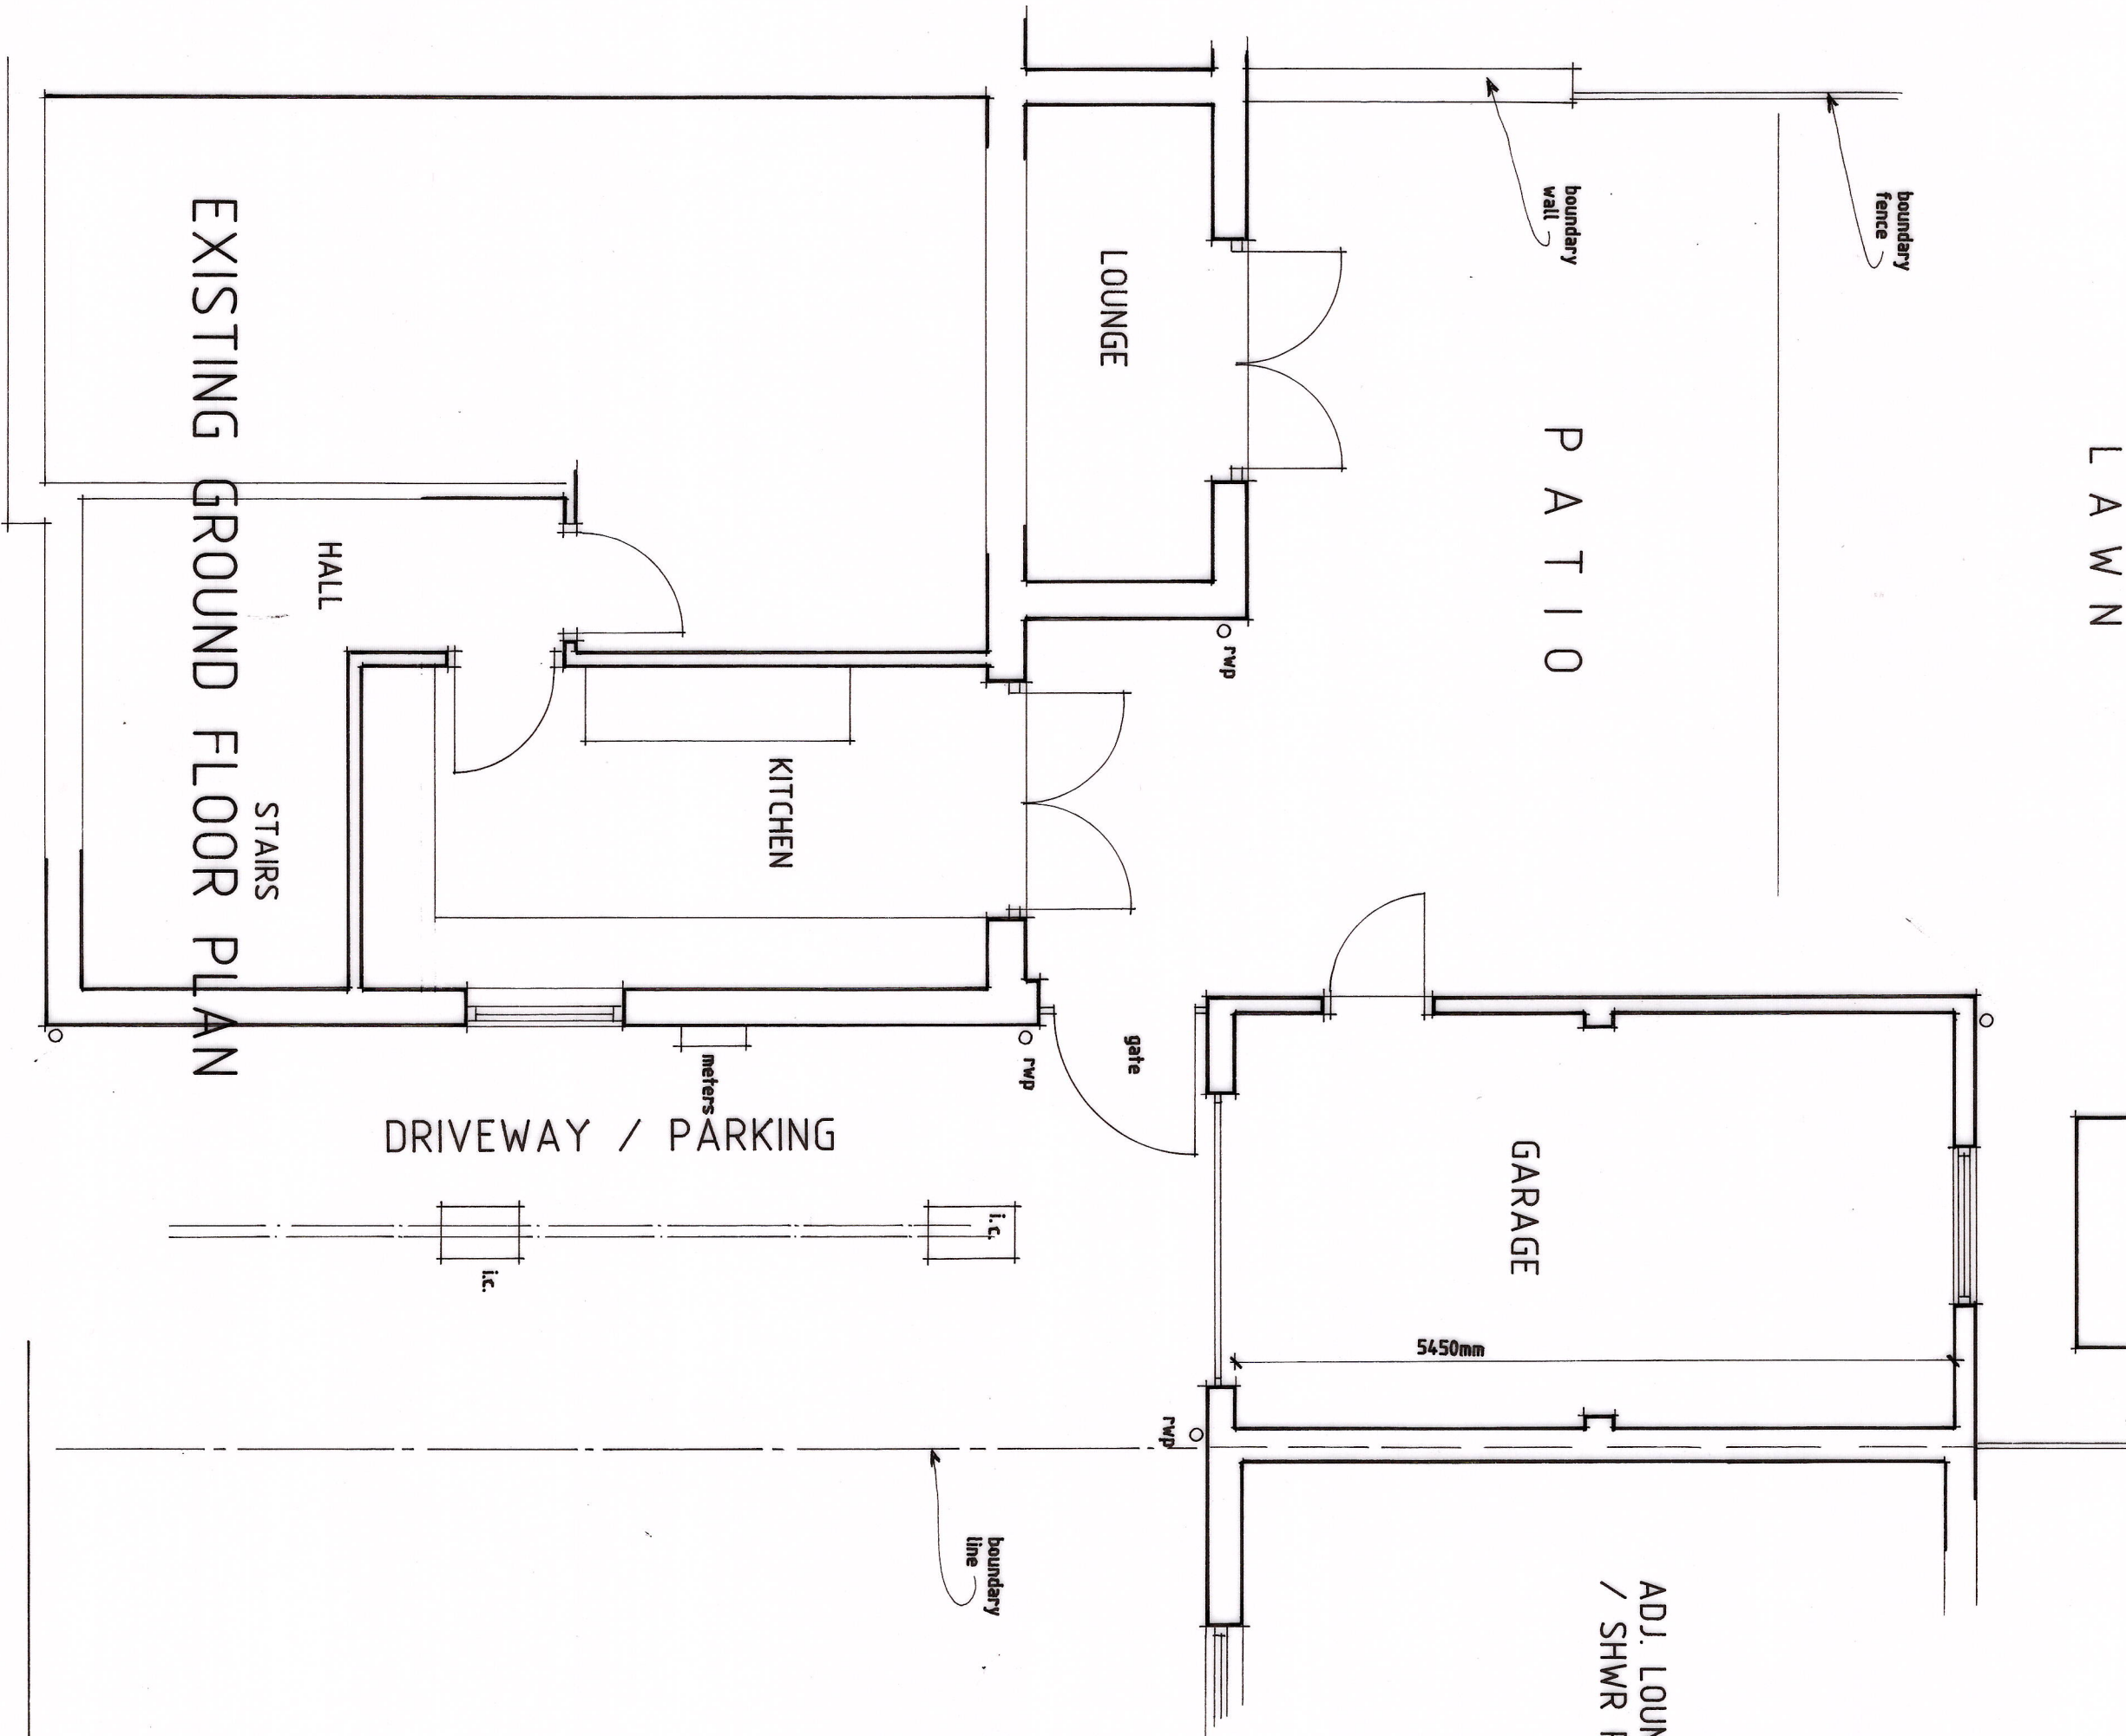

EXISTING GROUND FLOOR PLAN

Revisions	
Ref	Description
K.W. DORRINGTON HOAT NCABE ARCHITECTURAL ASSOCIATES Tel:(01633) 857566	
PROPOSED ANNEXE TO REAR OF - 13, ALLT-YR-YN CRESCENT, NEWPORT, SOUTH WALES. NP20 5GD.	
EXISTING AND PROPOSED	
date: MARCH 2026	
Scale: PLANS-1:50 & ELEVATIONS-1:100 AT A1	
drawing number: KD2062/1	