




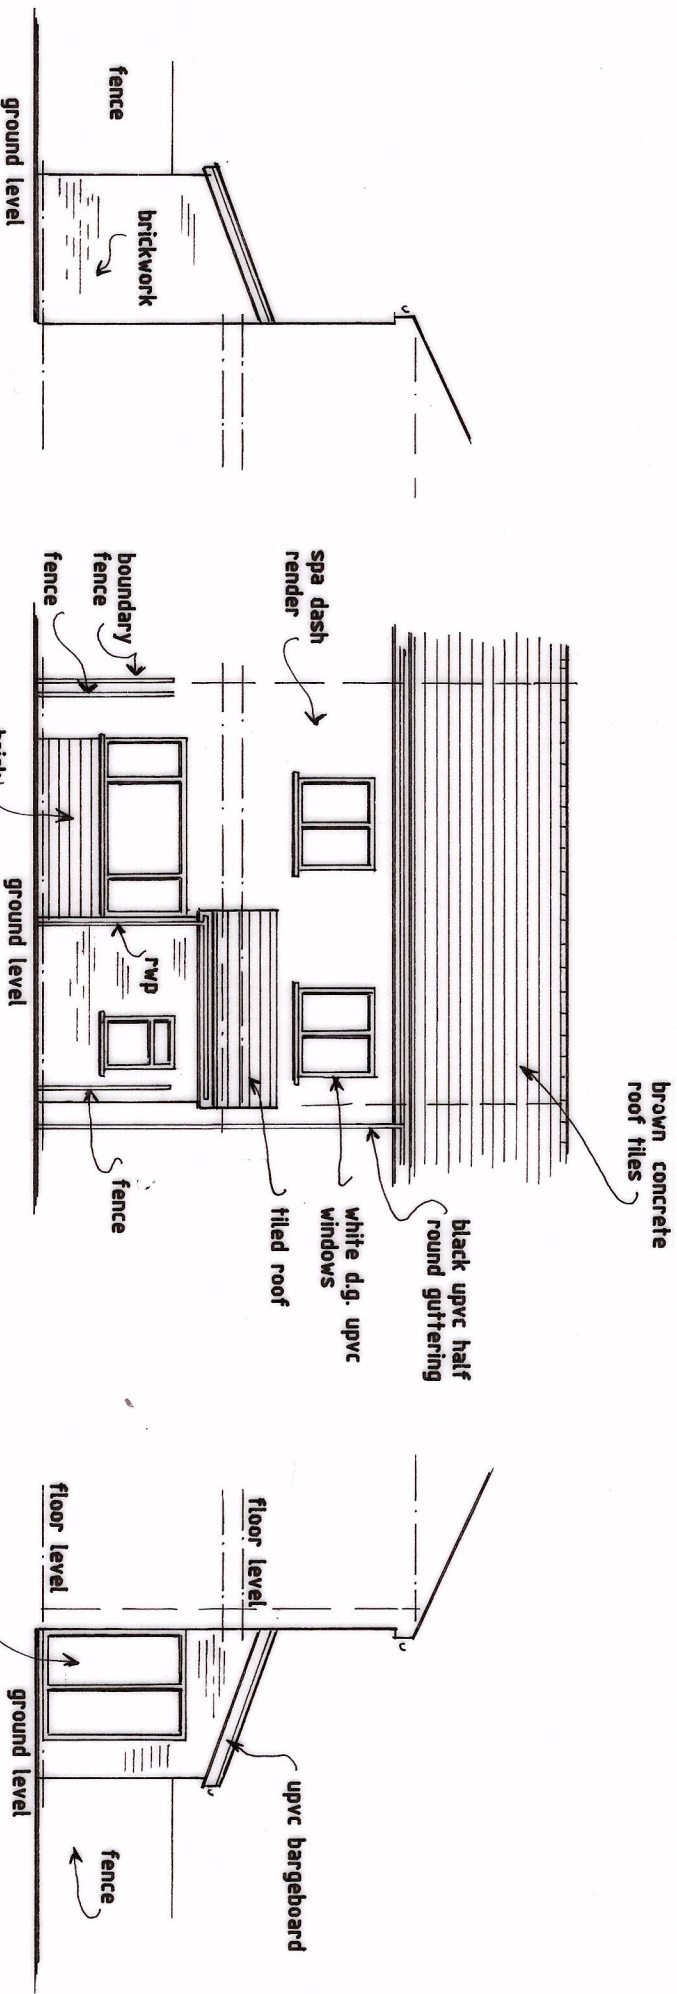


SIDE ELEVATION
FROM NO. 26

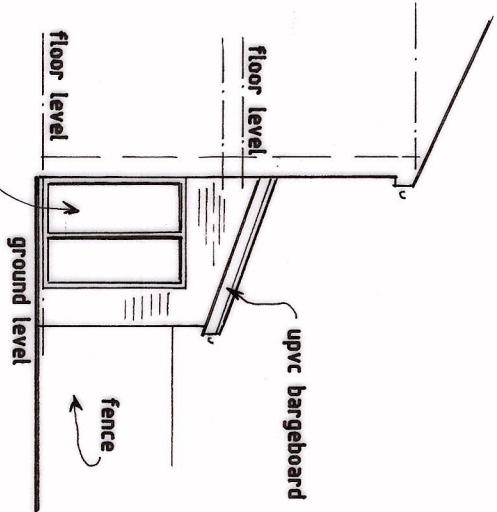


SIDE ELEVATION
FROM NO. 22

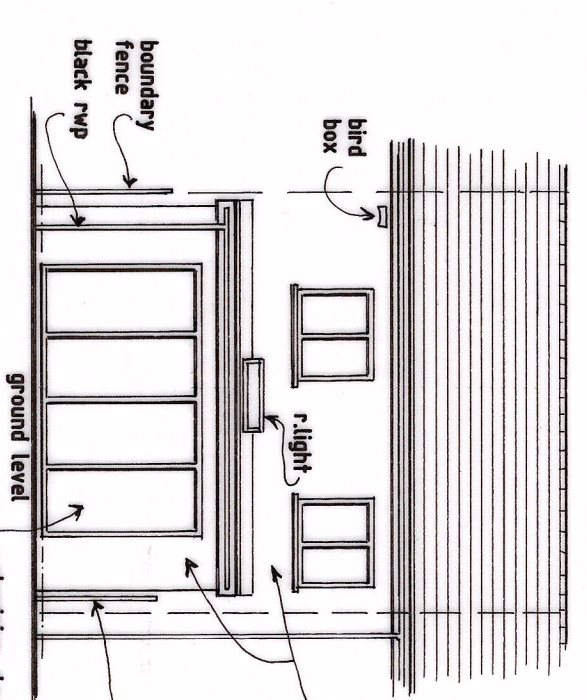


PROPOSED REAR ELEVATION
SCALE - 1:100

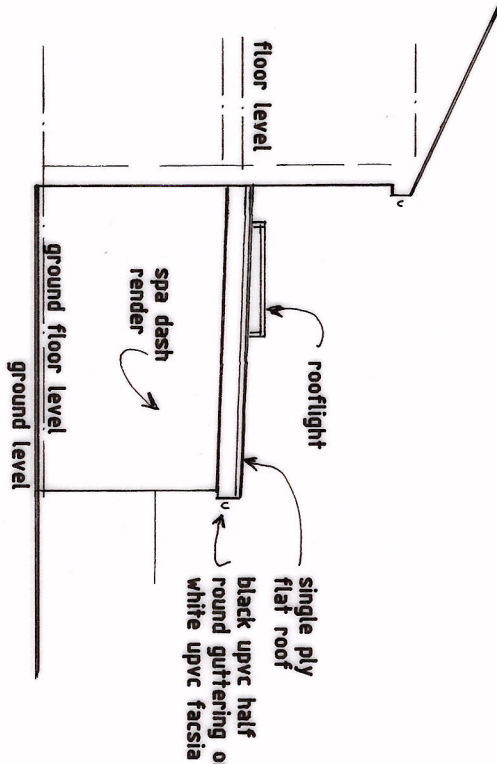


PROP. SIDE ELEVATION
FROM NO. 22

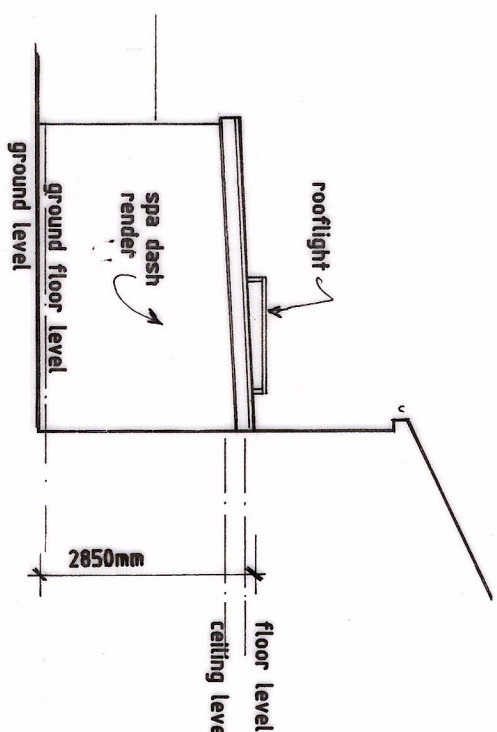


PROP. SIDE ELEVATION
FROM NO. 26

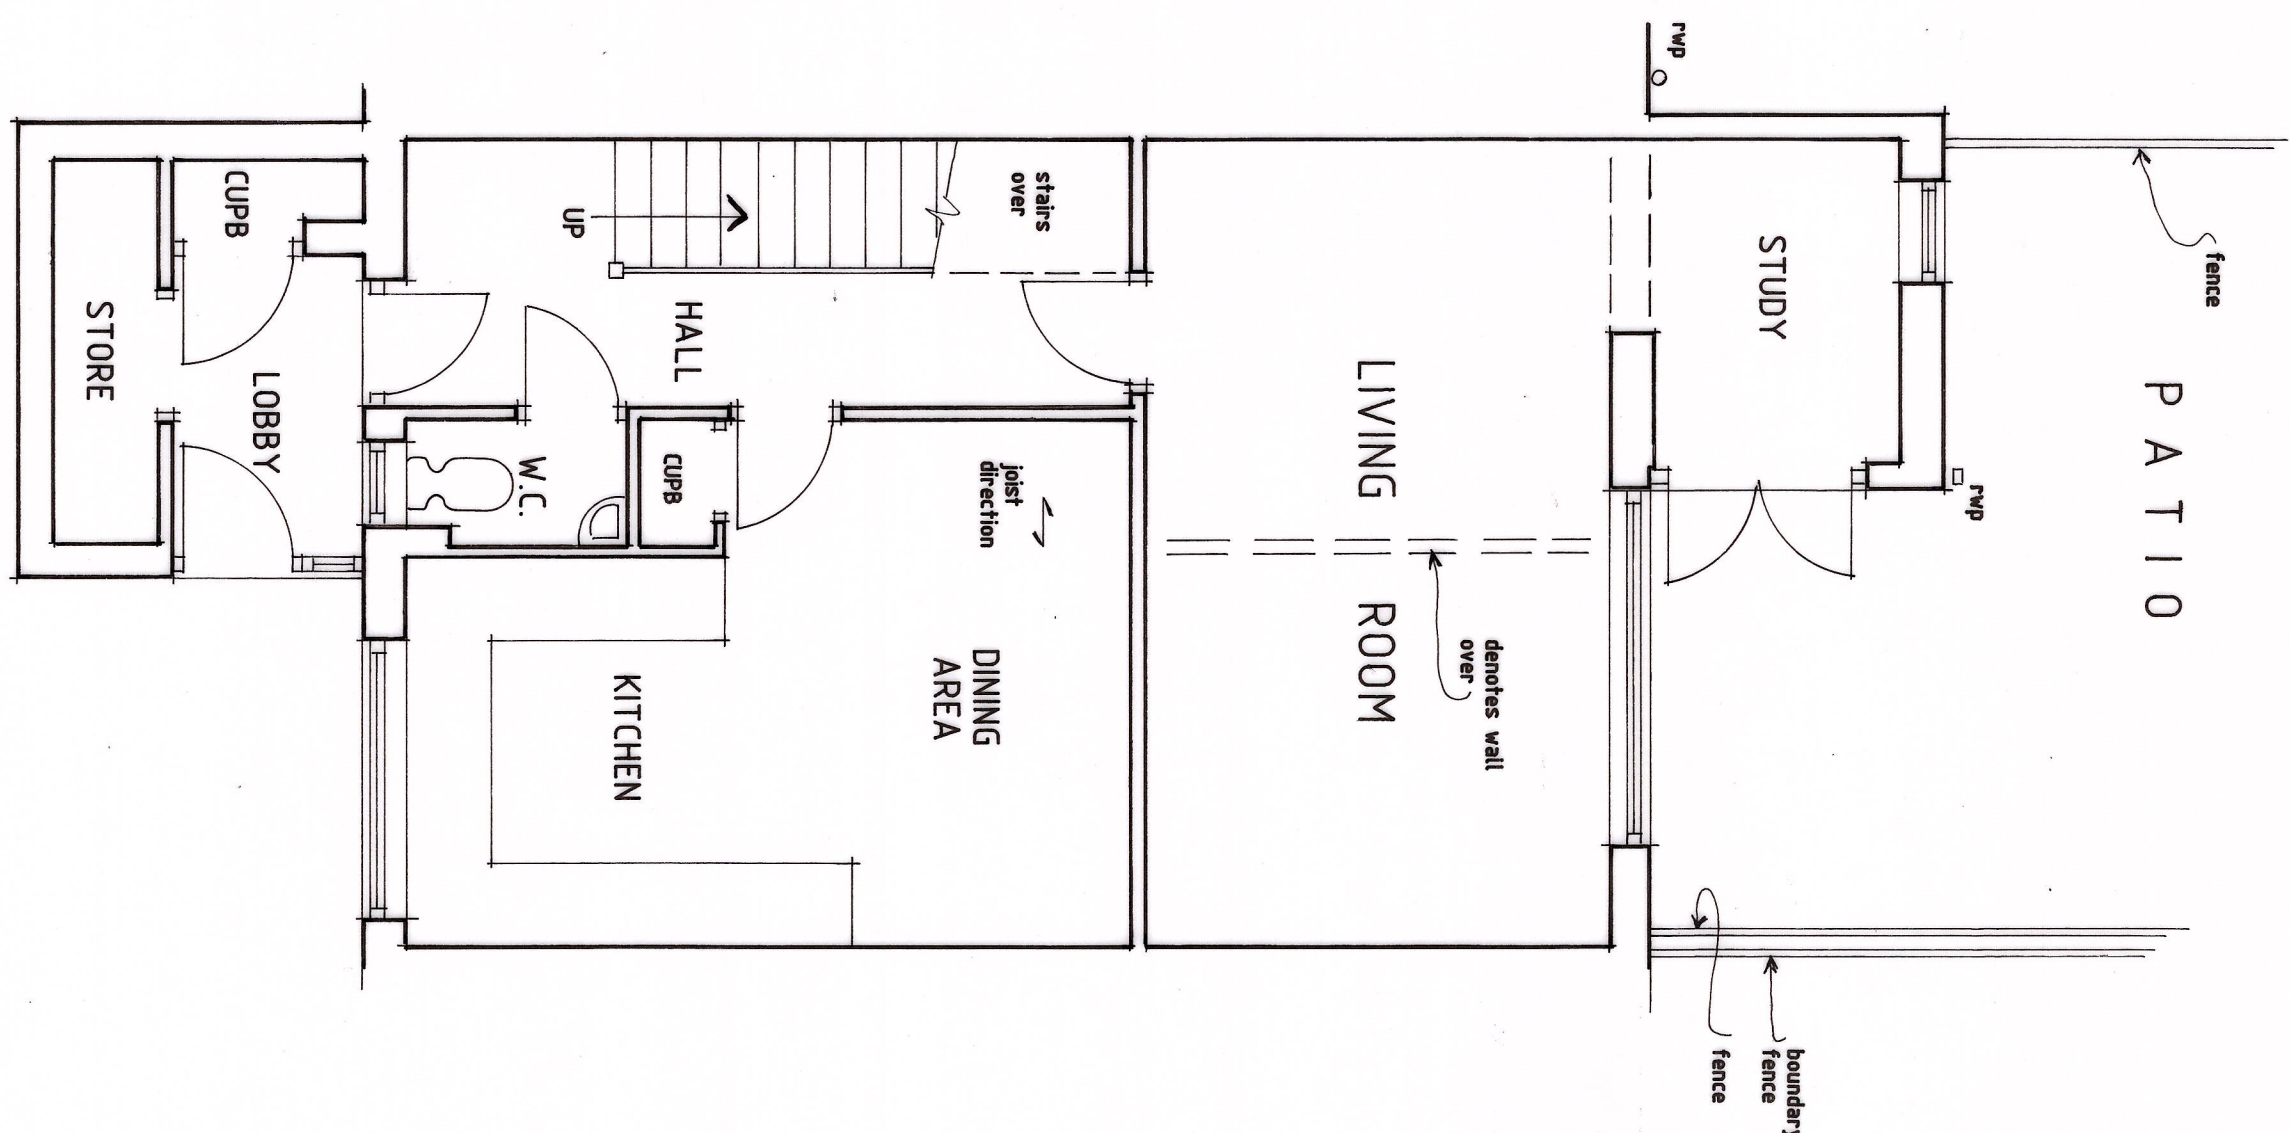


EXISTING GROUND FLOOR PLAN

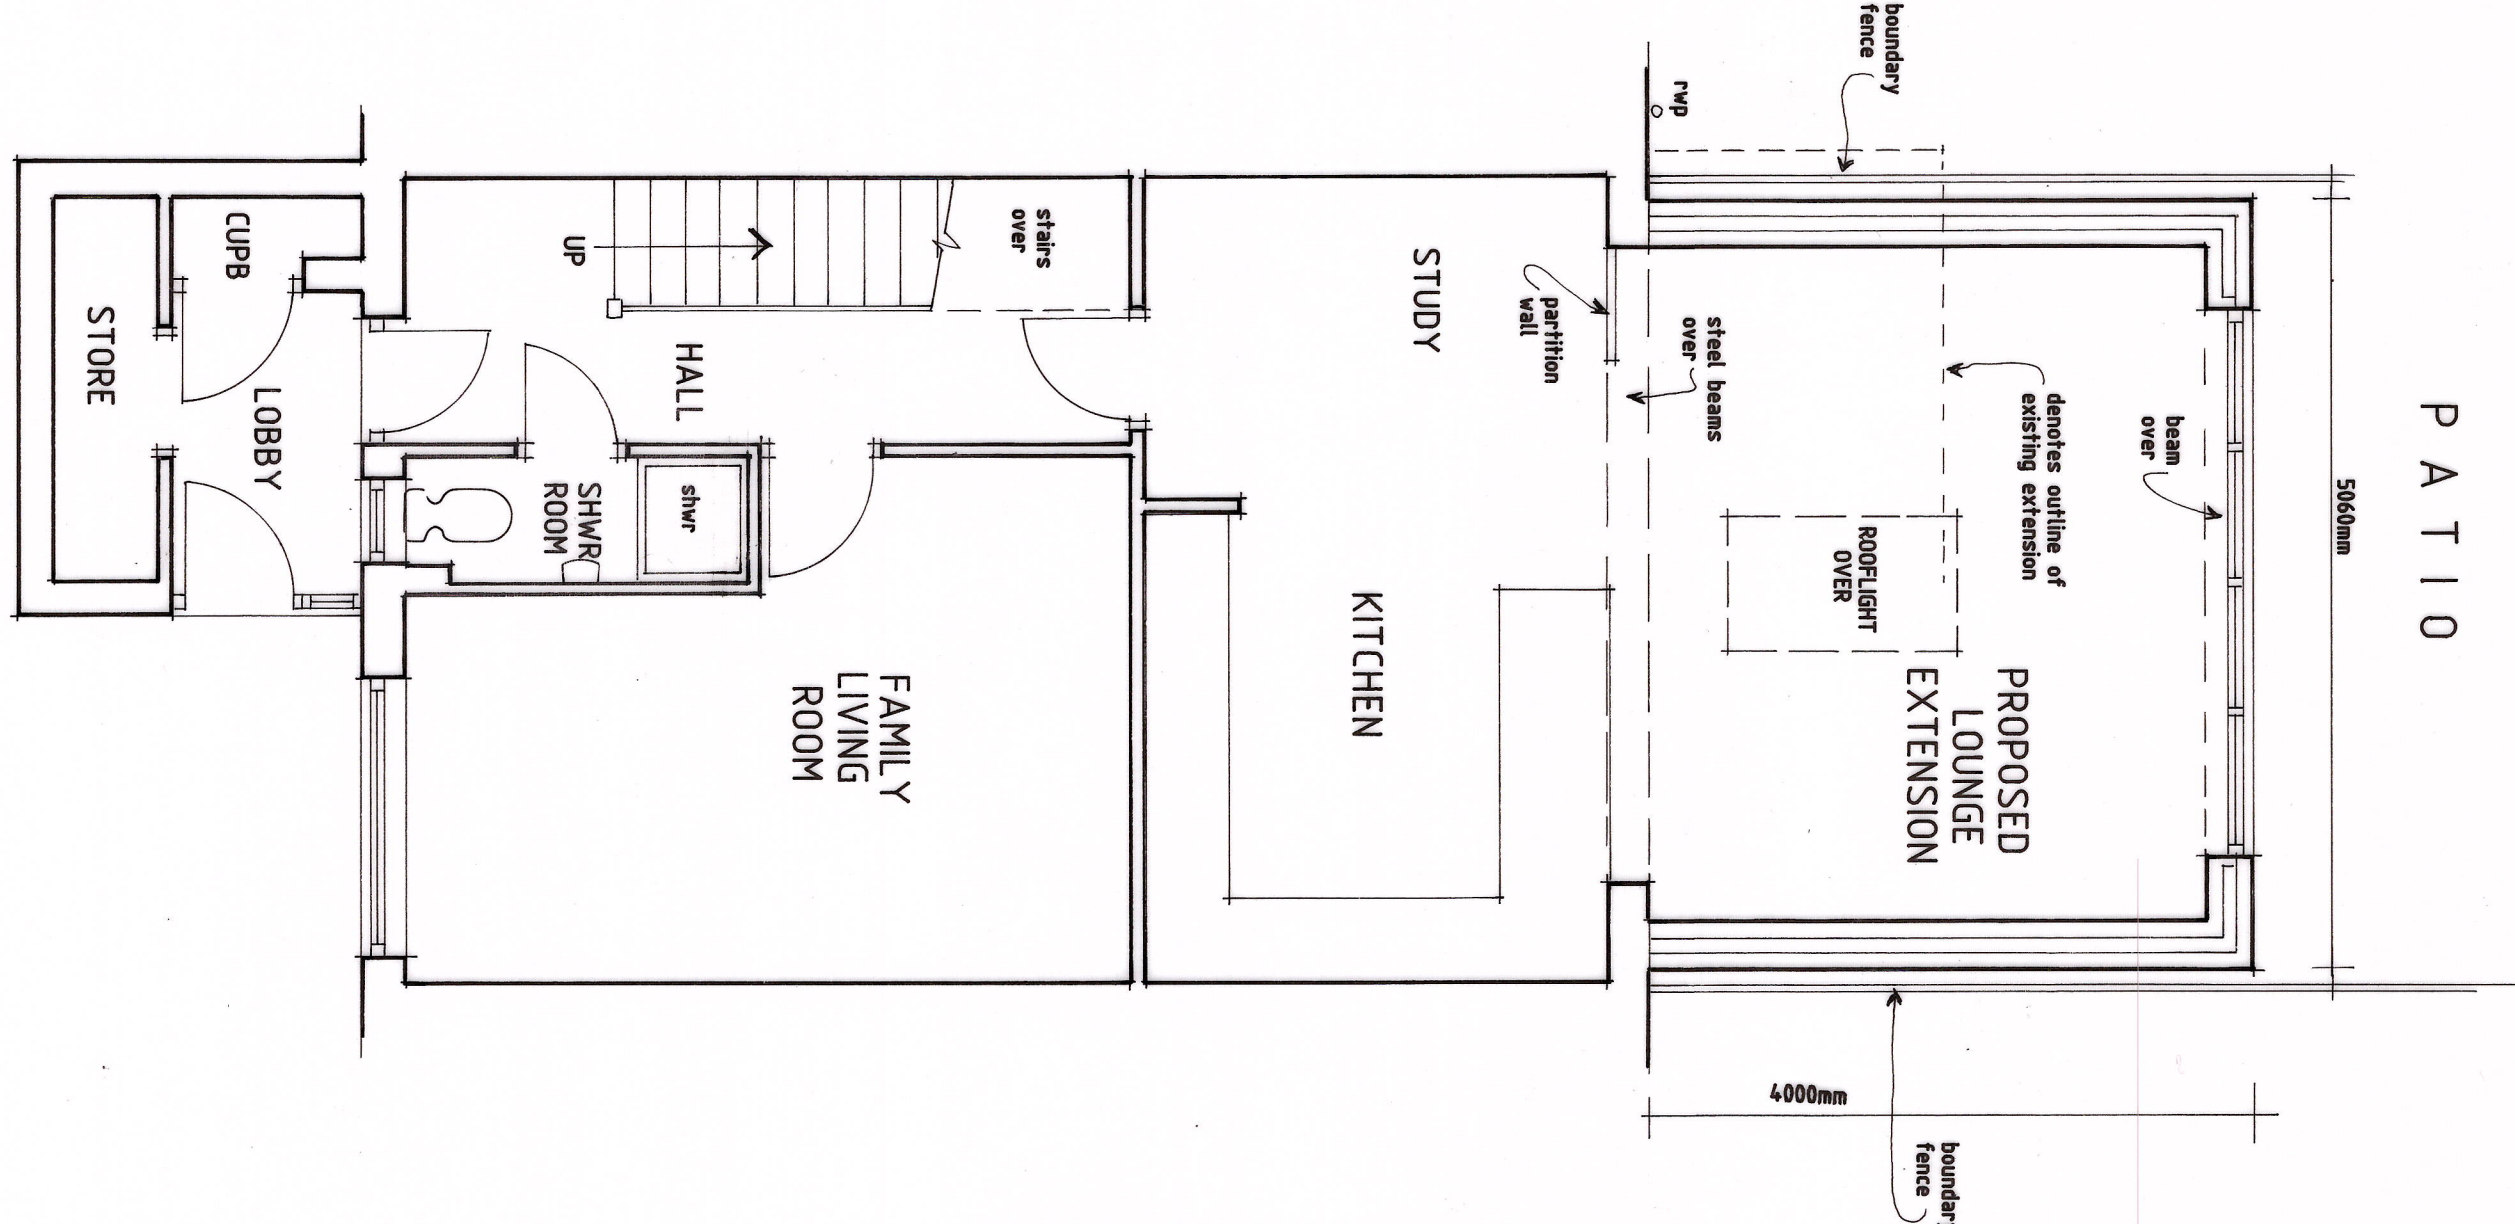


PROPOSED GROUND FLOOR PLAN
SCALE - 1:50

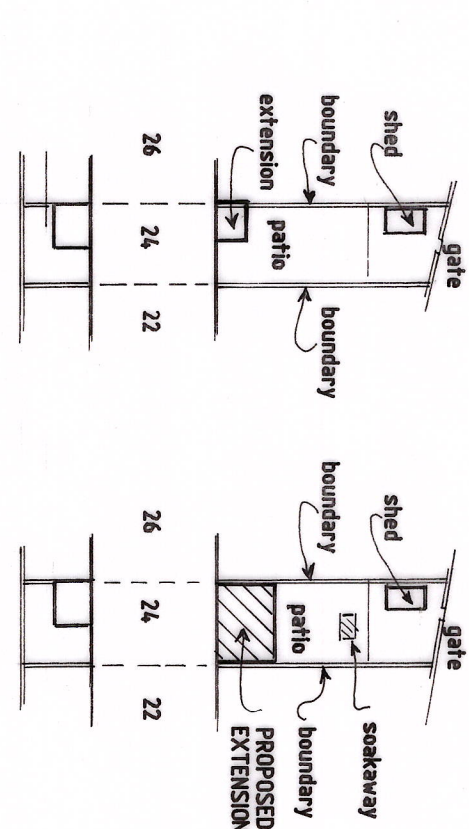

EXTG SITE PLAN
SCALE - 1:500

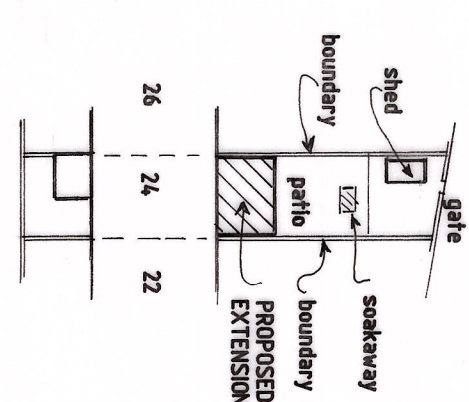

PROPOSED SITE PLAN

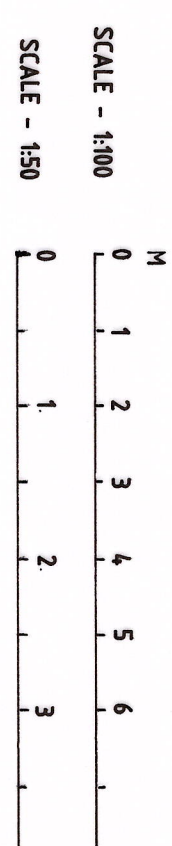

Revisions	
Ref	Description

K.W. DORRINGTON MCAT MCABE ARCHITECTURAL ASSOCIATES Tel:(01633) 857566	
PROPOSED SINGLE STOREY EXTENSION TO REAR OF - 24, WORCESTER CRESCENT, NEWPORT, SOUTH WALES. NP19 7NF.	

EXISTING & PROPOSED	
date:	MARCH 2026
scale:	PLANS-1:50 & ELEVATIONS-1:100 AT A1
drawing number:	KD2061/1