




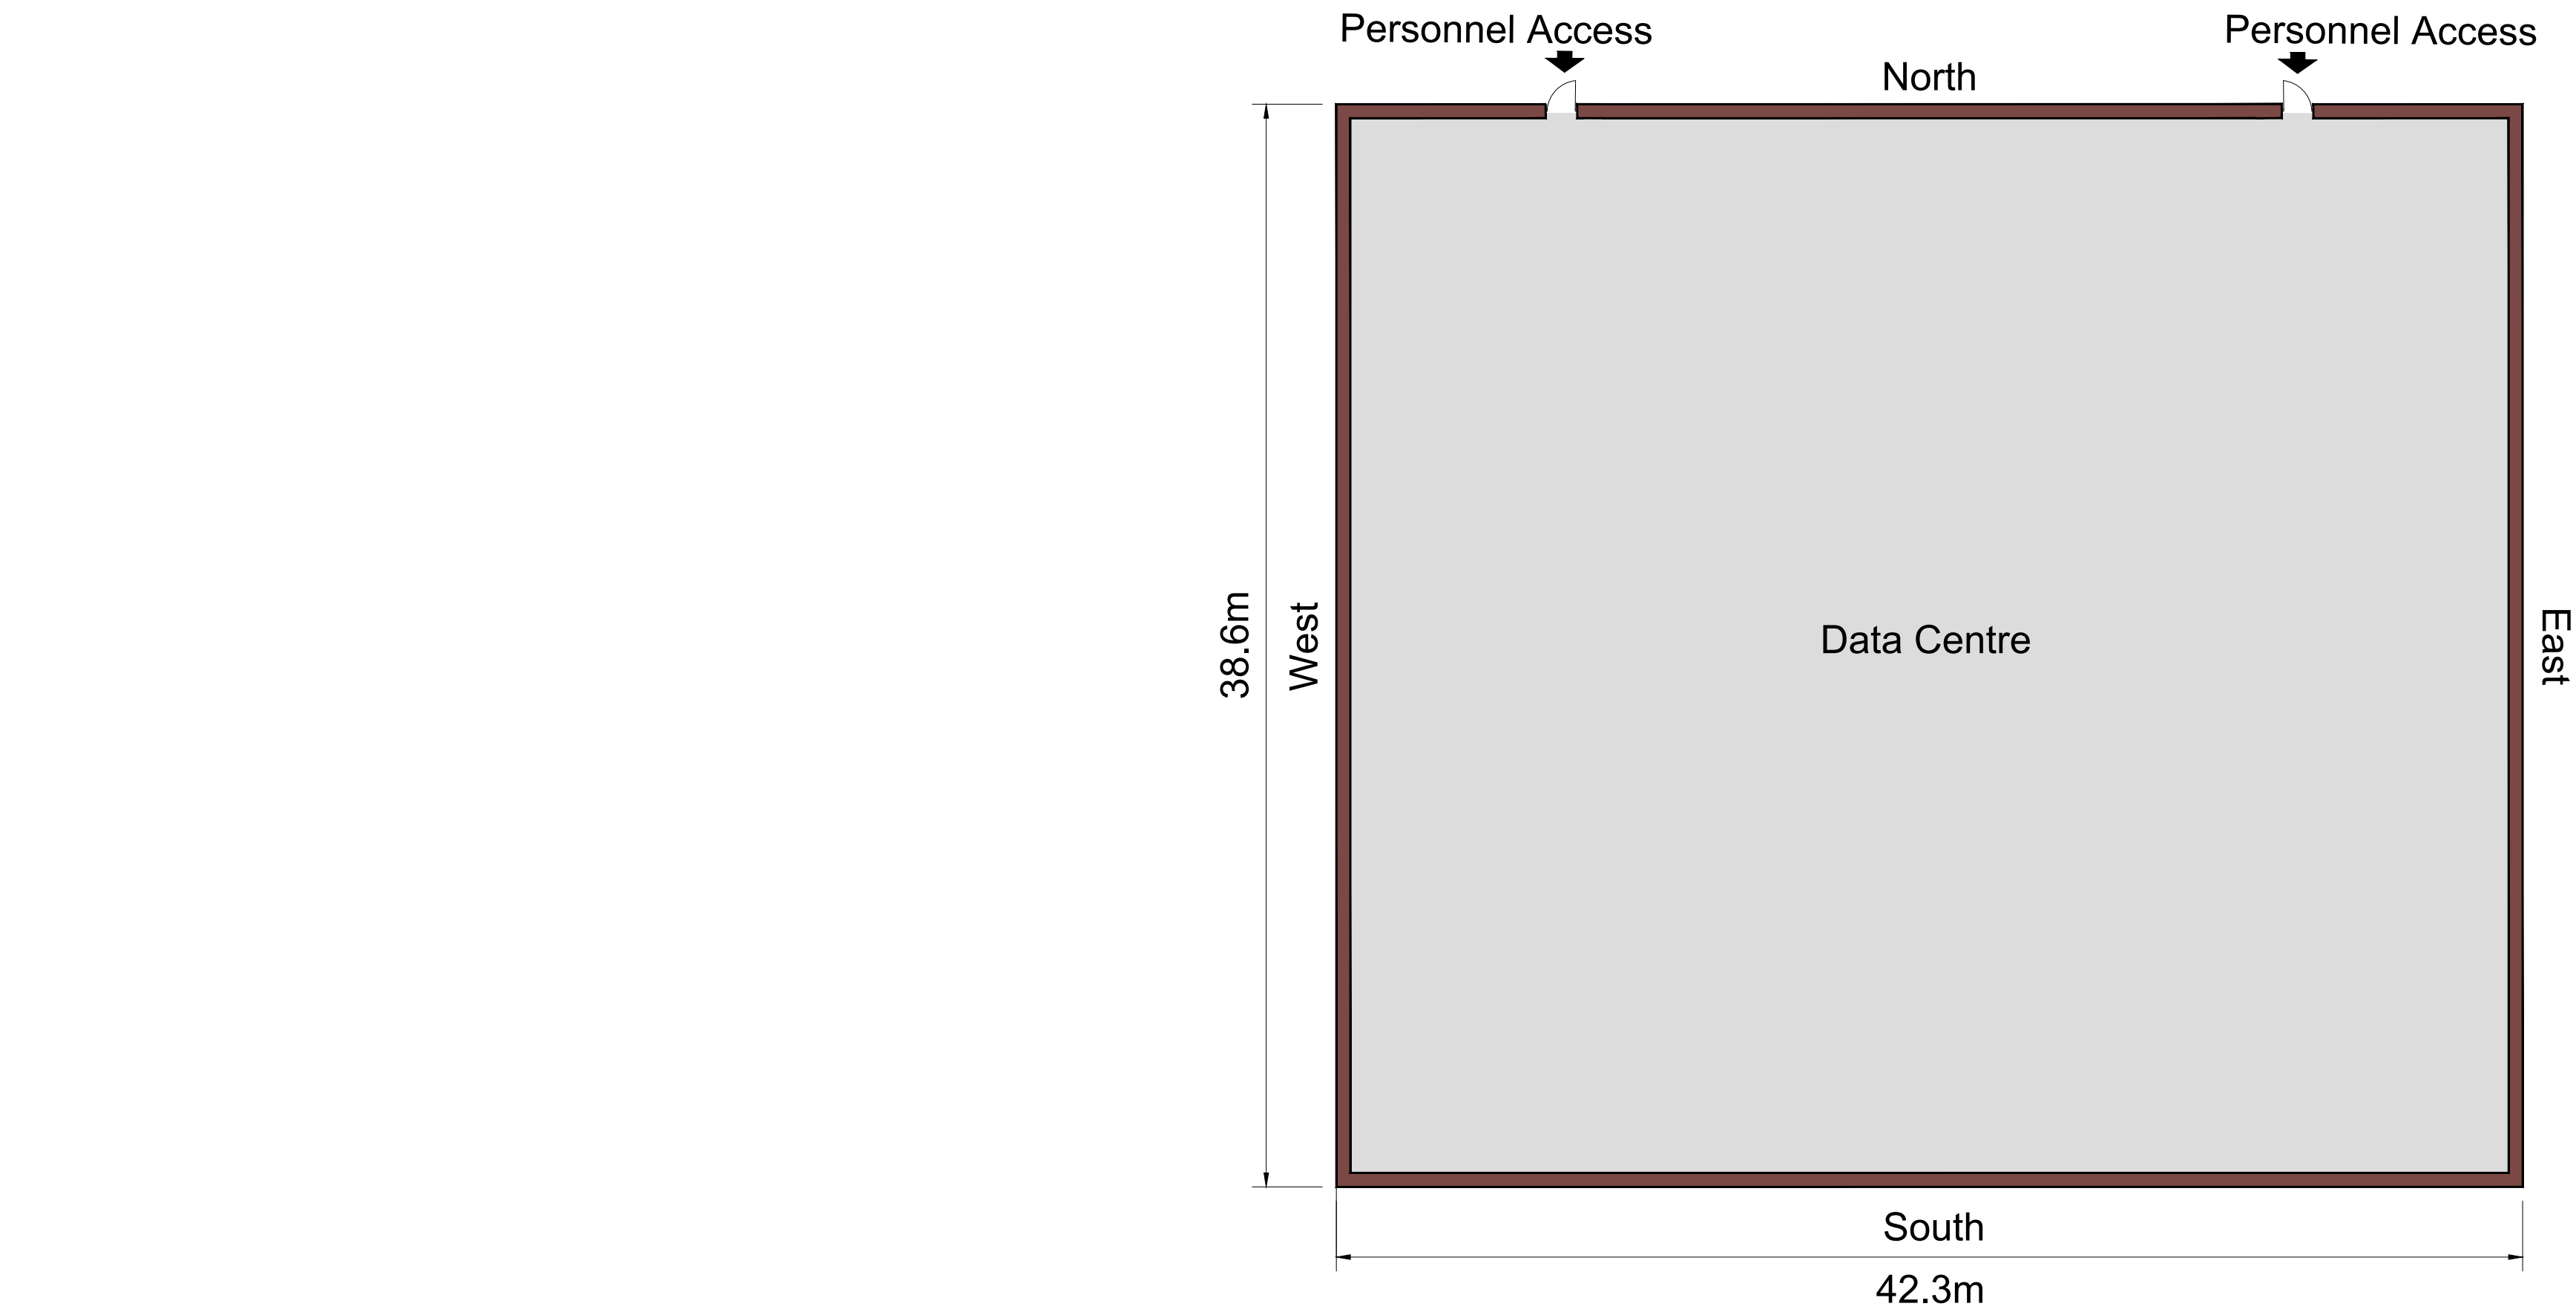


Plan View
Scale 1:200

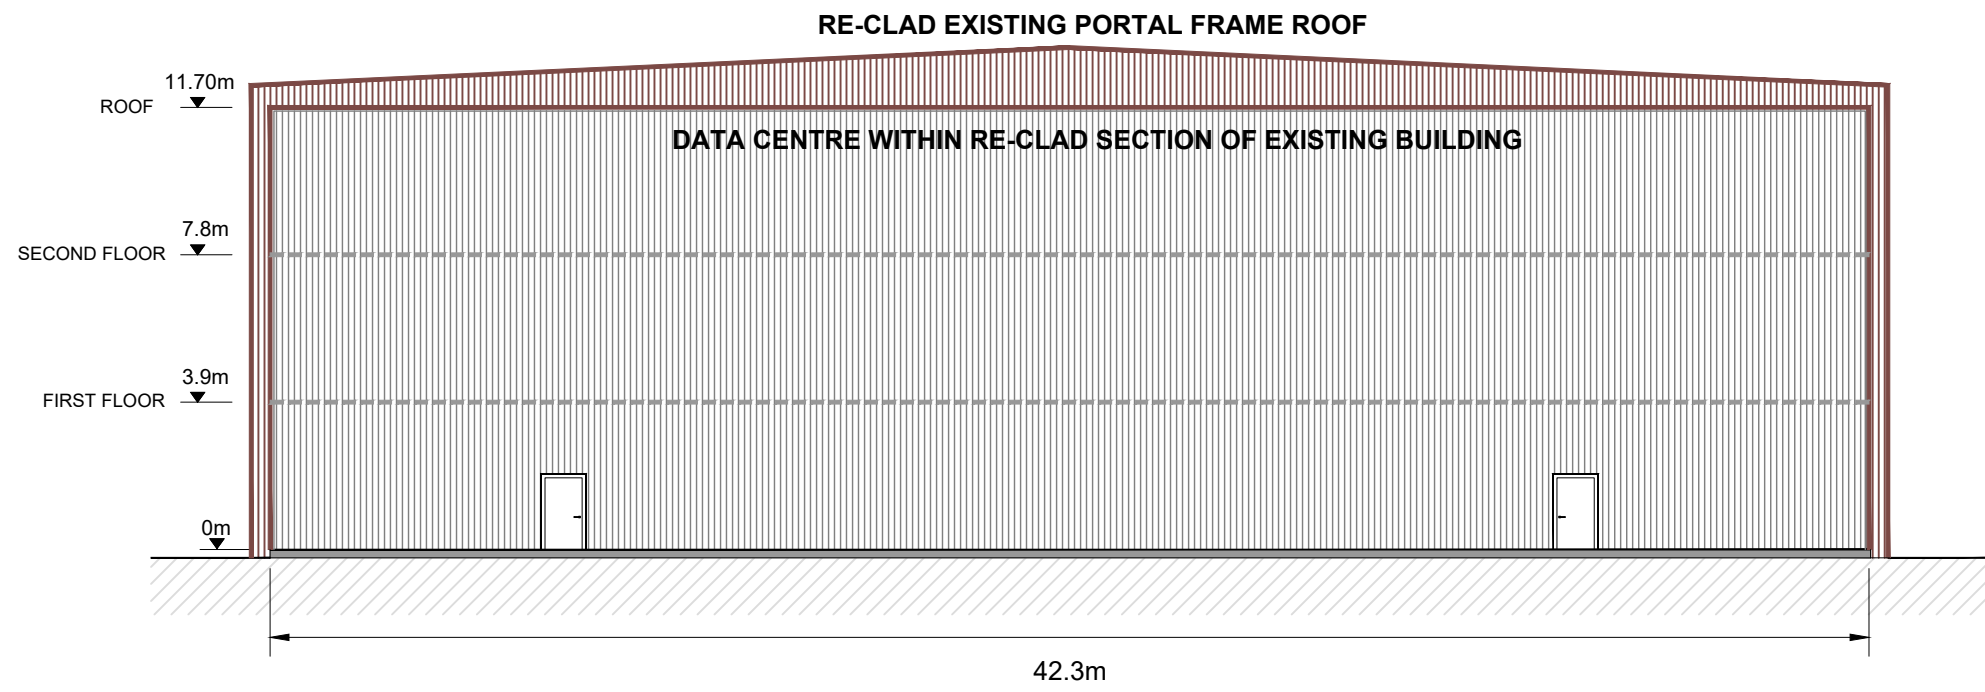


Building Elevation - North
Scale 1:200

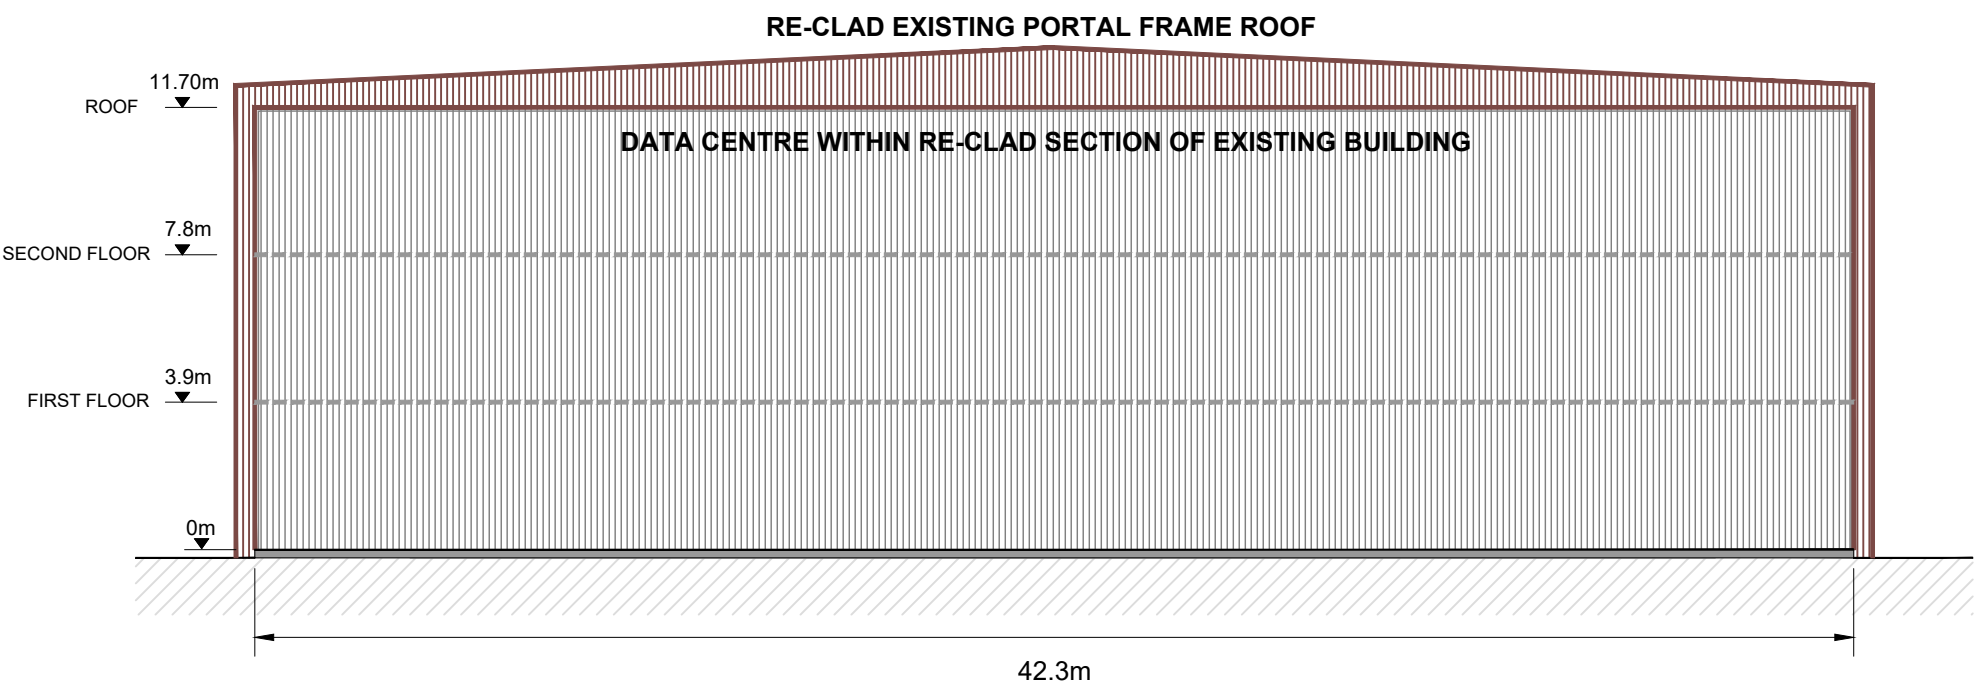

Building Elevation - South
Scale 1:200

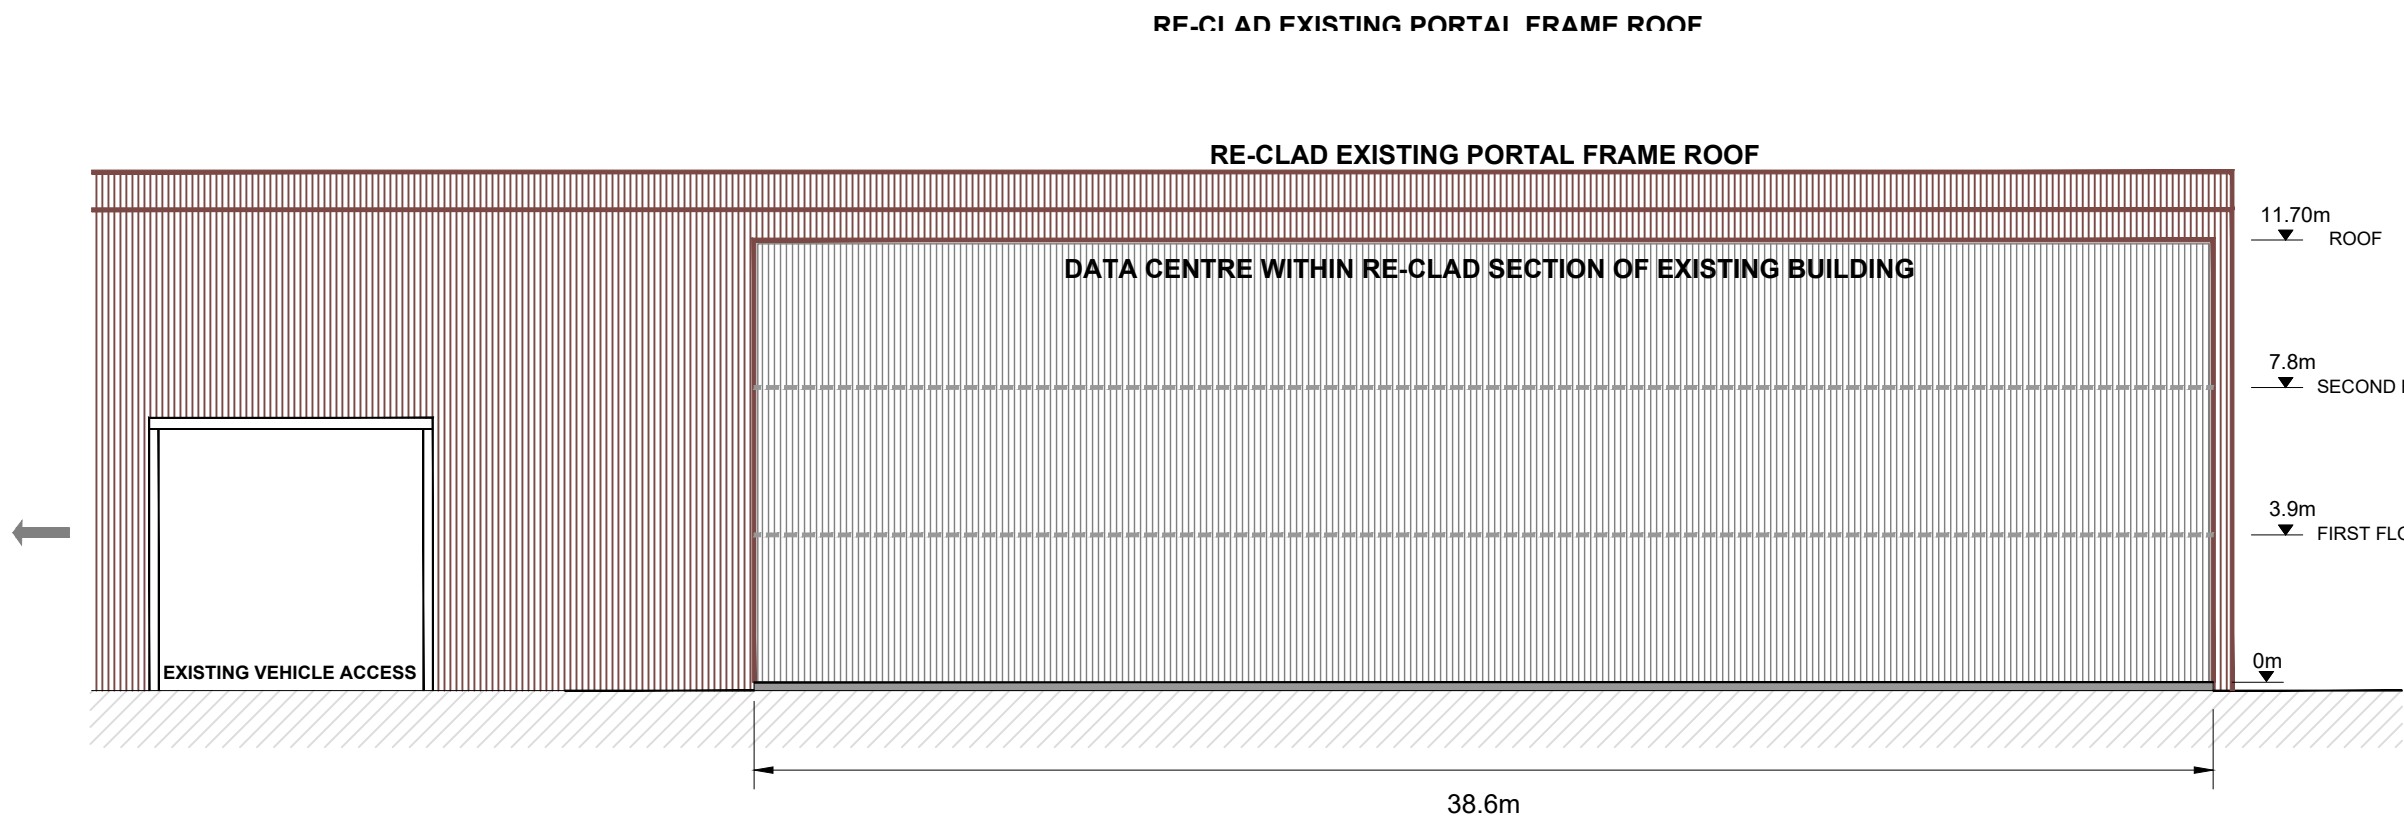

Building Elevation - West
Scale 1:200

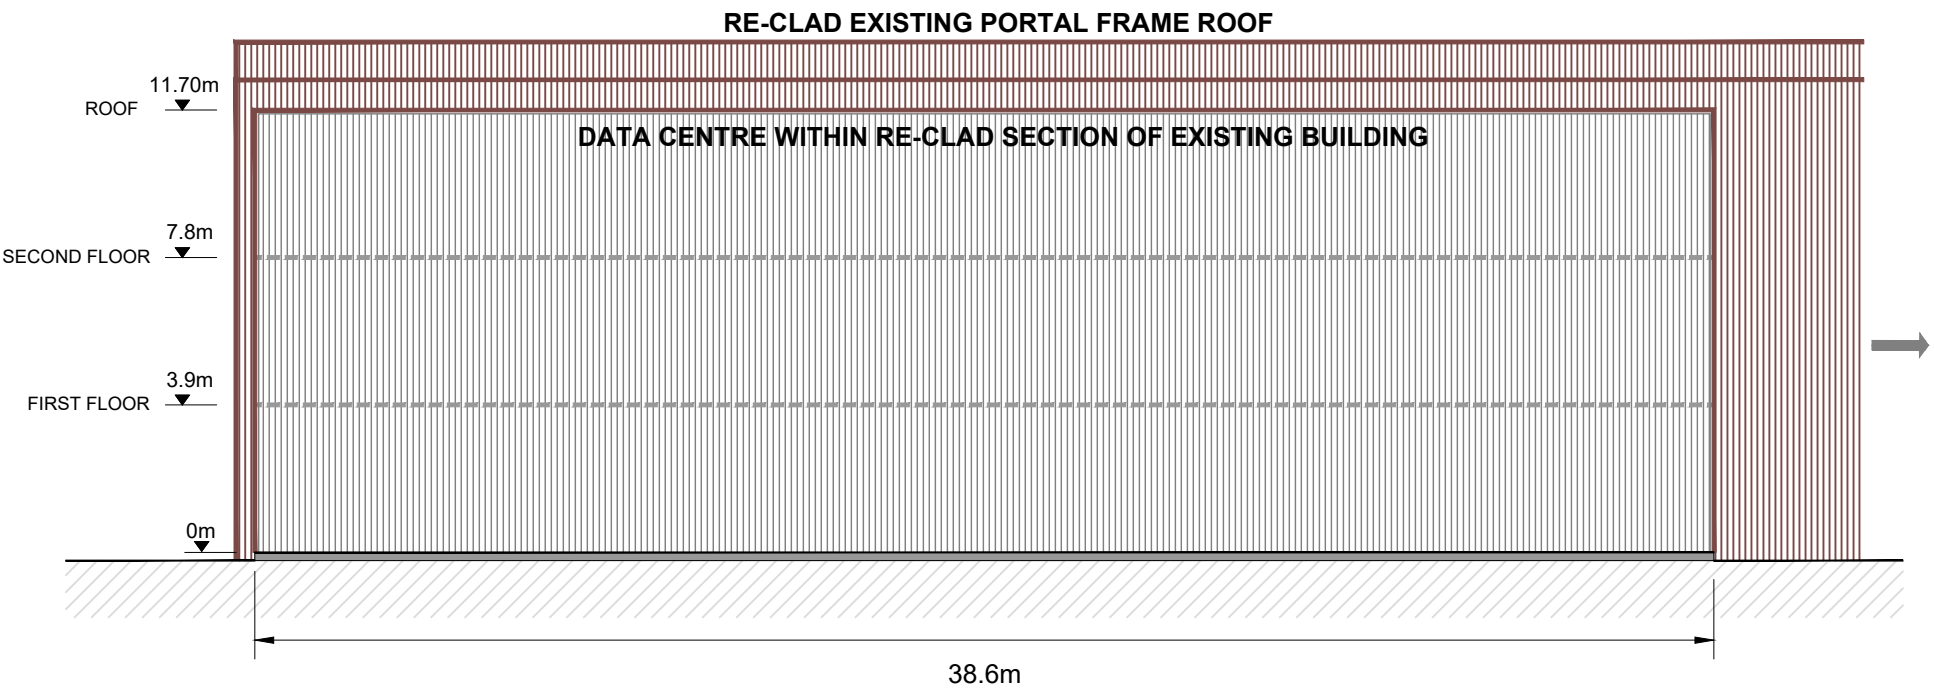

Building Elevation - East
Scale 1:200

- Notes
1. This drawing is to be read in conjunction with all other relevant site information available.
 2. Do not scale from this drawing. The Engineer shall be notified immediately, in writing, should any errors or discrepancies be found prior to the commencement or continuation of any works.
 3. Existing building floor level estimated to be circa 8.00m AOD based on preliminary survey information
 4. Building cladding colour 'British Standards BS4800 04-C-39 Copperbeech'.

Rev	Modification	By	Chk	App	Date
-----	--------------	----	-----	-----	------



Egniol Consulting Limited
Unit 7 Llys Onnen, Ffordd y Llyn,
Parc Menai, Bangor,
LL57 4DF
Telephone: 01248 355996
Email: info@egniol.com

Carbon3.ai

Newport Data Centre

Data Centre Floor Plan
and Elevations

Drawn by LE	Checked by PD	Approved by PD
Date 11/11/2025	Date 11/11/2025	Date 13/11/2025
Status PLANNING	Scale @ A1 1:200	
Drawing Number 10544-ECL-XX-XX-DR-C-0004		Revision P01