


- SURFACE KEY
- GRASS
- EXISTING TARMAC
- GRAVEL
- CONCRETE
- PROPOSED TARMAC/BITMAC

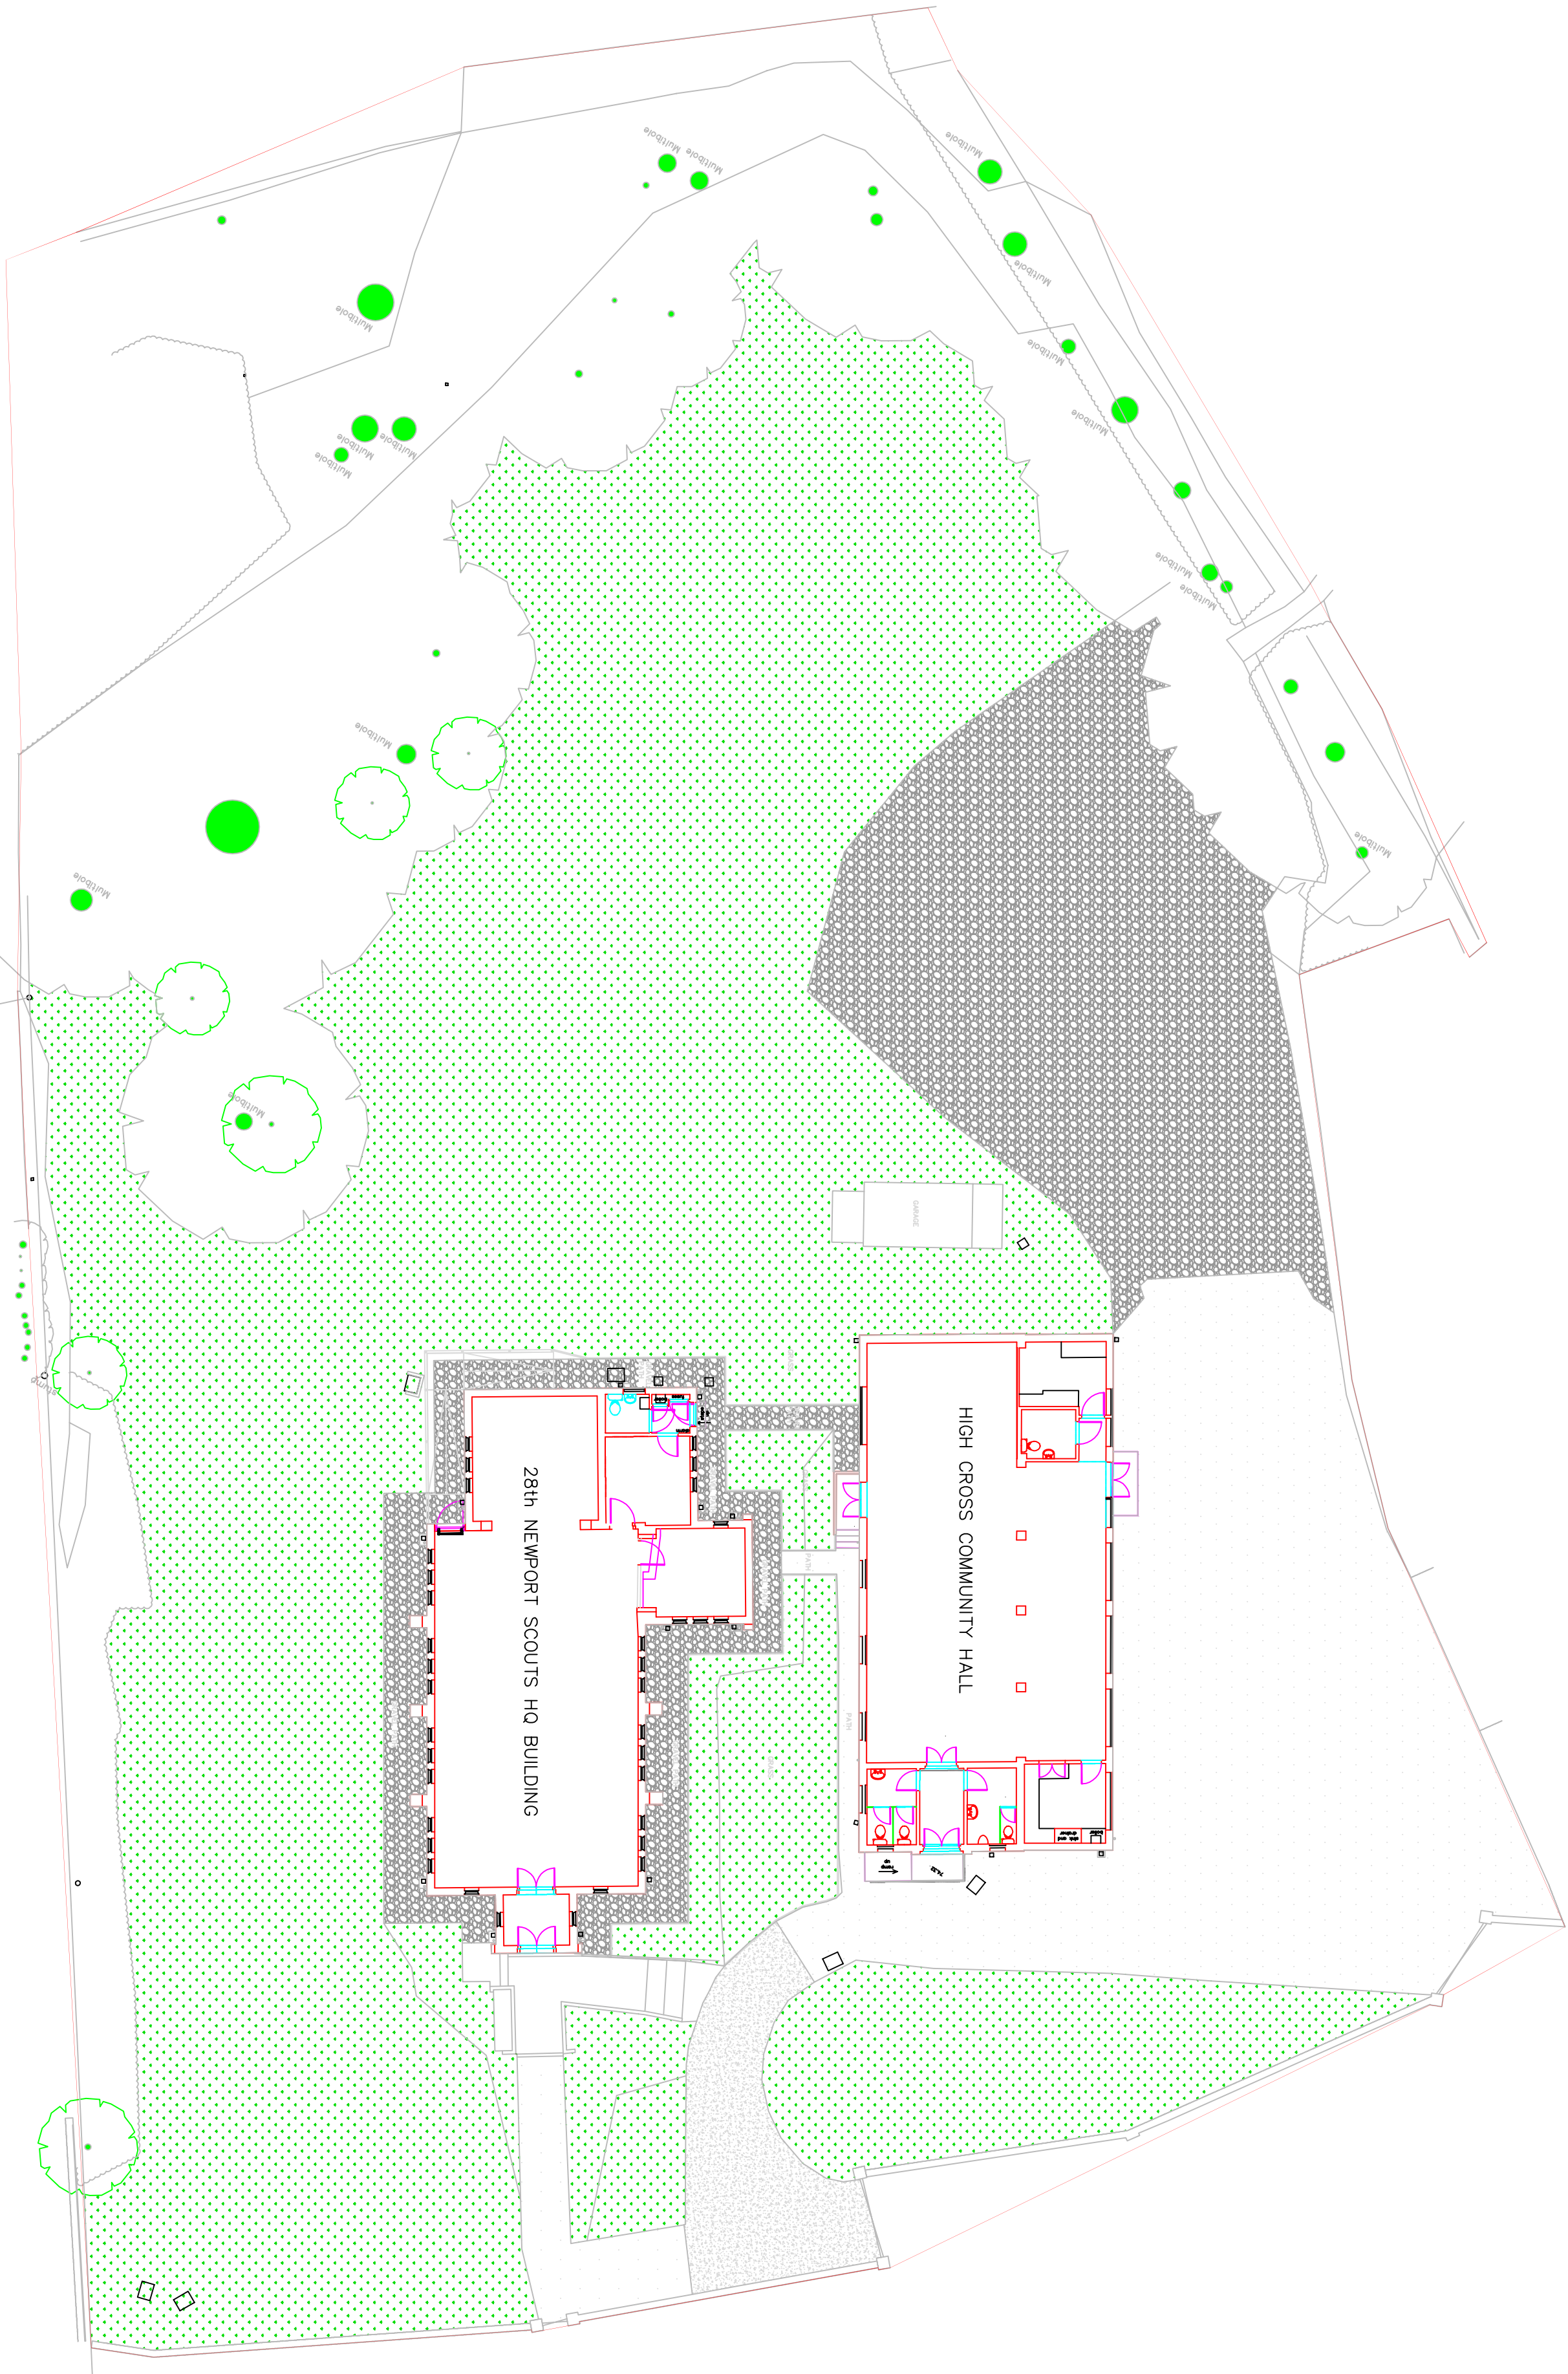

EXISTING SITE PLAN
1:200

REV.	DESCRIPTION	BY	DATE
STATUS: PLANNING ISSUE			

CLIENT:	28th Newport Scout Group		
	Church Close		
	Newport		
PROJECT NO:	NP10 954		
ARCHITECT:	n/a		

SITE: High Cross Scouts and Community Hall			
28th Newport HQ Building			
TITLE: Existing Site Plan			
SCALE AT A1:	DATE:	DRAWN:	CHECKED:
1:200 @A1	26/05/2026	DI	JT
PROJECT NO:	DRAWING NO:	REVISION:	
	A1/1		