



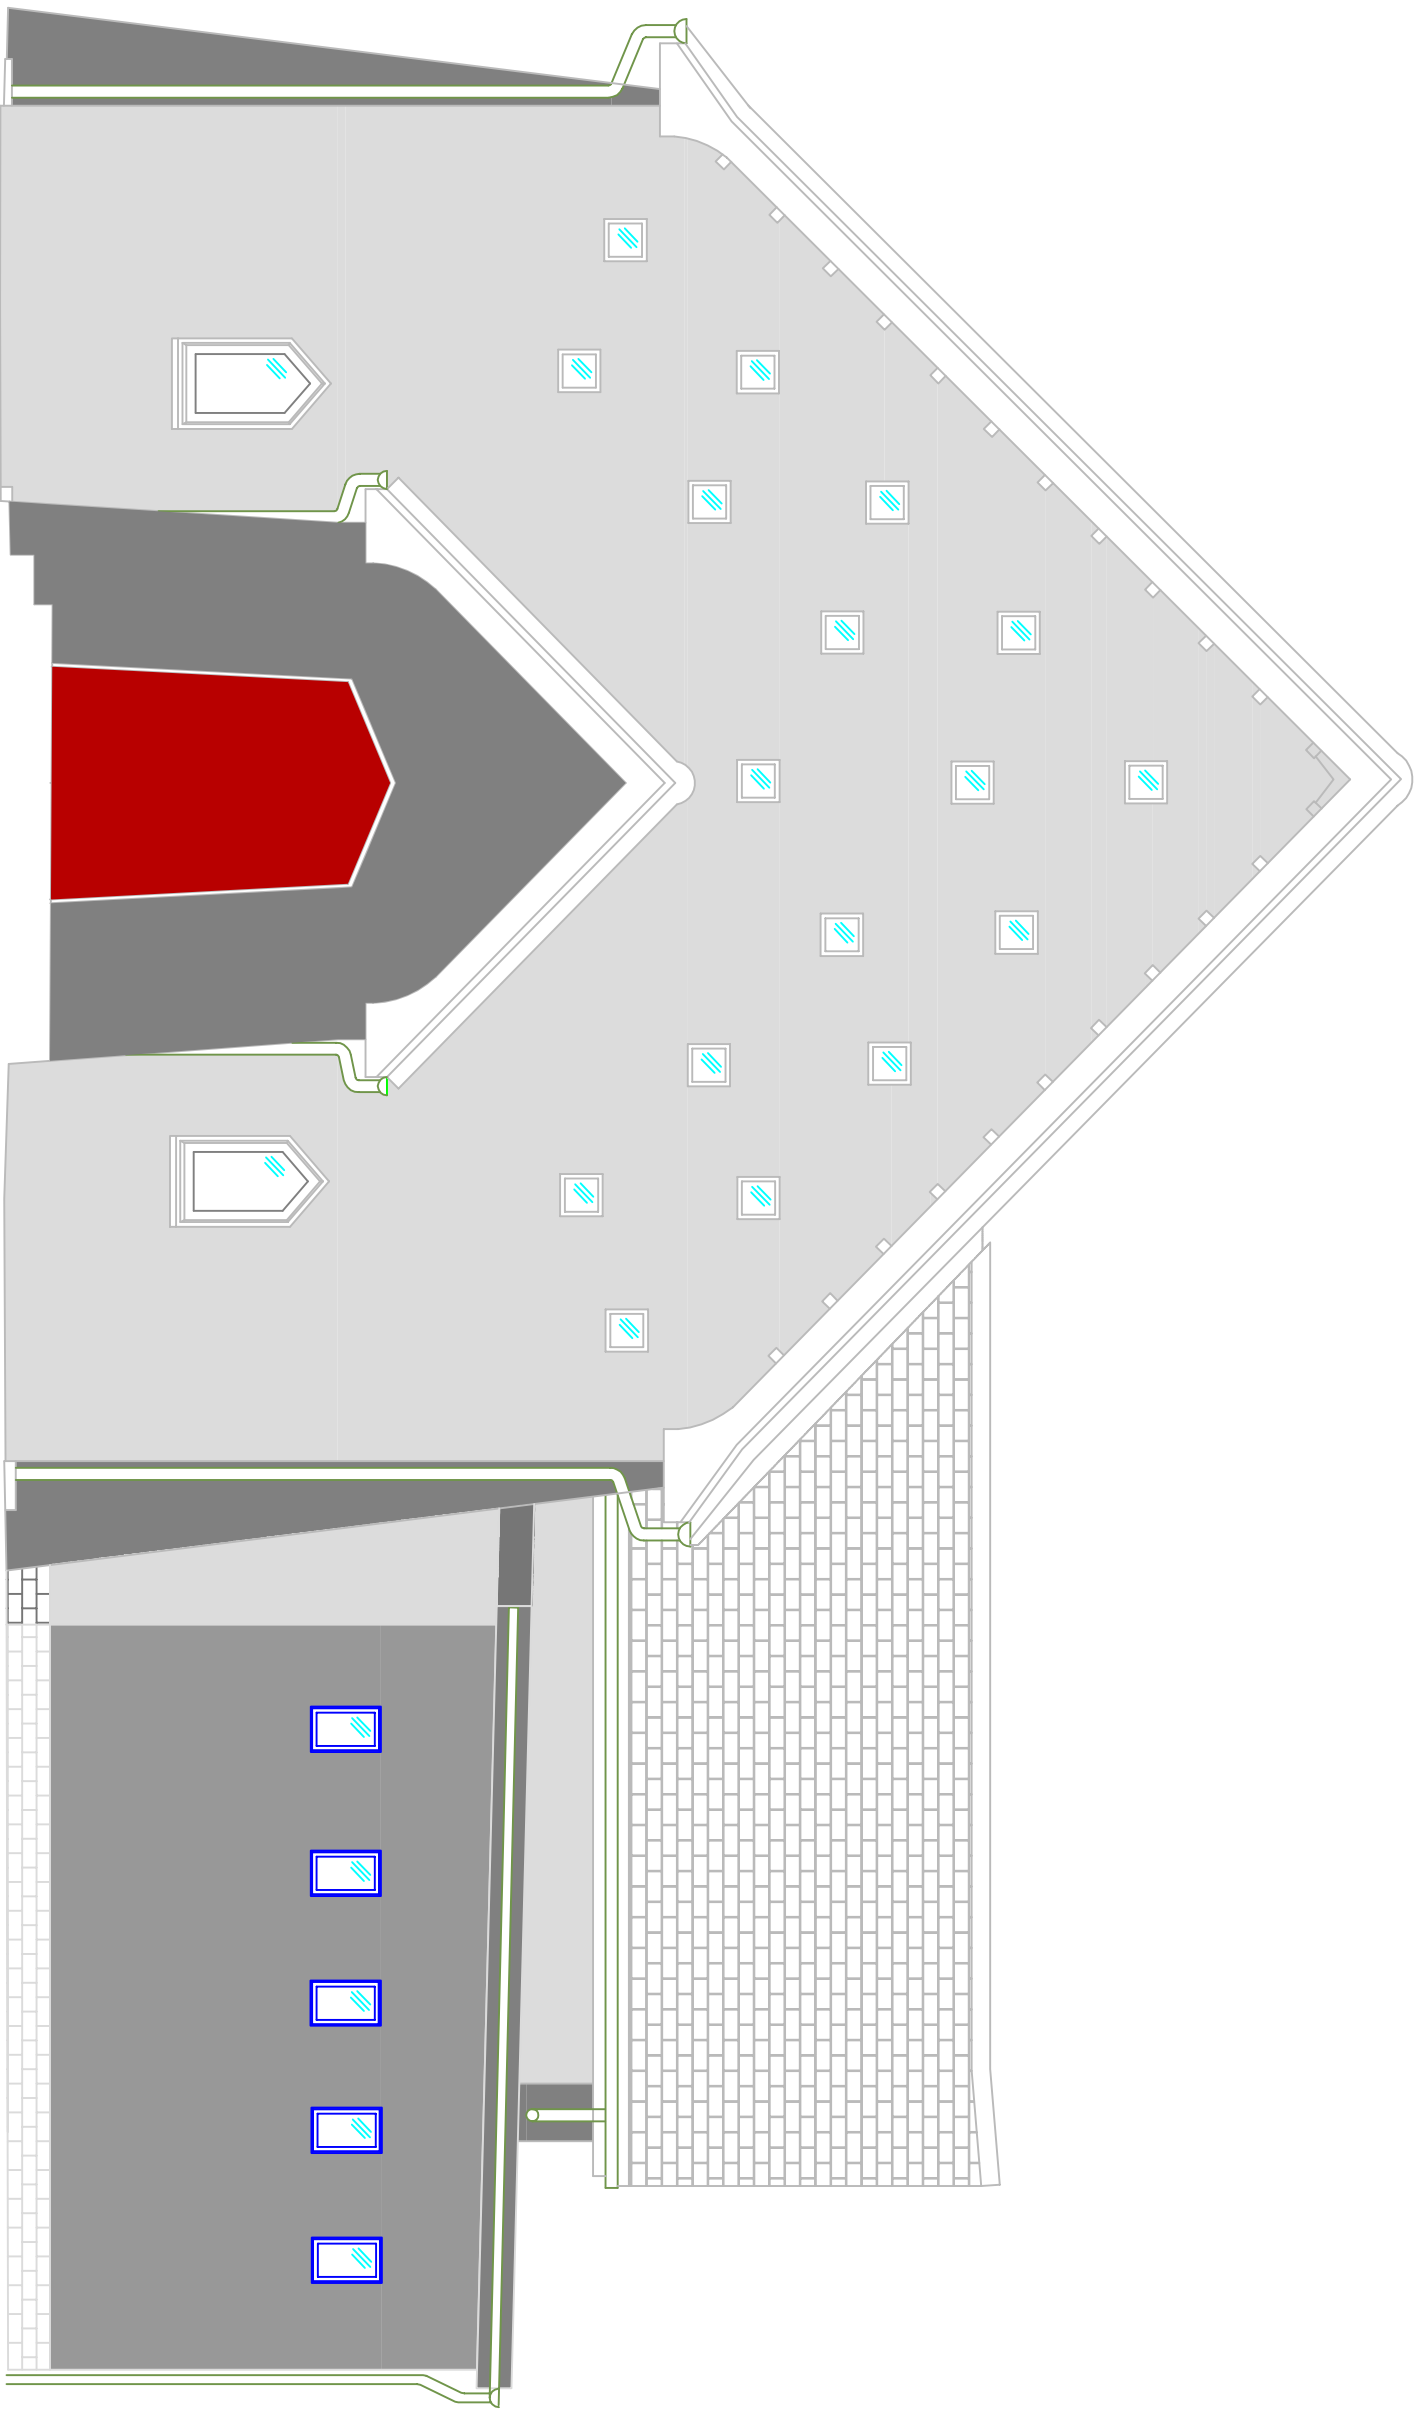

PROPOSED FRONT ELEVATION
1:50

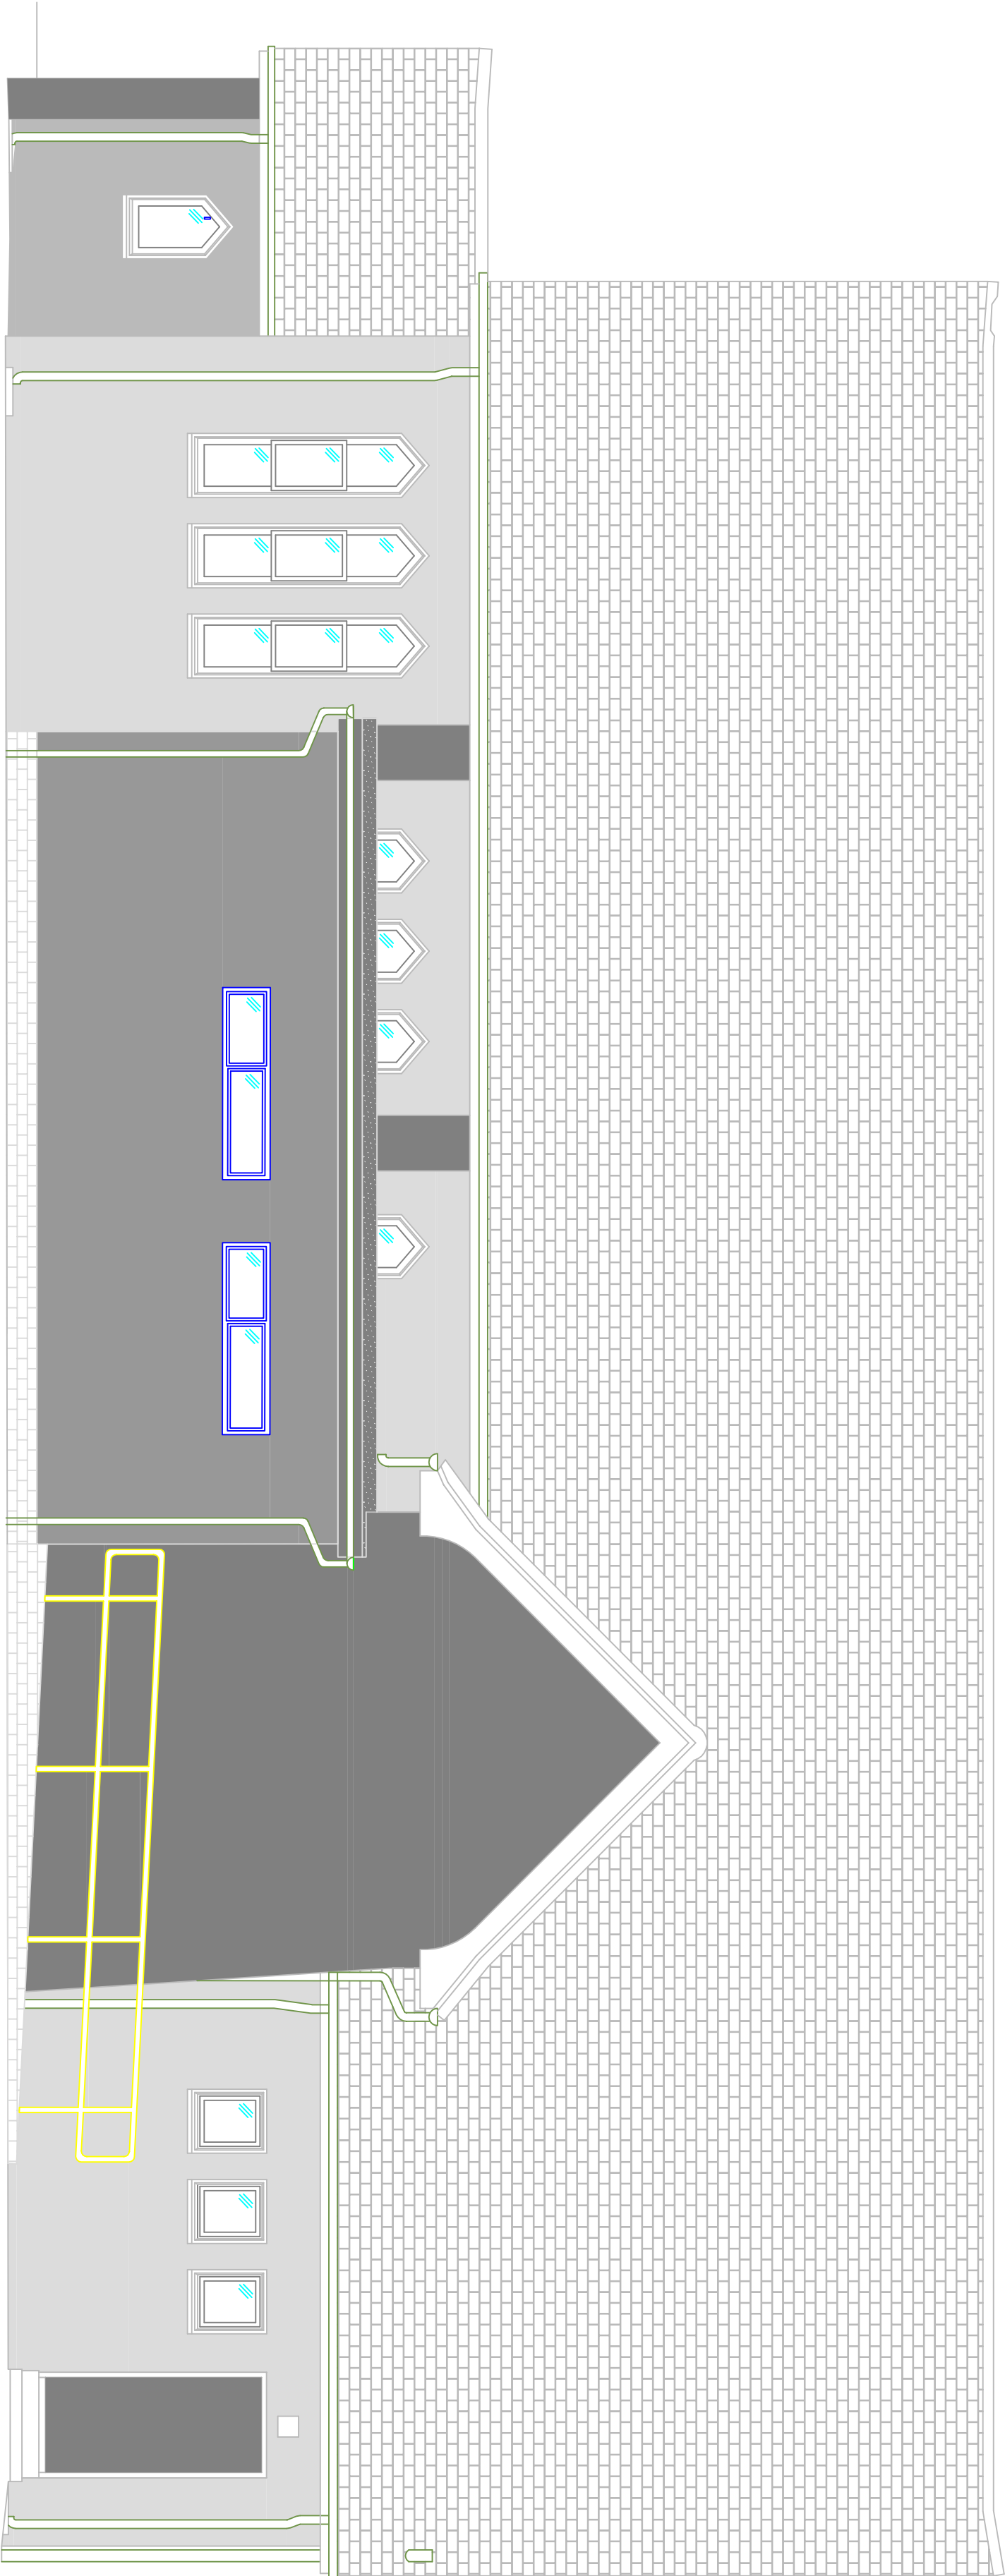

PROPOSED SIDE ELEVATION
1:50

REV:	DESCRIPTION:	BY:	DATE:
STATUS:	PLANNING ISSUE		

CLIENT:	28th Newport Scout Group		
TITLE:	Church Close Newport NP10 9SH		
ARCHITECT:			

SITE:	High Cross Scouts and Community Hall		
TITLE:	28th Newport HQ Building		
SCALE AT A1:	DATE:	DRAWN:	CHECKED:
1:50 @A1	26/05/2026	DI	JT
PROJECT NO:	DRAWING NO:	REVISION:	
	A1/4		