


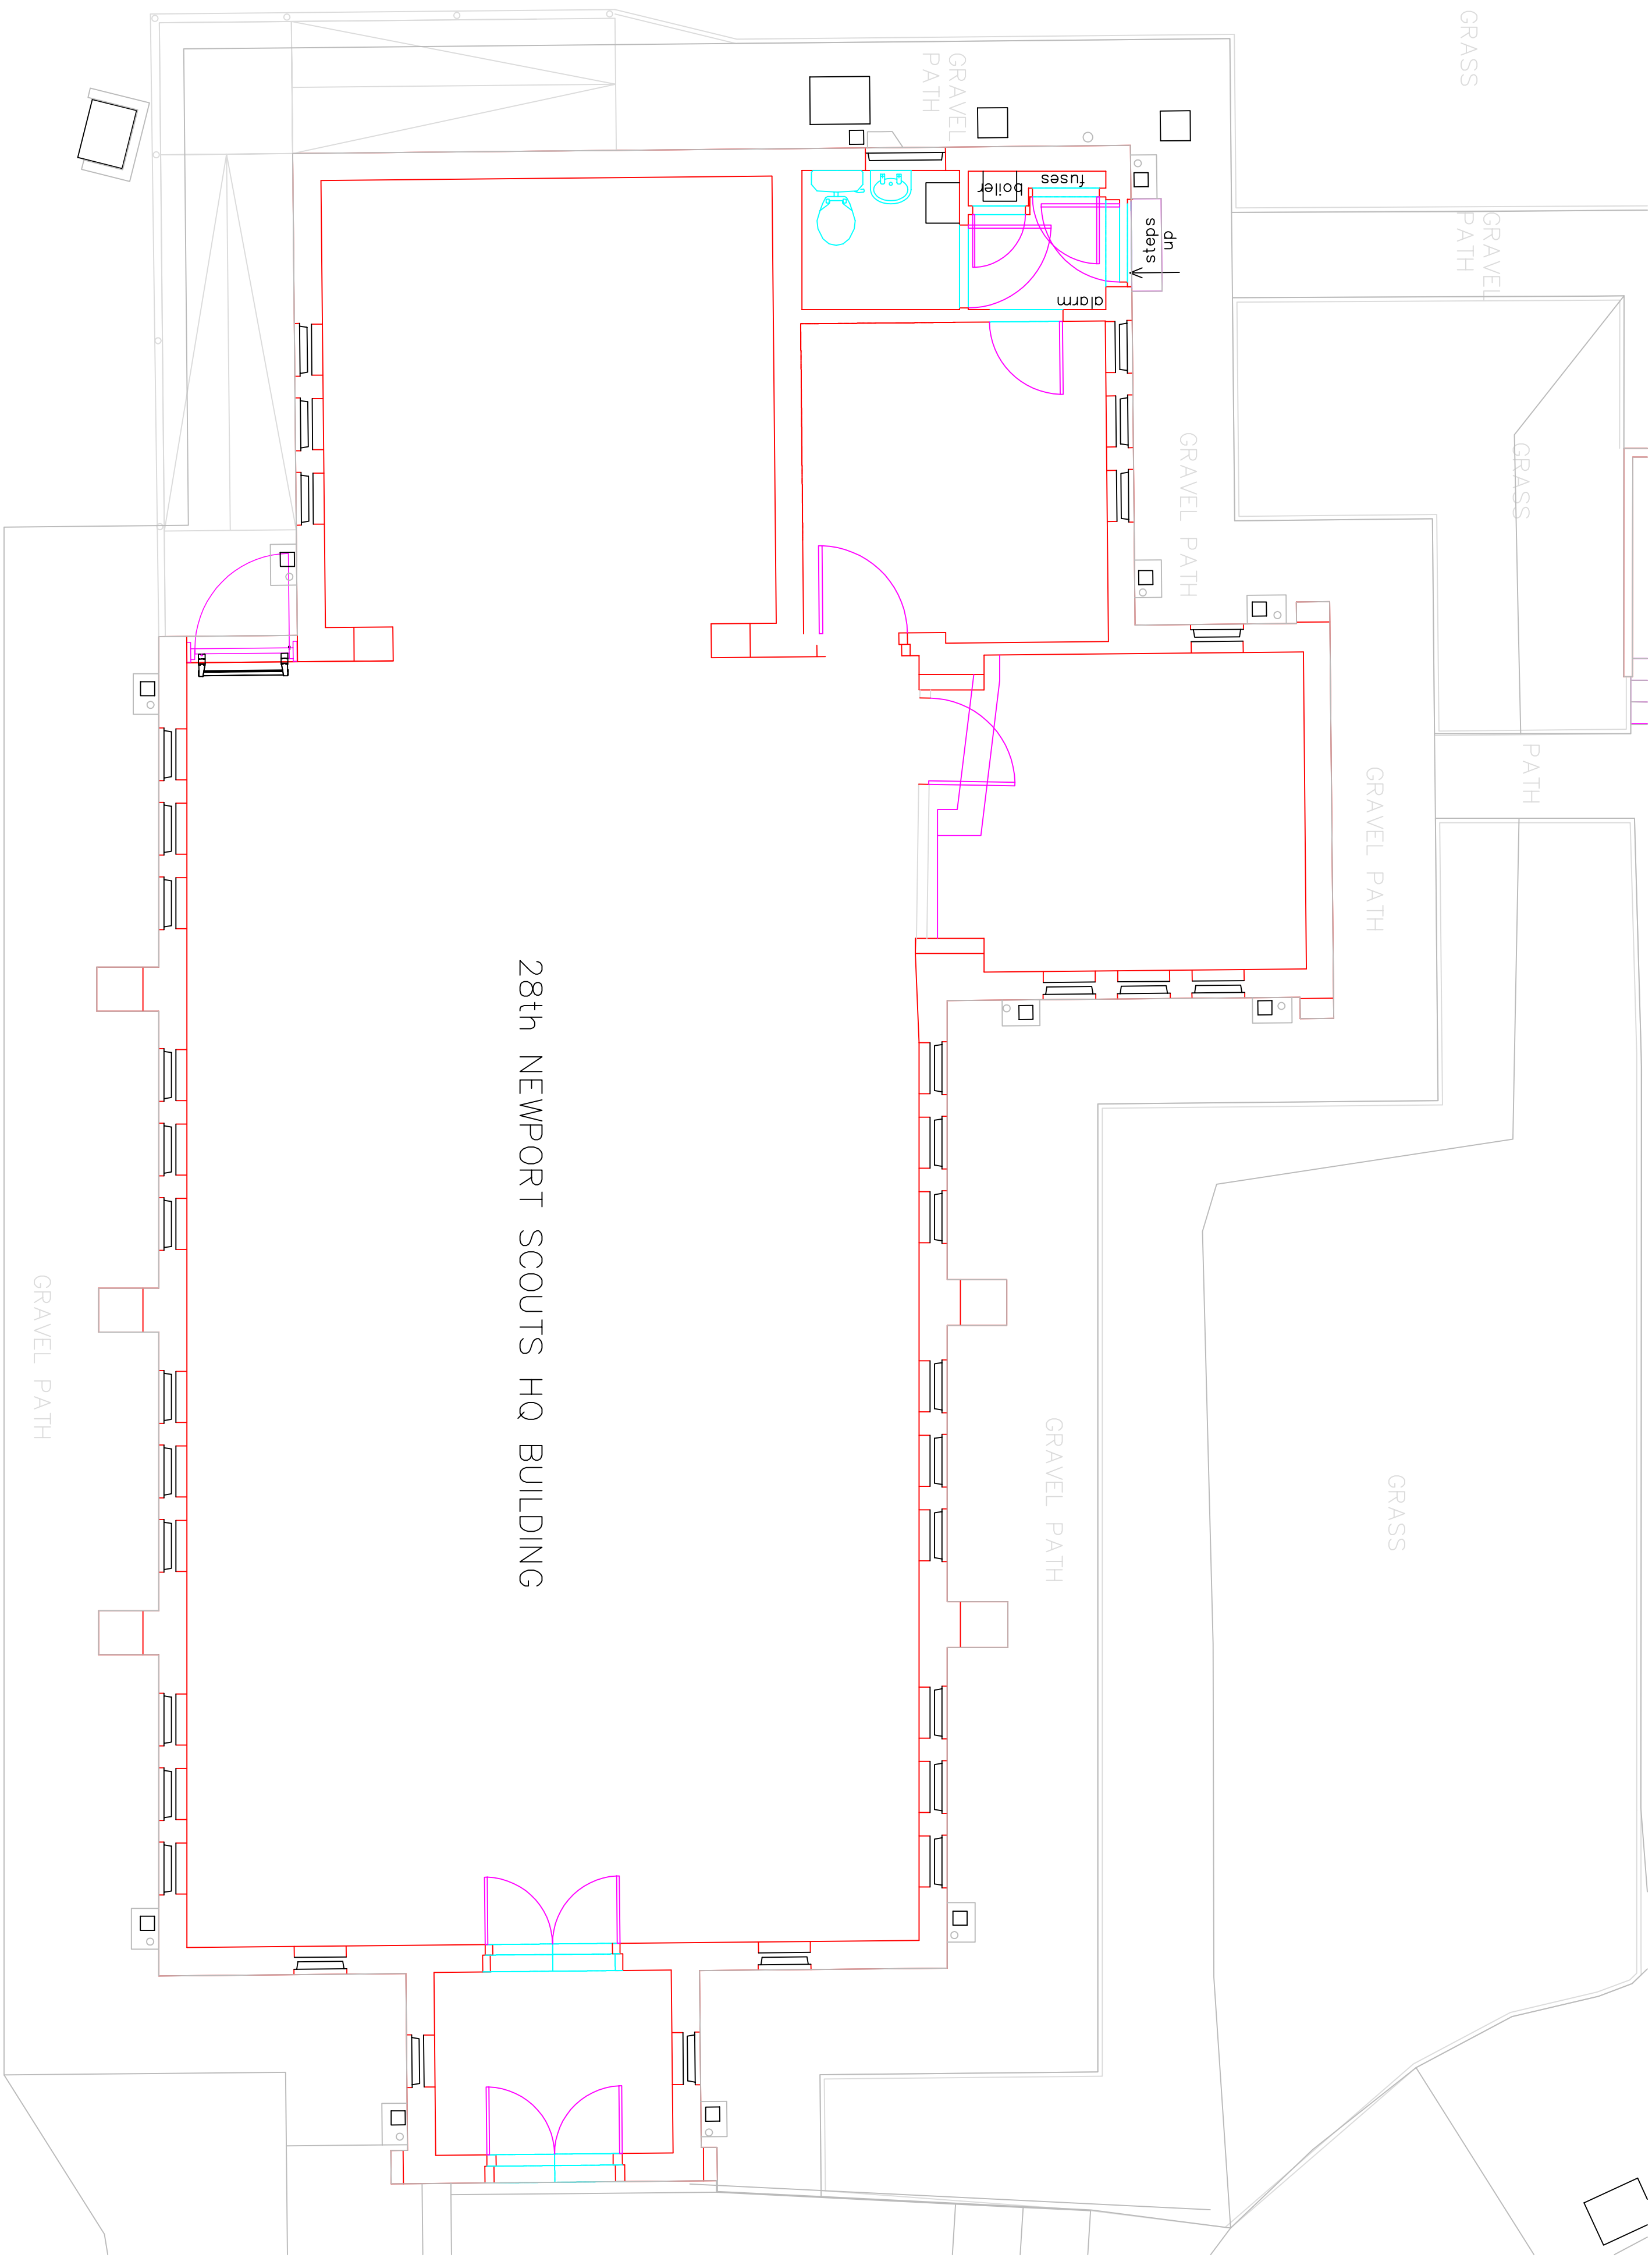

28th NEWPORT SCOUTS HQ BUILDING

EXISTING FLOOR PLAN
1:50

REV.	DESCRIPTION	BY	DATE
STATUS: PLANNING ISSUE			

CLIENT: 28th Newport Scout Group	
Church Close Newport NP10 9SH	
ARCHITECT:	

SITE: High Cross Scouts and Community Hall			
28th Newport HQ Building			
TITLE: Existing Floor Plan			
SCALE AT A1:	DATE:	DRAWN:	CHECKED:
1:50 @A1	26/05/2026	DI	JT
PROJECT NO:	DRAWING NO:	REVISION:	
	A1/6		