


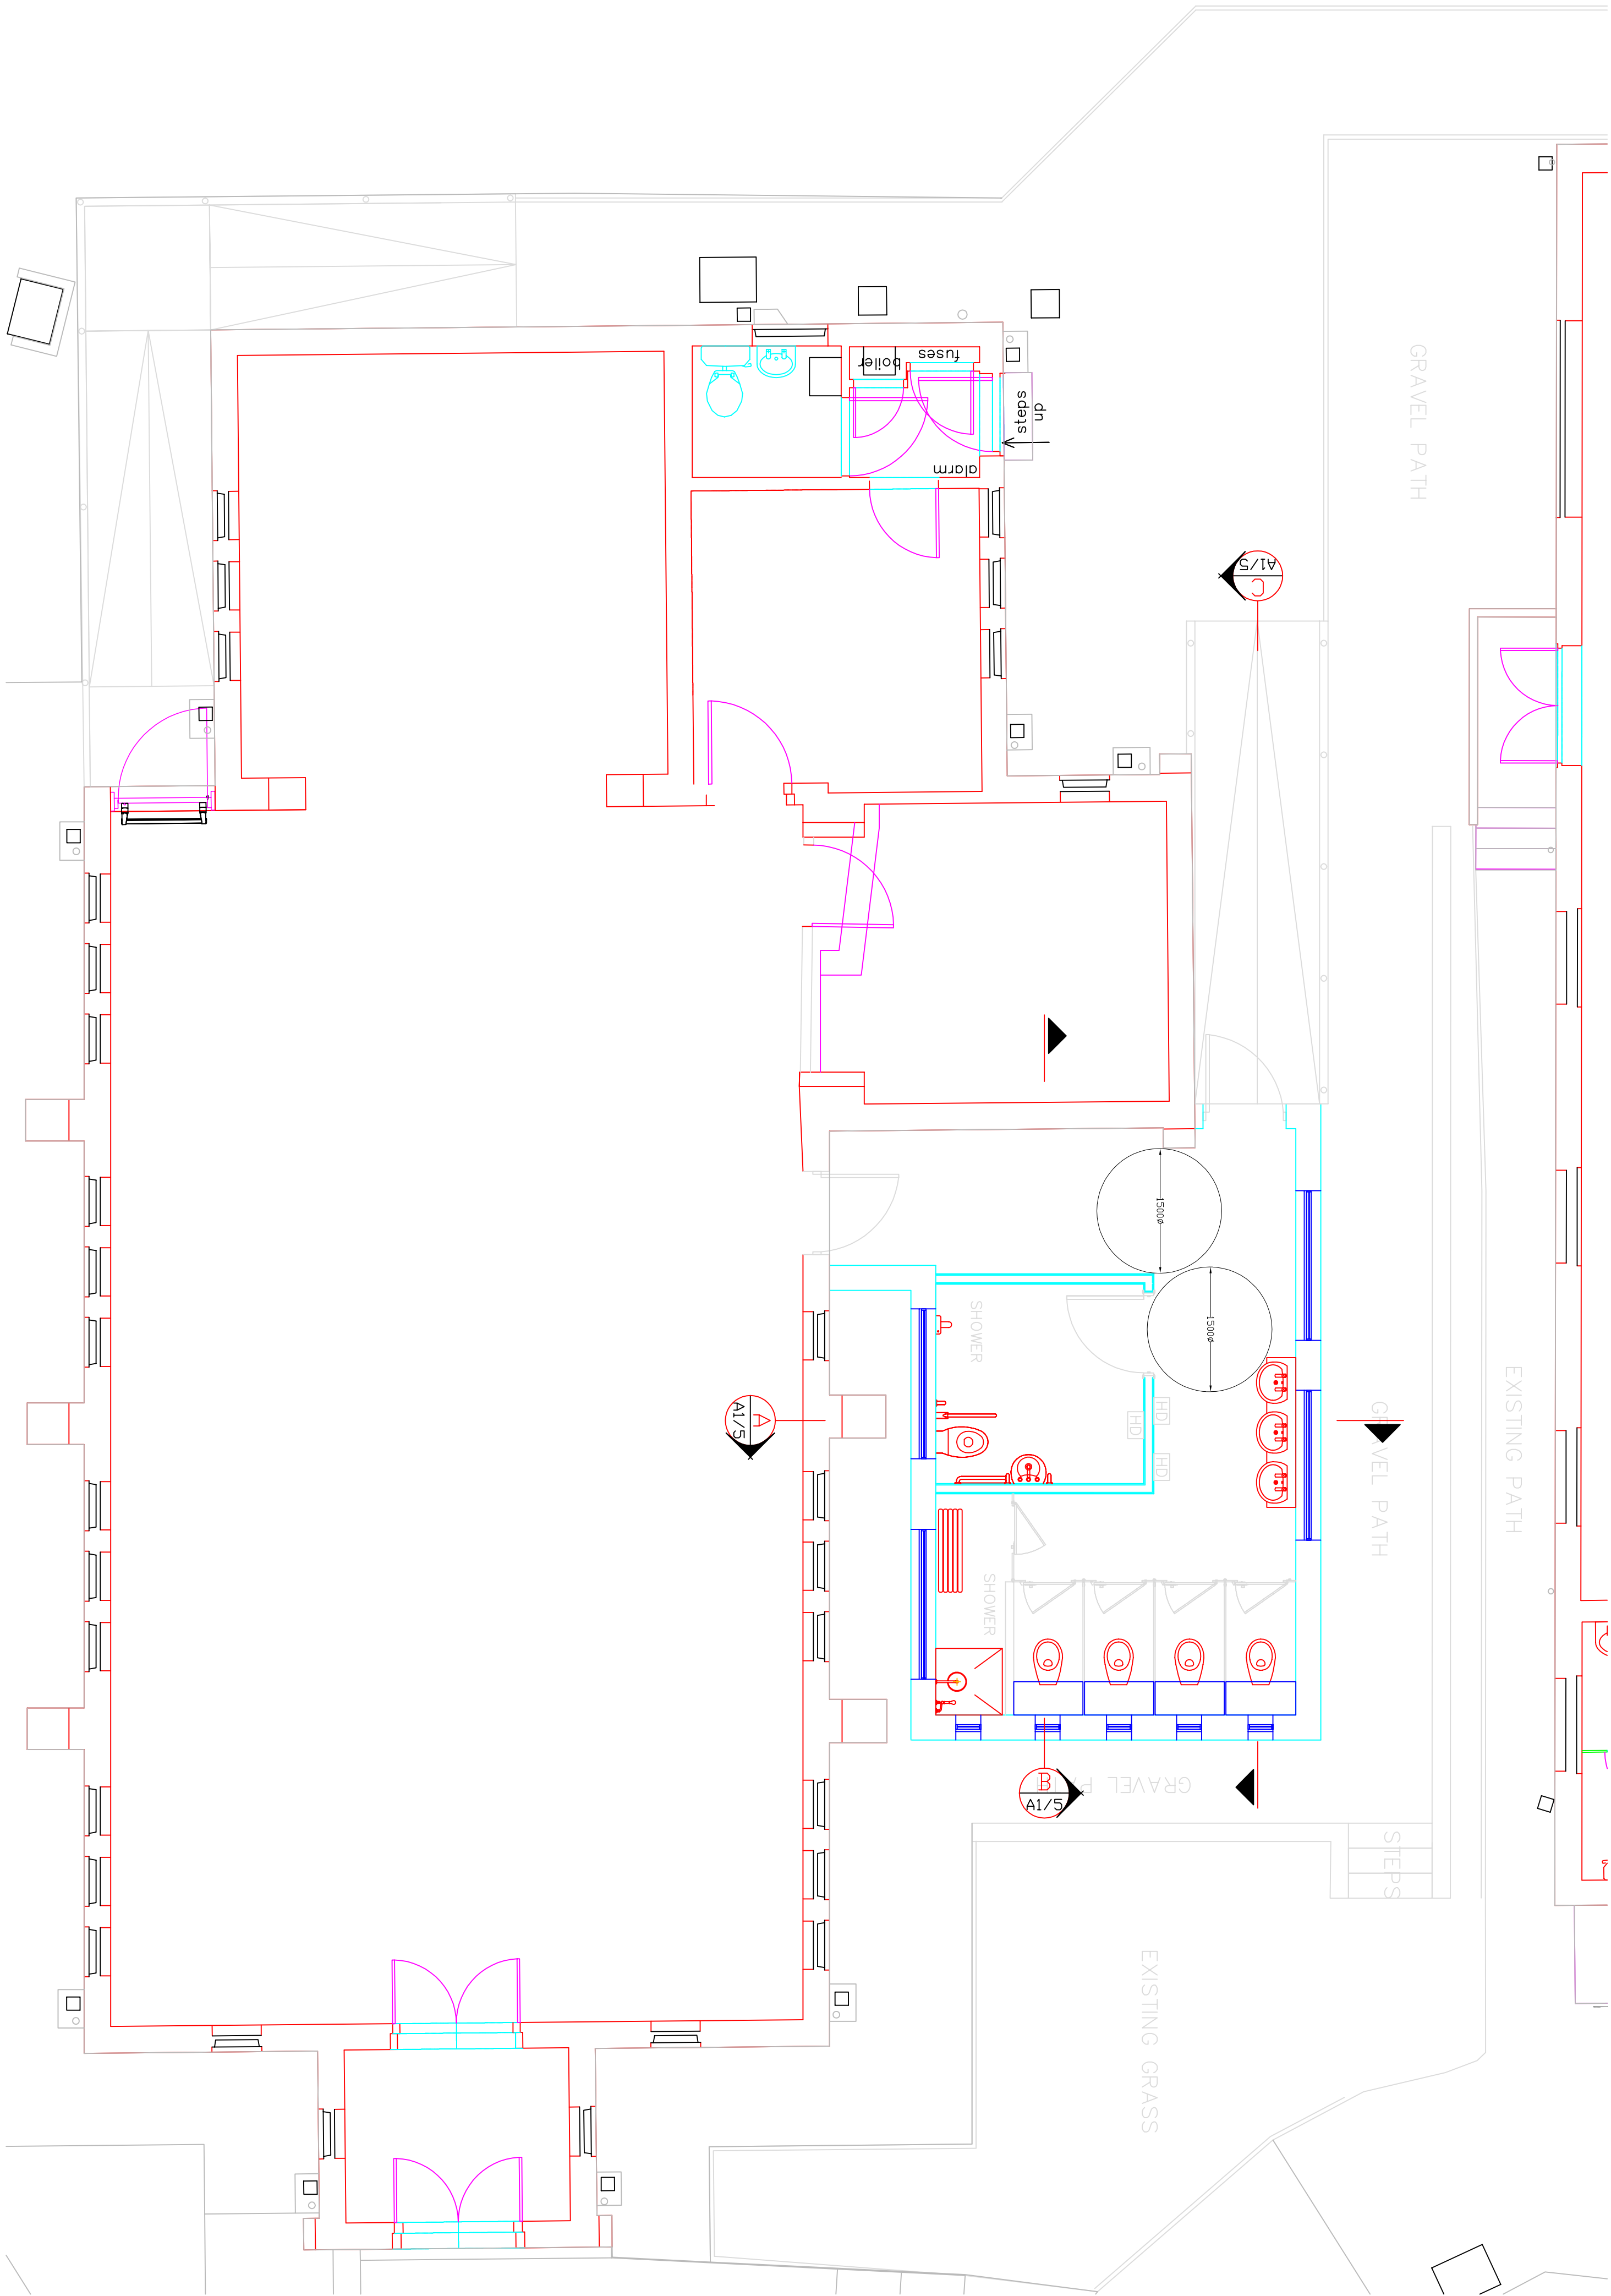

PROPOSED FLOOR PLAN
1:50

REF:	DESCRIPTION:	BY:	DATE:
STATUS:	PLANNING ISSUE		

CLIENT:	28th Newport Scout Group		
TITLE:	Church Close		
PROJECT NO.:	NP10 9SH		
ARCHITECT:			

SITE:	High Cross Scouts and Community Hall		
TITLE:	28th Newport HQ Building		
PROJECT NO.:	Proposed Floor Plan		
SCALE AT A1:	DATE:	DRAWN:	CHECKED:
1:50 @A1	26/05/2026	DI	JT
PROJECT NO.:	DRAWING NO.:	REVISION:	
	A1/7		