




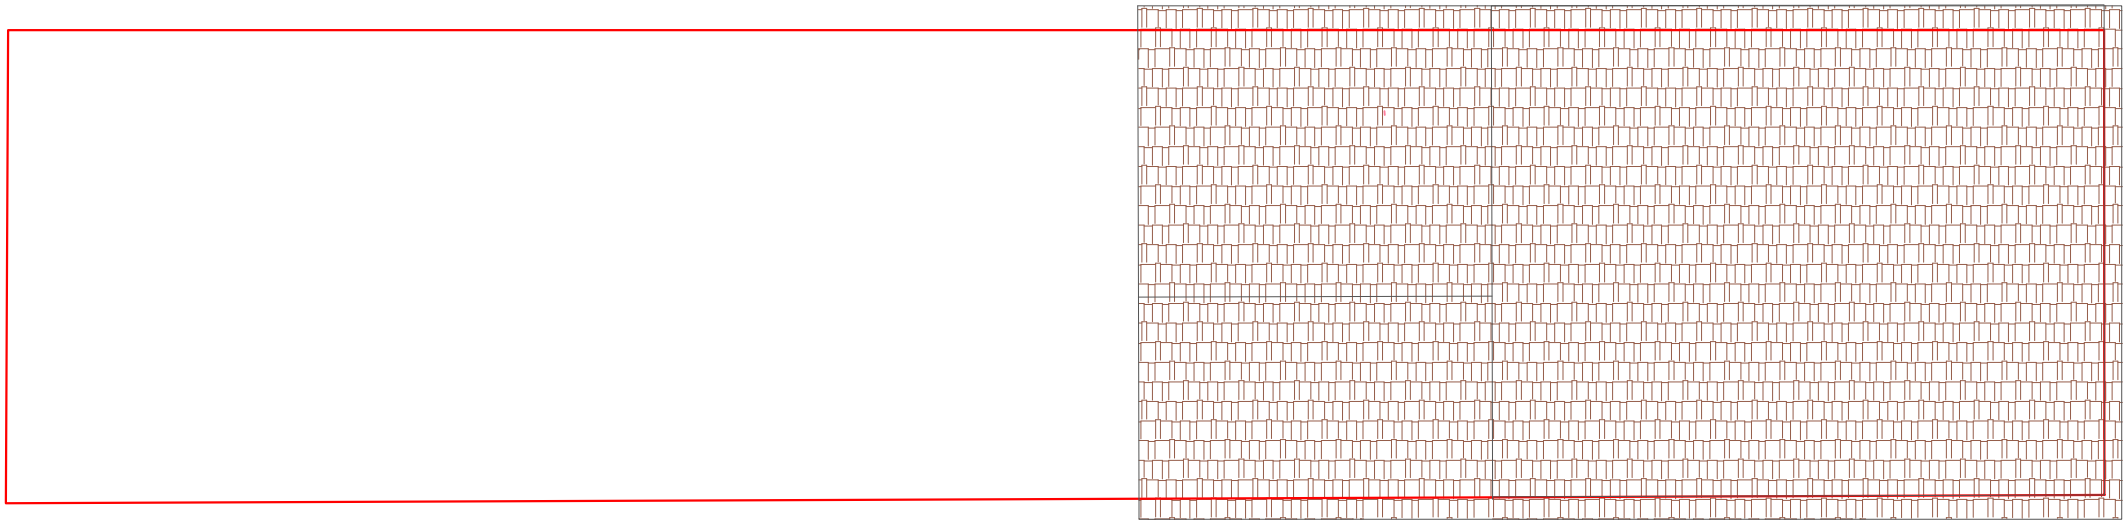

1 EXISTING SITE PLAN
A102 SCALE: 1:100

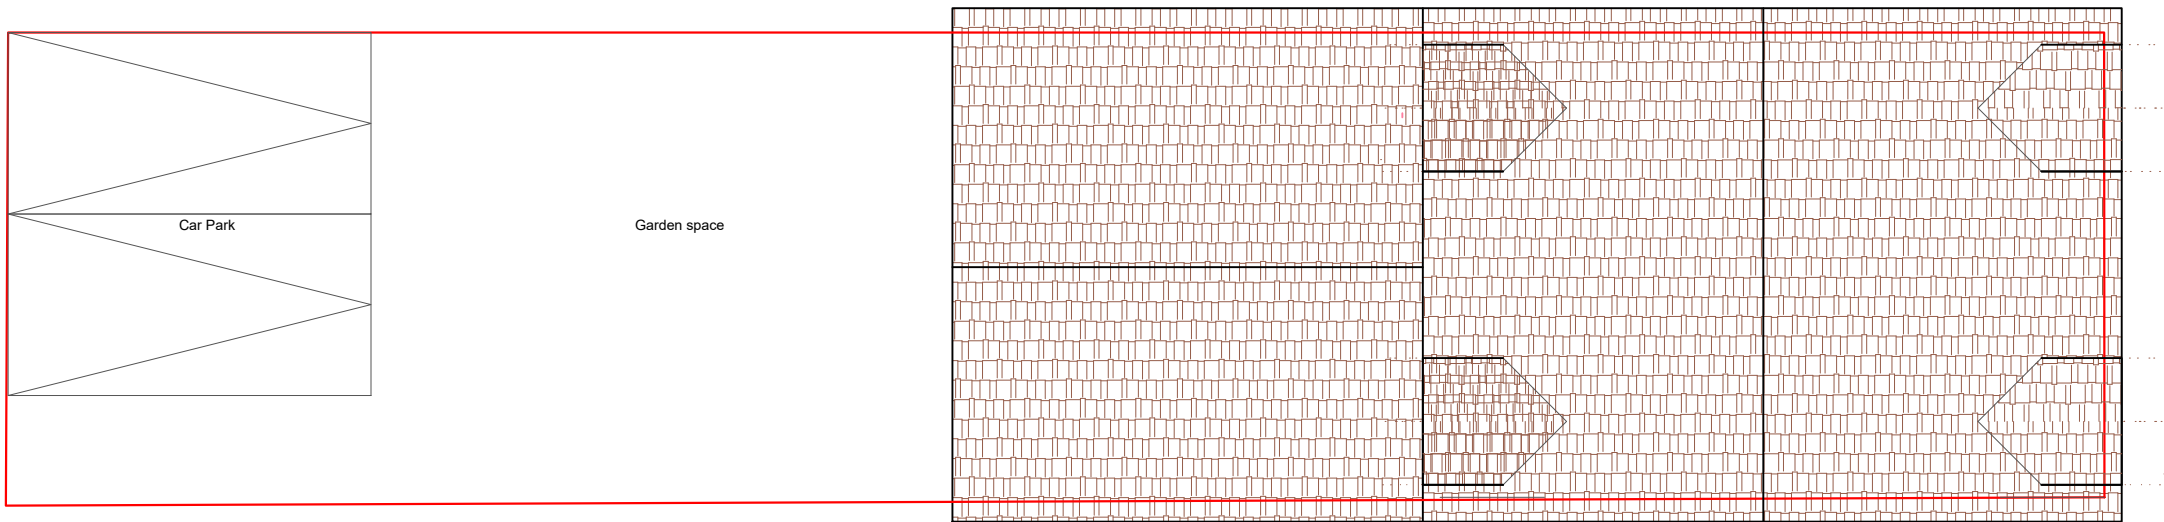

2 PROPOSED SITE PLAN
A102 SCALE: 1:100

 

Owner

Mrs Shahnaz

Project Address

149 Commercial Road,
Newport,
NP20 2PJ

Project No. MRS. SHAHNAZ

Status PLANNING APPLICATION

Date JAN 2026

Drawn KM

Checked RS

Scale @ A3

Sheet Title

EXISTING & PROPOSED
SITE PLAN

Sheet No

A102