

Owner

Mrs Shahnaz

Project Address

149 Commercial Road,
Newport.
NP20 2PJ

Project No. MRS. SHAHNAZ

Status: PLANNING APPLICATION

Date: JAN 2026

Drawn: KM

Checked: RS


Scale: @ A3

Sheet Title

PROPOSED FLOOR
PLANS

Sheet No


A103.1

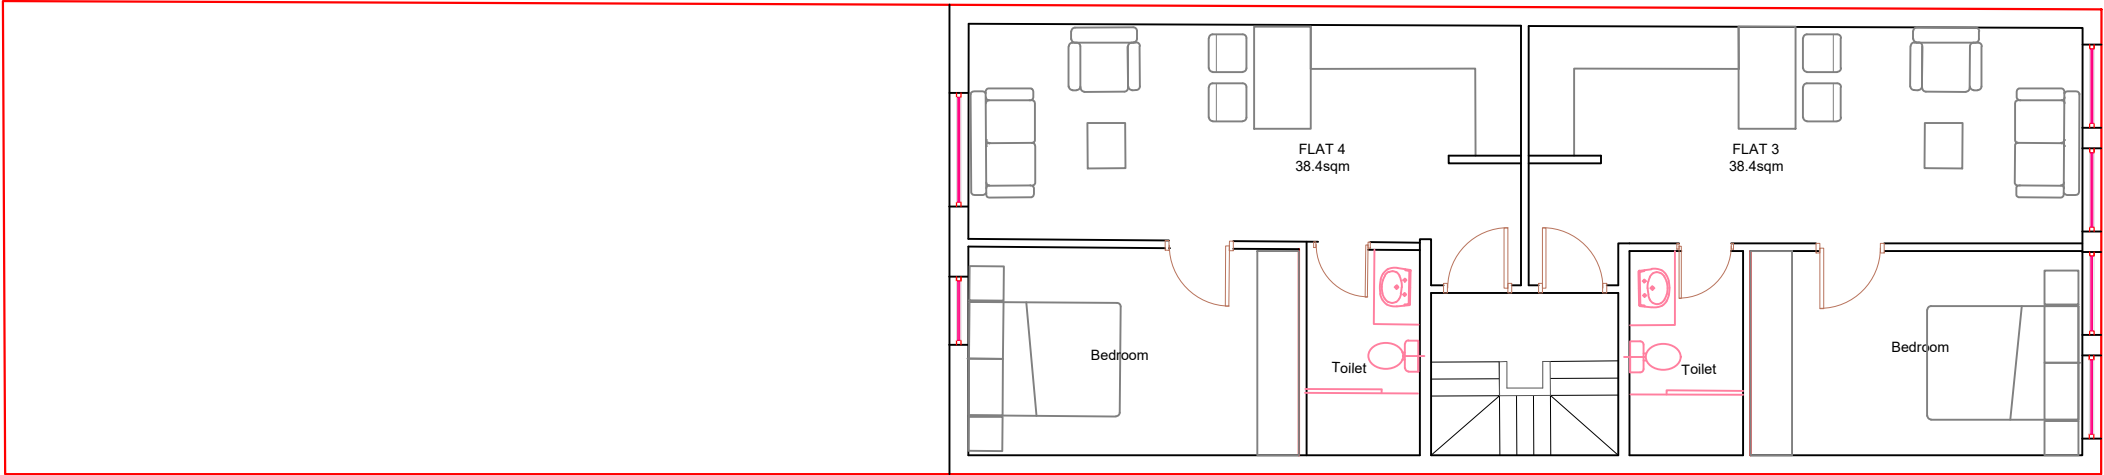

3

PROPOSED SECOND FLOOR PLAN


A103 SCALE: 1:100

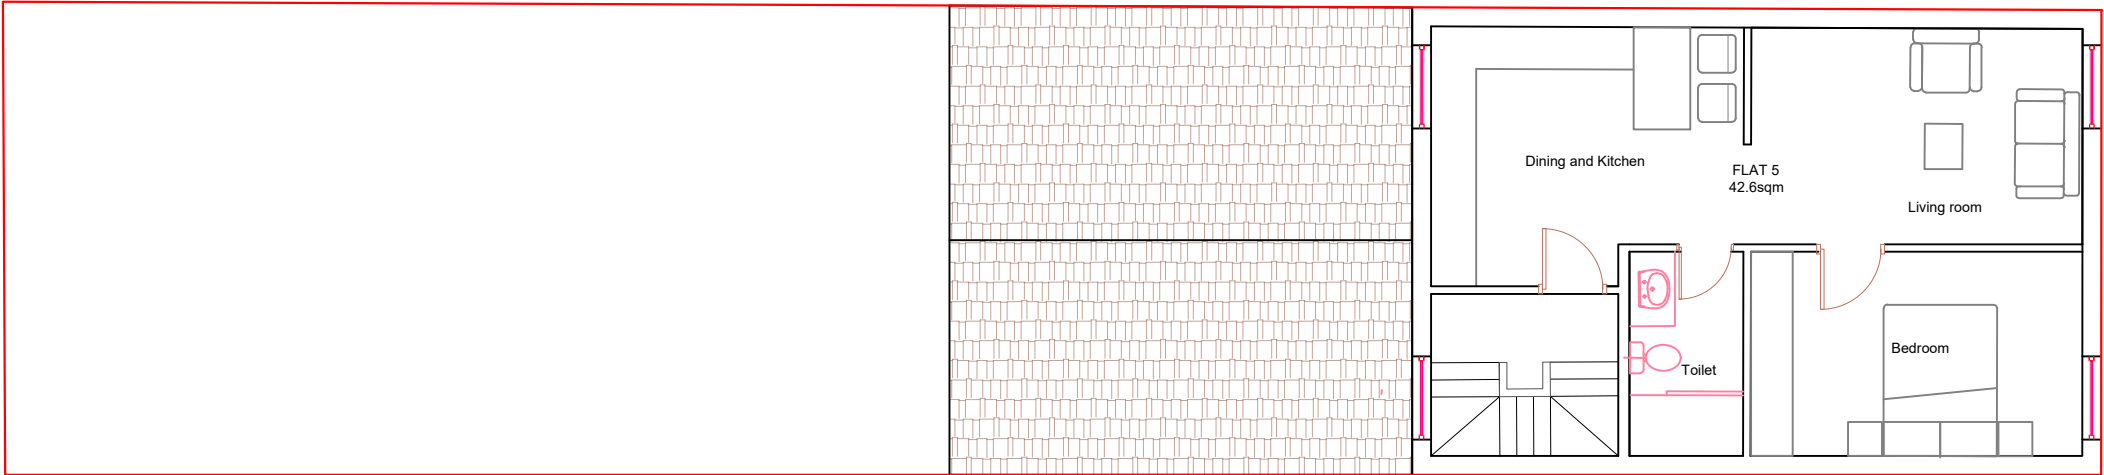

4

PROPOSED LOFT PLAN

A103 SCALE: 1:100

 

Scale: 1:100