



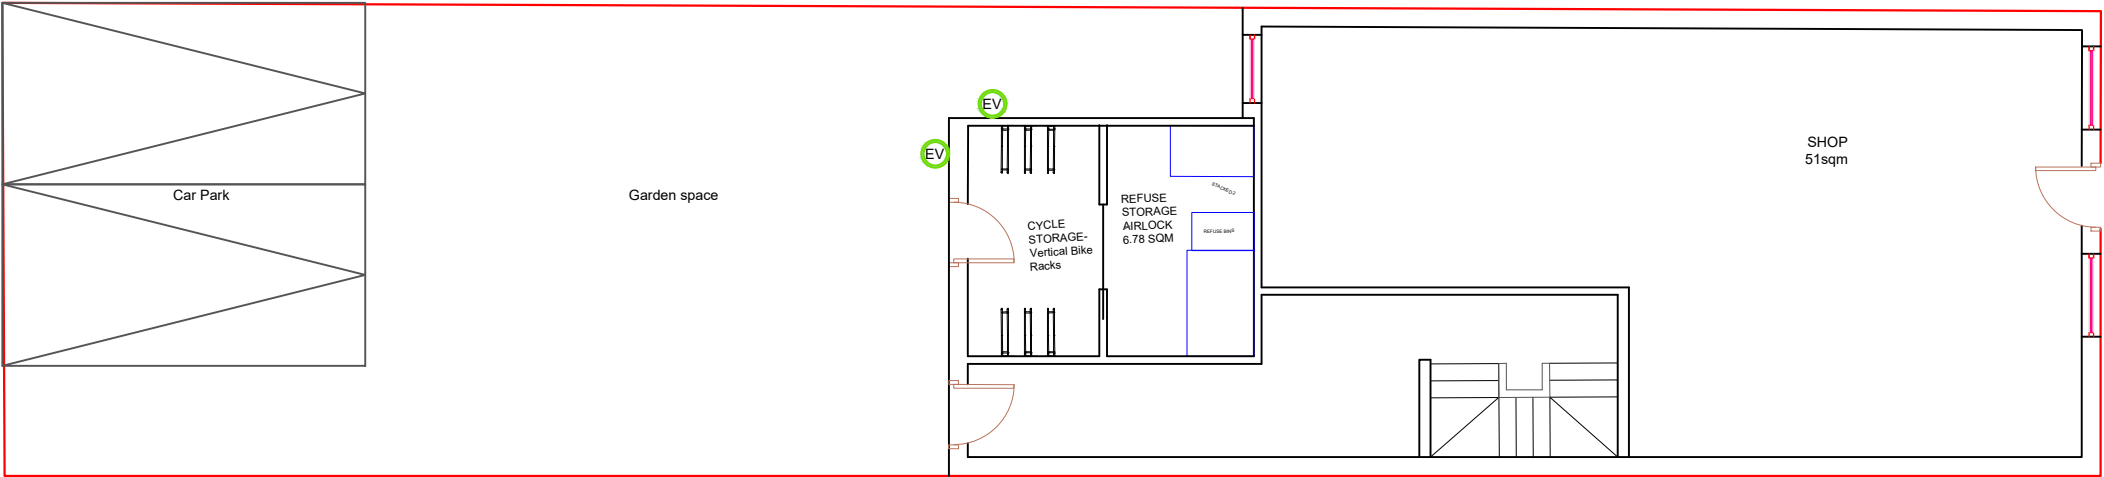

1
A103

PROPOSED GROUND FLOOR PLAN


SCALE: 1:100

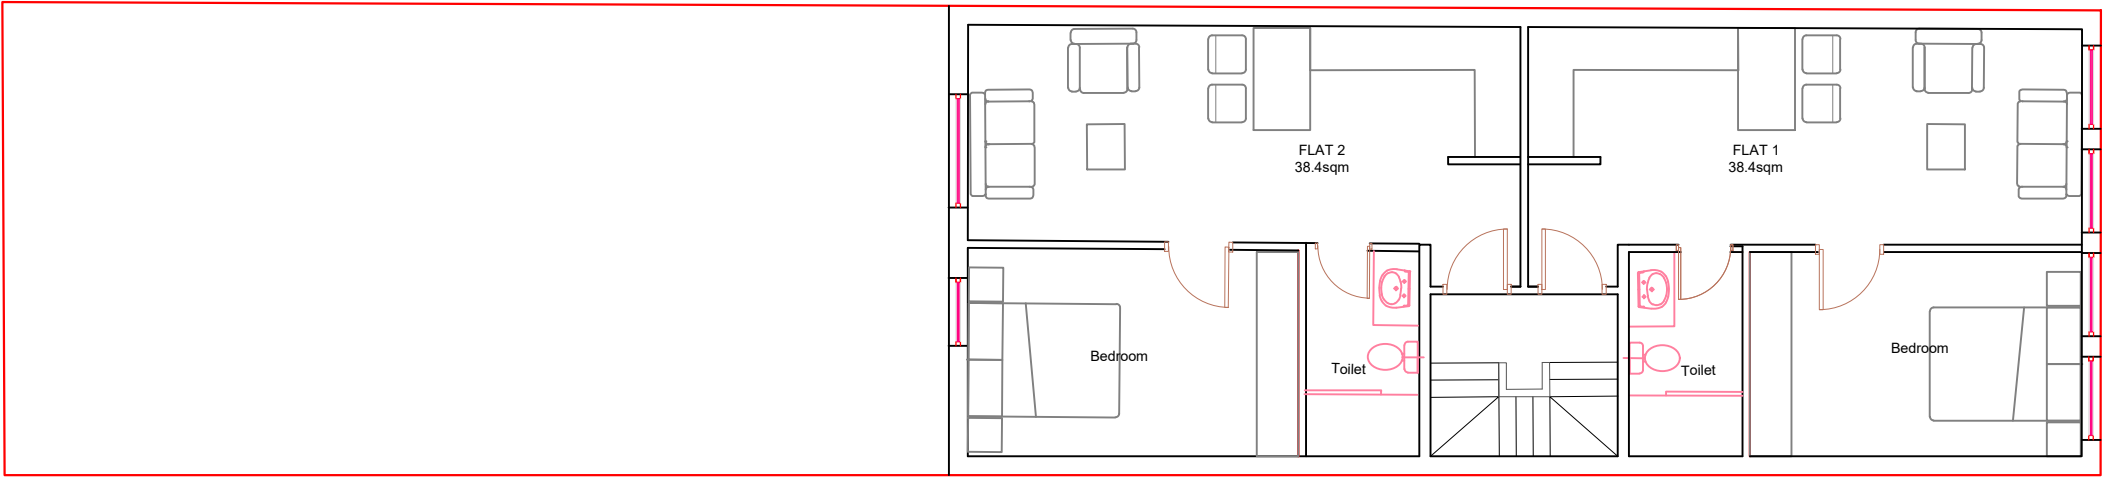

2
A103

PROPOSED FIRST FLOOR PLAN

SCALE: 1:100

 

NOTES

Owner

Mrs Shahnaz

Project Address

149 Commercial Road,
Newport,
NP20 2PJ

Project No. MRS. SHAHNAZ

Status: PLANNING APPLICATION

Date: JAN 2026

Drawn: KM

Checked: RS

Scale: @ A3

Sheet Title

PROPOSED FLOOR
PLANS

Sheet No

A103