




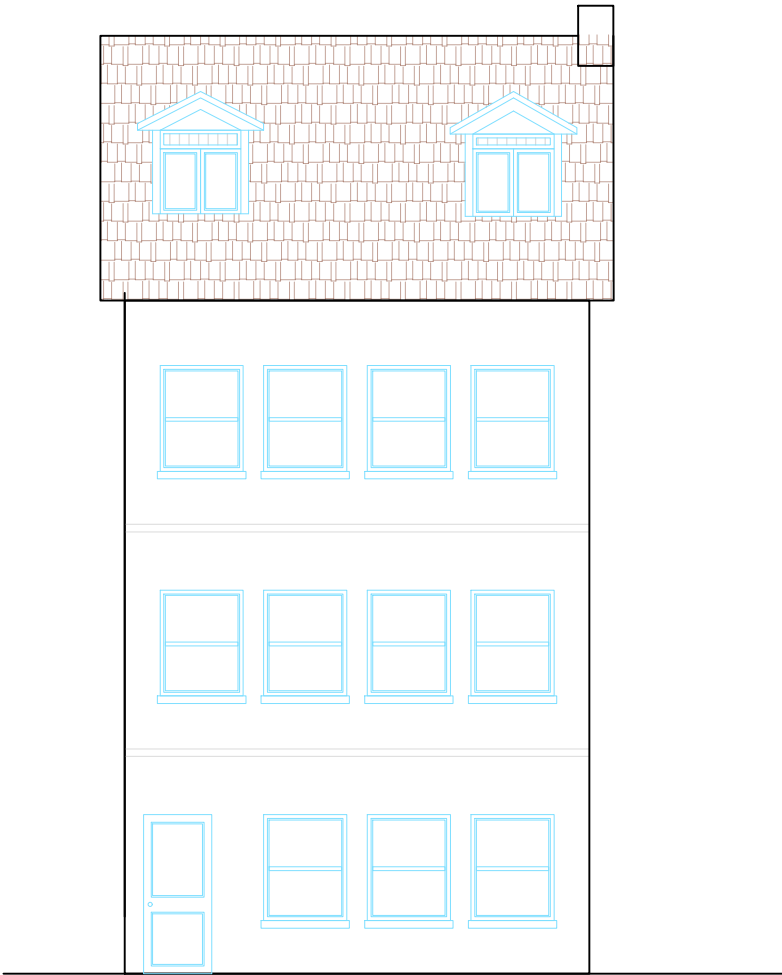

1 PROPOSED FRONT ELEVATION
A104 SCALE: 1:100

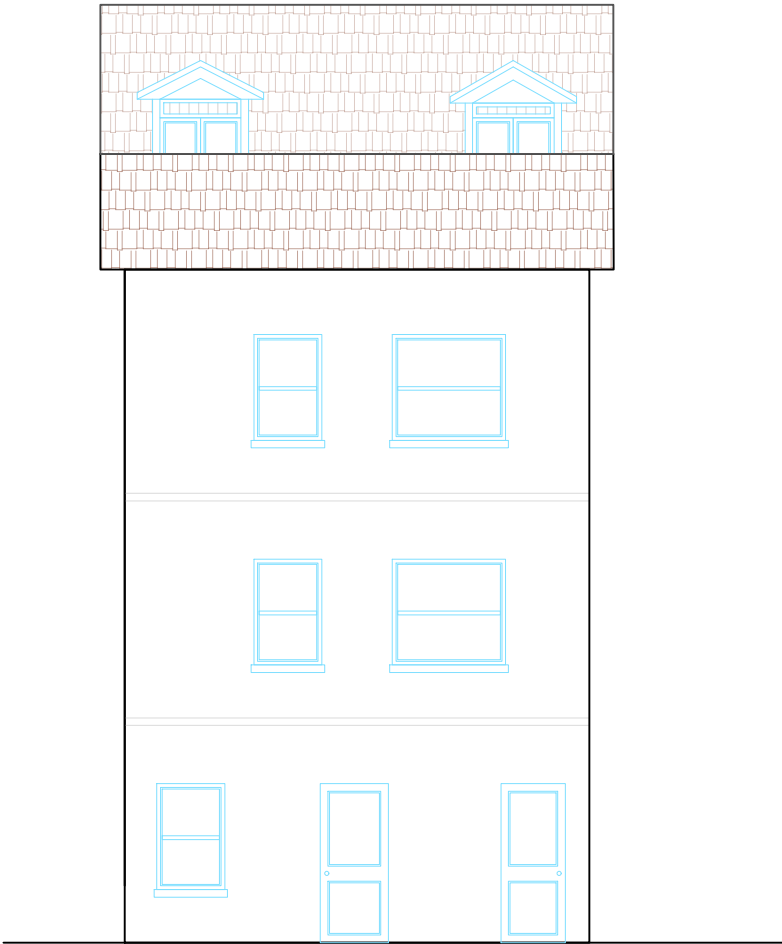

1 PROPOSED REAR ELEVATION
A104 SCALE: 1:100

 

Owner

Mrs Shahnaz

Project Address

149 Commercial Road,
Newport,
NP20 2PJ

Project No. **MRS. SHAHNAZ**

Status **PLANNING APPLICATION**

Date **JAN 2026**

Drawn **KM**

Checked **RS**

Scale **@ A3**

Sheet Title

PROPOSED ELEVATION

Sheet No

A104