



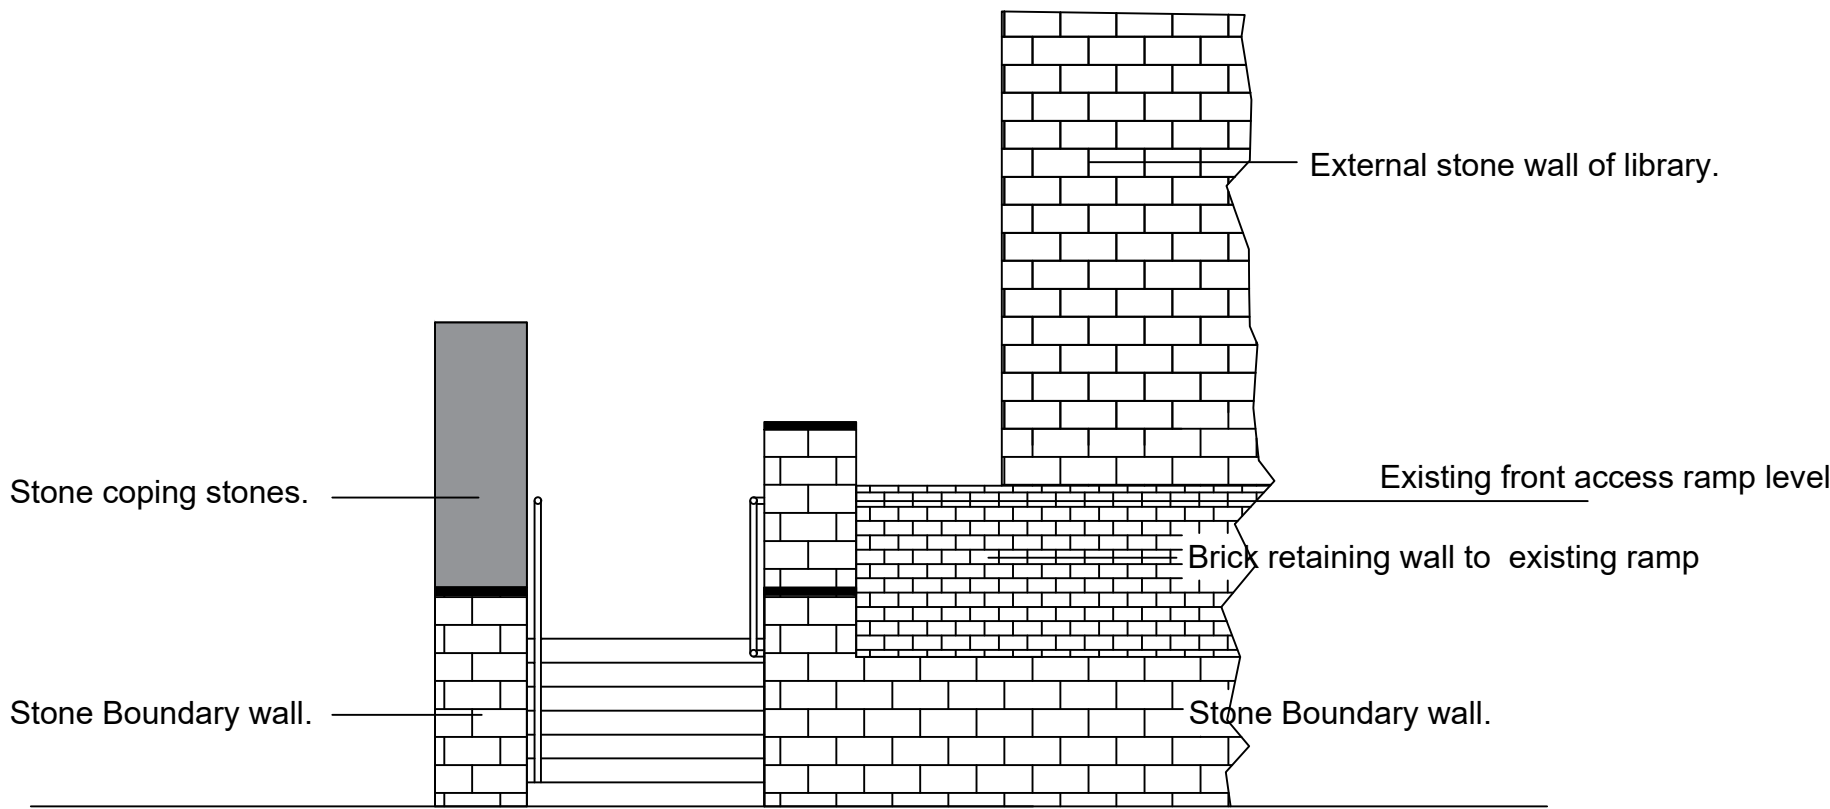

Existing Front Elevation
1:50

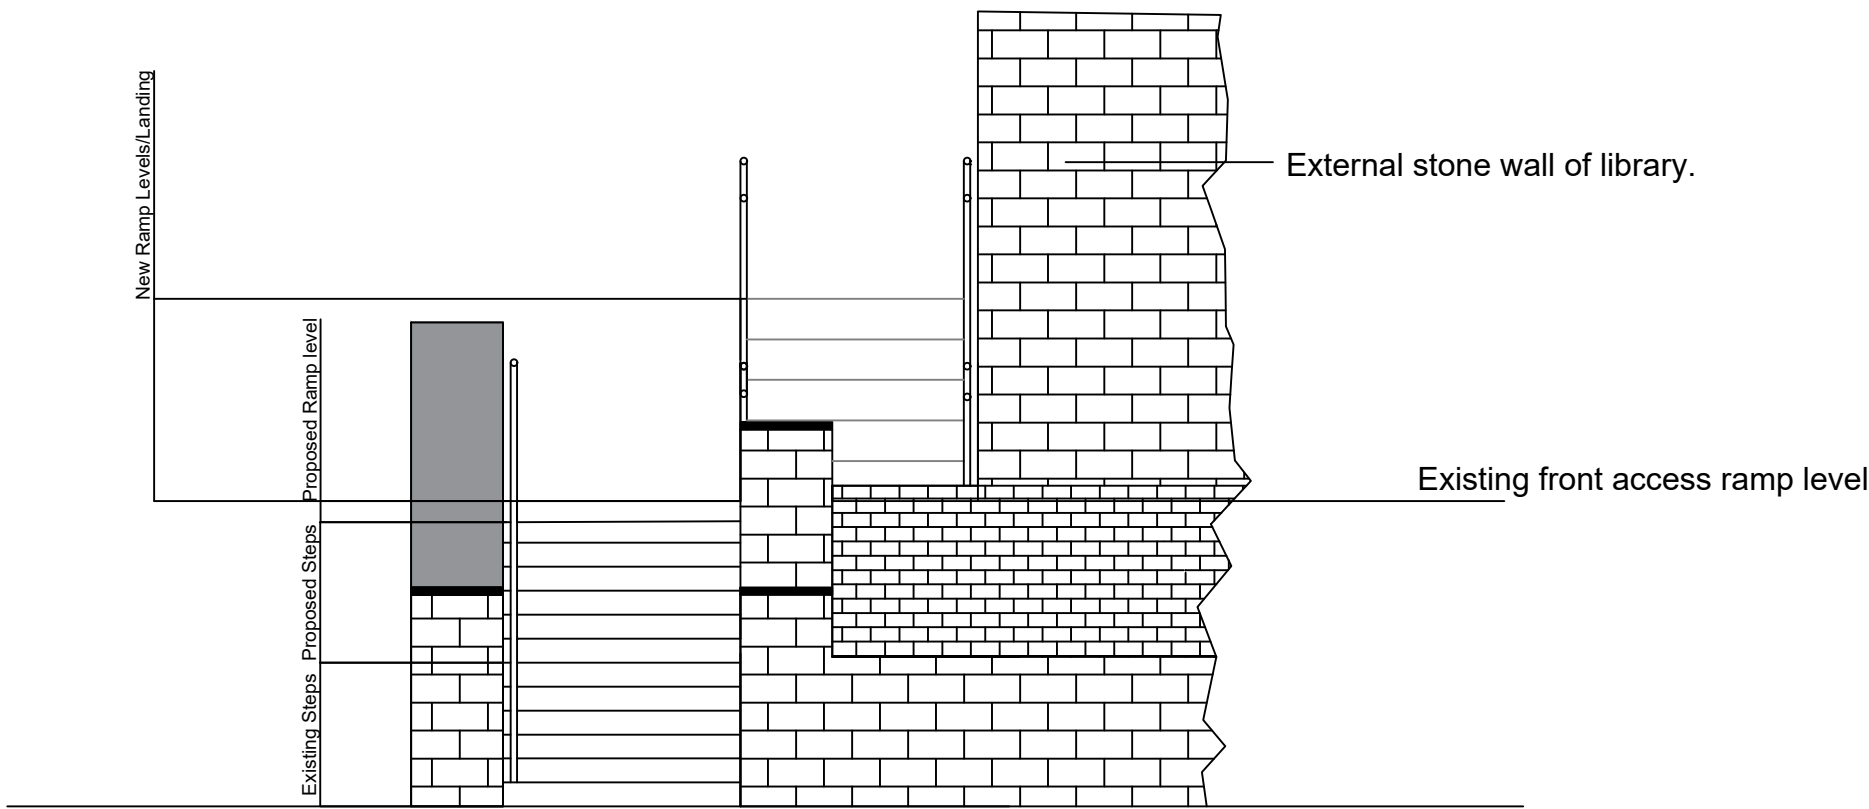

Proposed Front Elevation
1:50

RESPONSIBILITY IS NOT ACCEPTED FOR OTHERS SCALING DIRECTLY FROM THIS DRAWING. DO NOT SCALE FROM THIS DRAWING. USE WRITTEN DIMENSIONS ONLY.



KEY PLAN




THIS DRAWING IS PRODUCED FOR USE IN THIS PROJECT ONLY AND MAY NOT BE USED FOR ANY OTHER PURPOSE. NPS PROPERTY CONSULTANTS LTD ACCEPT NO LIABILITY FOR THE USE OF THIS DRAWING OTHER THAN THE PURPOSE FOR WHICH IT WAS INTENDED IN CONNECTION WITH THIS PROJECT AS RECORDED IN THE 'PURPOSE FOR ISSUE' AND 'FILE STATUS CODE'.

THIS DRAWING MAY NOT BE REPRODUCED IN ANY FORM WITHOUT PRIOR WRITTEN AGREEMENT OF NPS PROPERTY CONSULTANTS LTD.


© CROWN COPYRIGHT AND DATABASE RIGHTS 2025 ORDNANCE SURVEY LICENCE NUMBER: -

Notes:

- Fabricated Steel Ramp With Concrete finish
- Powder Coated Handrail Colour TBC

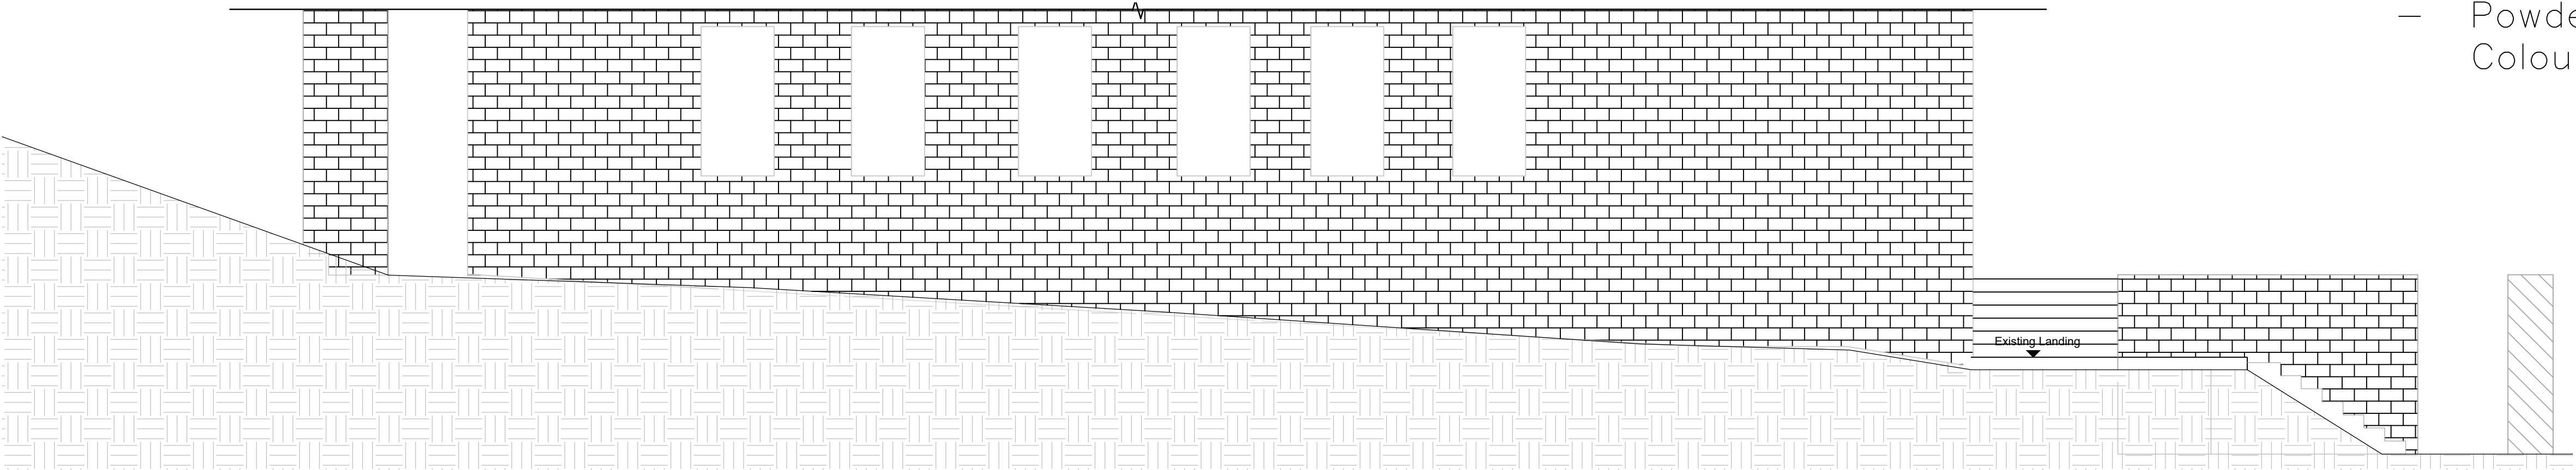

Existing Side Elevation 1:50

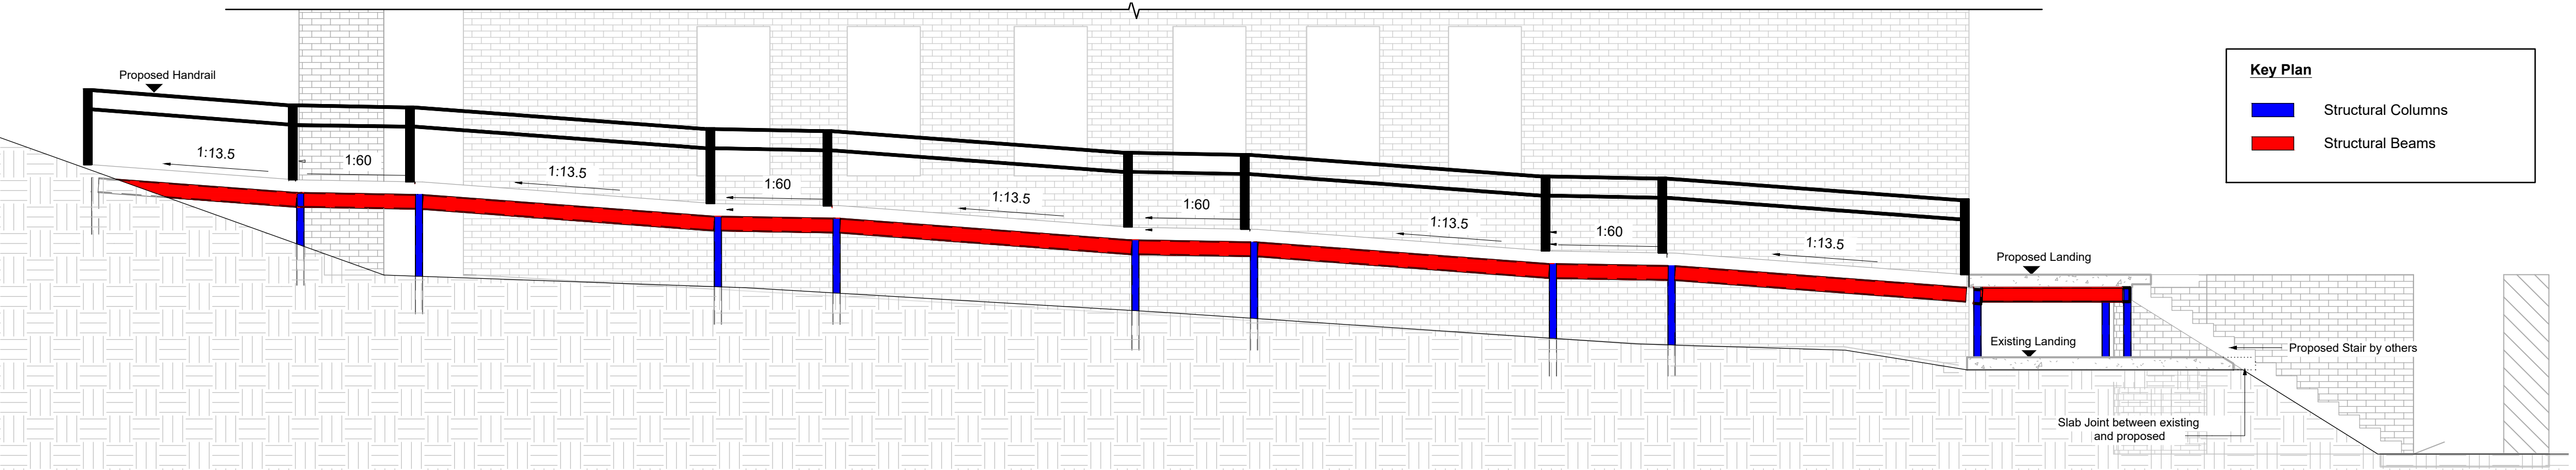

Proposed Side Elevation 1:50

FIRST ISSUE						
P0	DRAWN	DATE	CHECKED	DATE	APPROVED	DATE
REV						



Newport Norse

1st Floor, Caradog House, Cleppa Park, Newport, Wales, NP10 8UG, Tel: 01633 240405, web: www.norsegroup.co.uk

CLIENT
Community Regeneration

PROJECT
Rogerstone Library DDA Ramp

TITLE
Proposed and Existing Elevations

SCALES		DISCIPLINE	PROJECT NUMBER
1:50		ARCHITECT	00-0-0000
DRAWING NUMBER			REV CODE
NPS-DR-A(**)-005			P 1
STATUS CODE	PURPOSE OF ISSUE		DRAWN BY
S0	PLANNING APPROVAL		