



RENDERED AND PAINTED BLOCK
WALL TO REPLACE FORMER RED
BRICKWORK PANELS

General Notes :

- 1.) Do not scale from this drawing except for planning purposes.
- 2.) All dimensions are in millimetres.
- 3.) All levels are in metres relative to datum.
- 4.) All dimensions stated are to be confirmed on site prior to commencement of any works and any discrepancies found are to be reported to **Steve Morgan Associates Limited** immediately.

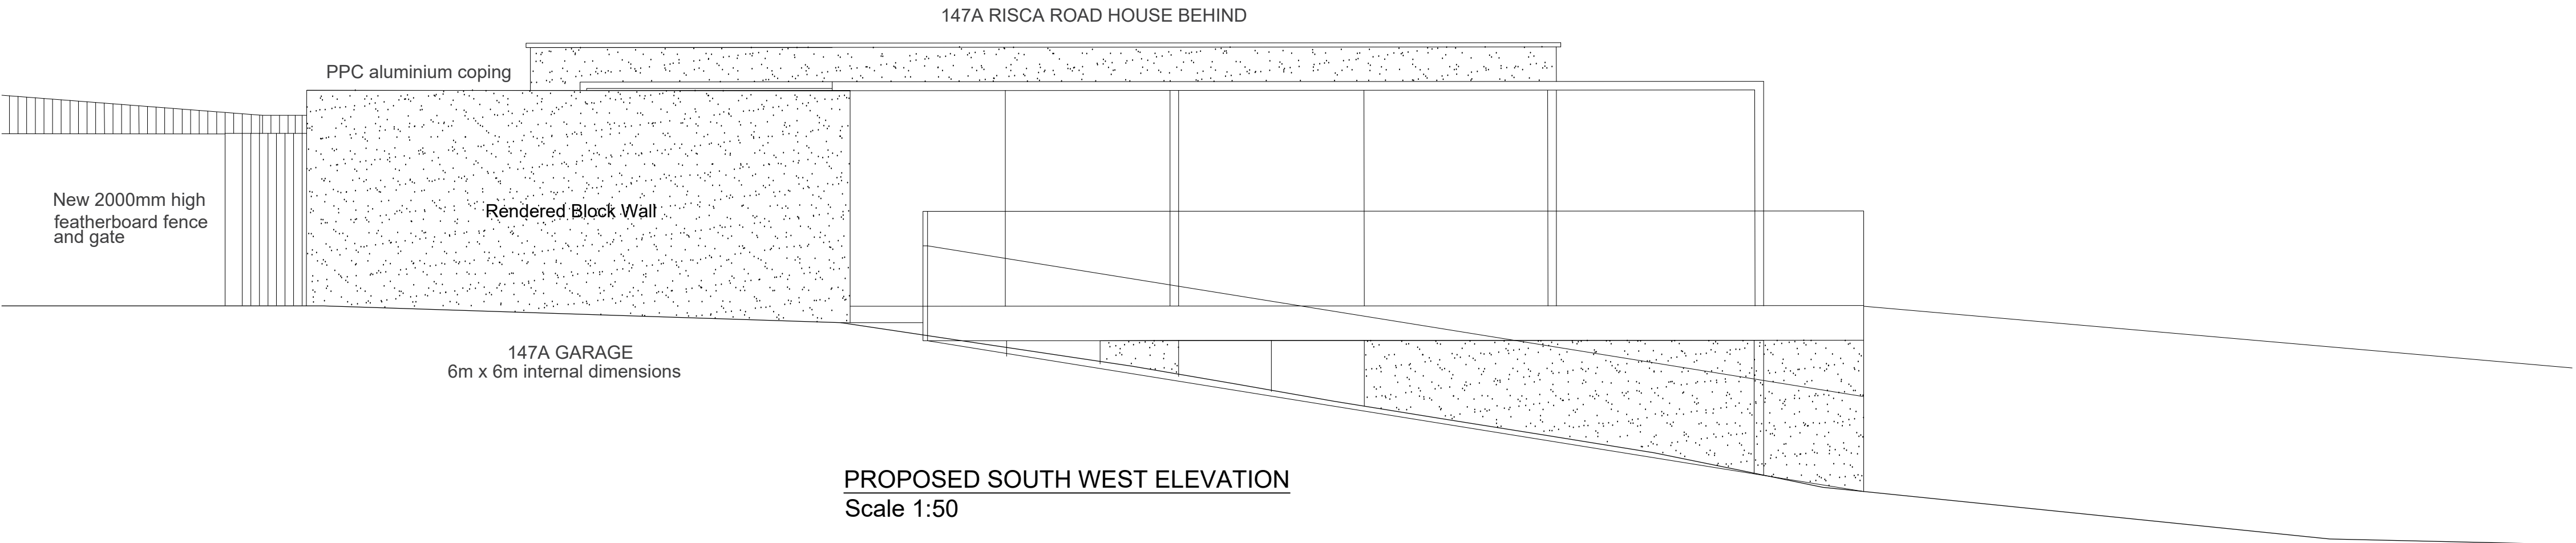

PROPOSED SOUTH WEST ELEVATION
Scale 1:50

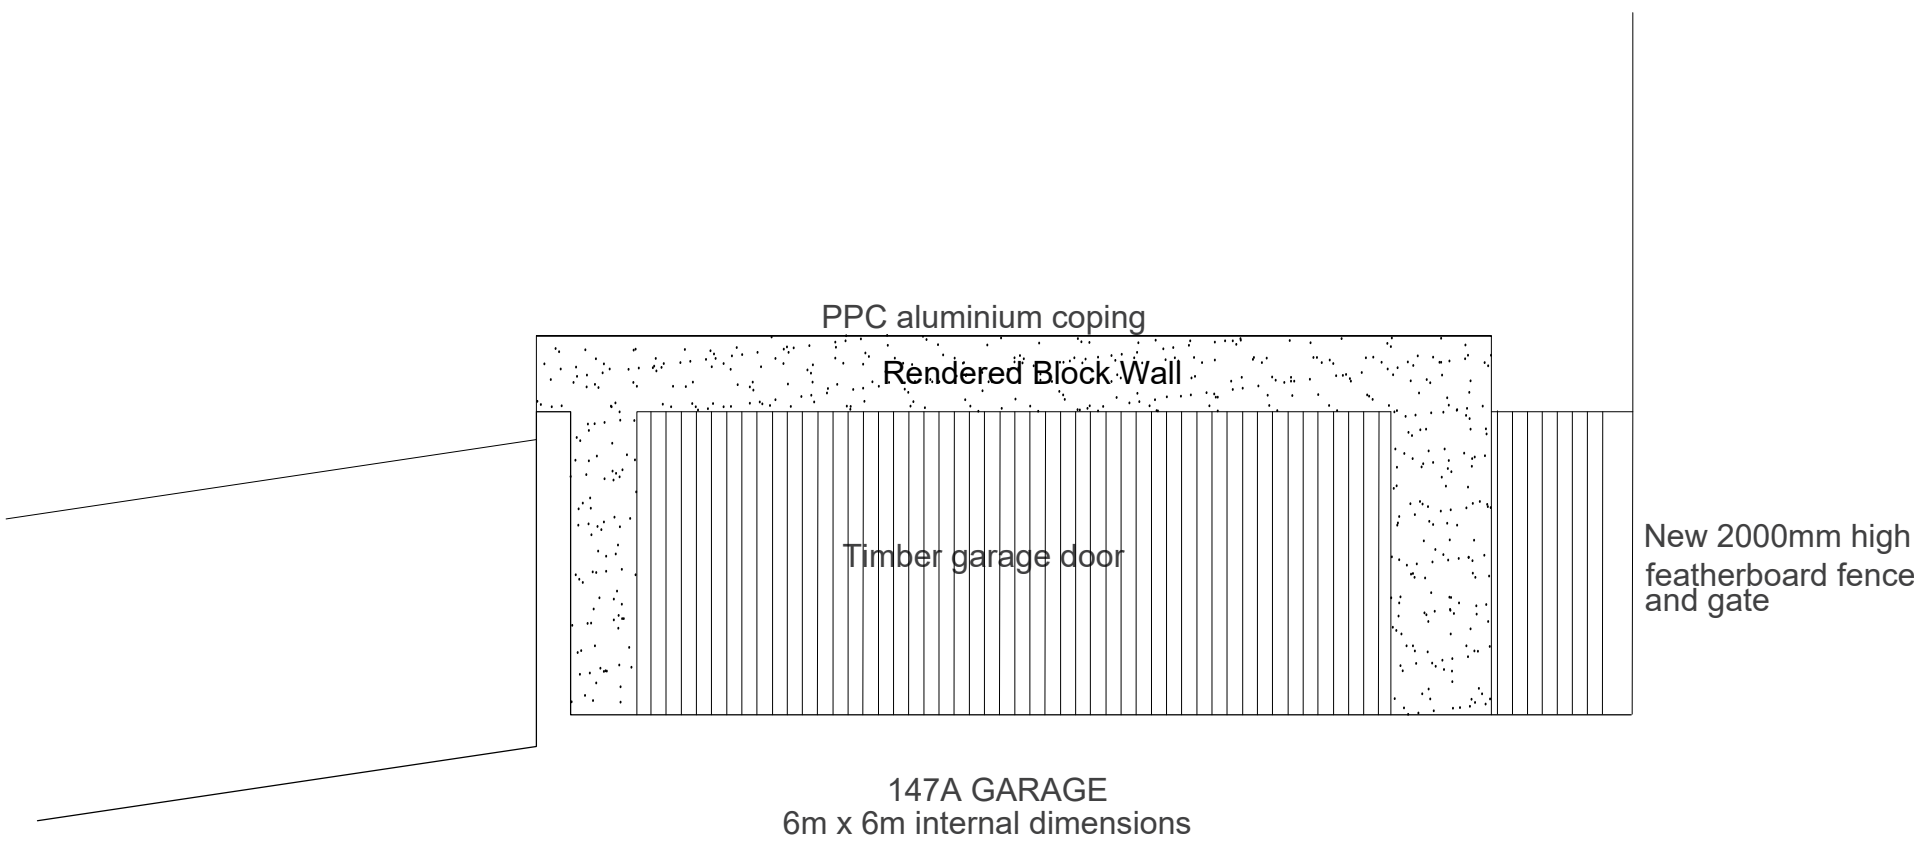

PROPOSED NORTH EAST ELEVATION
Scale 1:50

B	JH	14/10/25	AMENDED
A	JH	27/01/25	INITIAL ISSUE
REV.	By	Date	Description

Client
RORY O'DONNELL

Project Description
147A RISCA ROAD, NEWPORT

Drawing Title
PROPOSED SW&NE ELEVATIONS

Drawn	JH	Date	27/01/25
Checked	SM	Date	27/01/25

Scales	1:50@A1
--------	---------



Project Number
1248950

Drawing Number	GA-01	Rev	B
----------------	--------------	-----	----------