




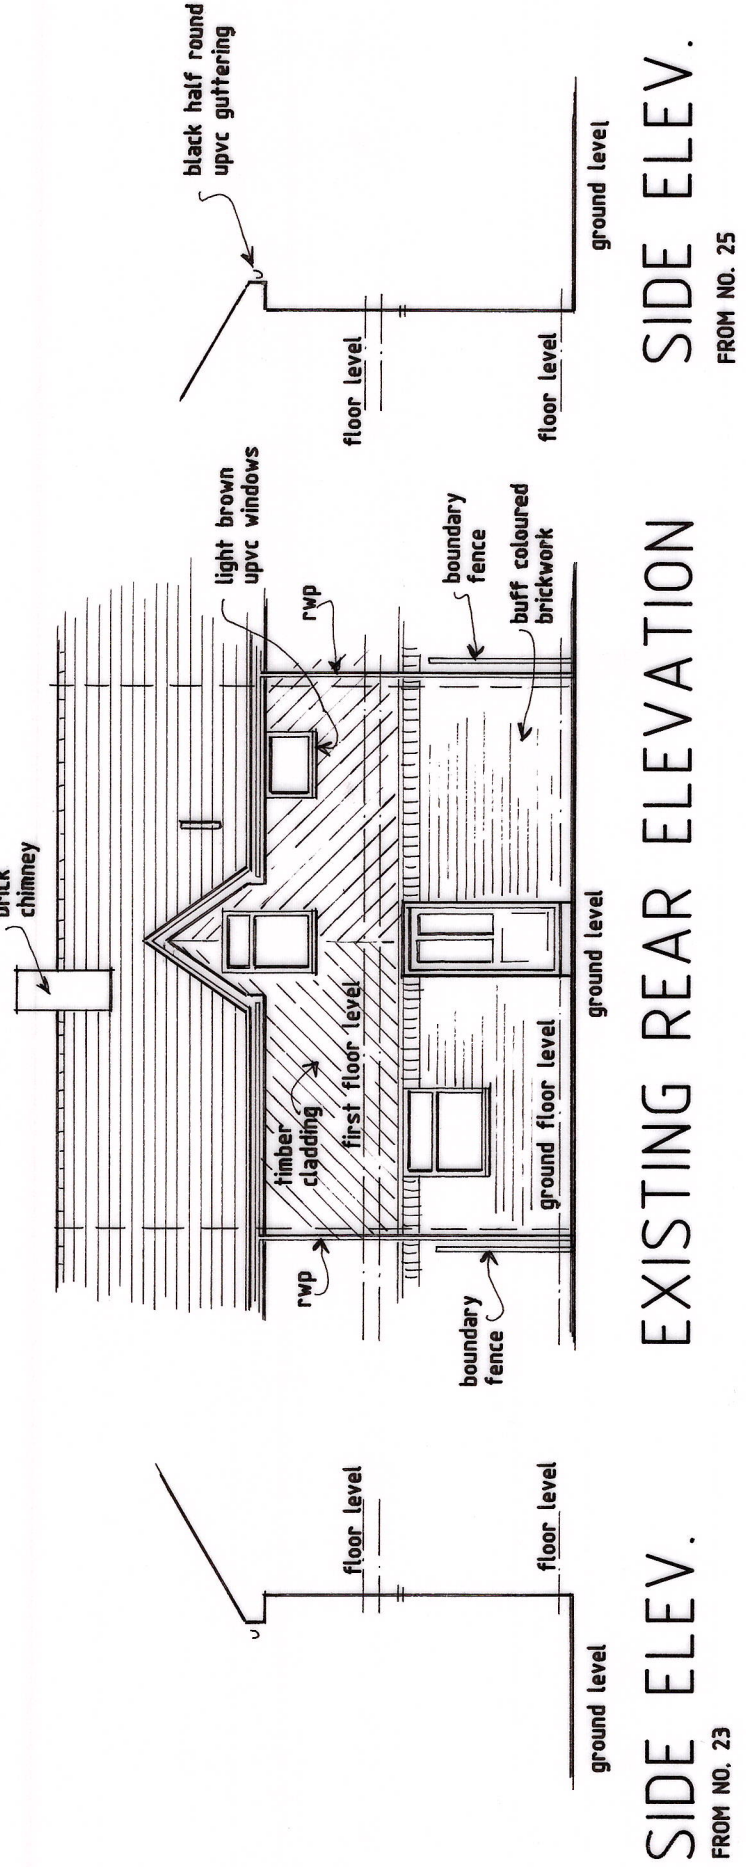


SIDE ELEV.
FROM NO. 23

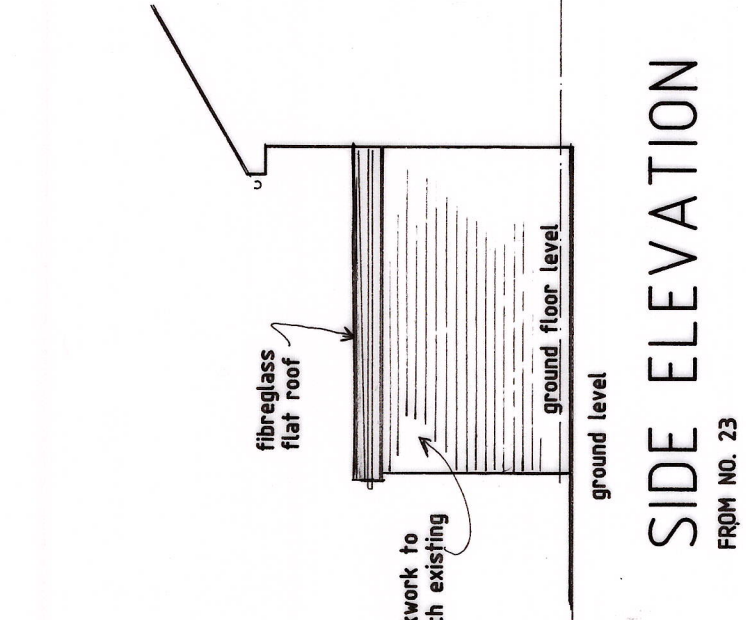


SIDE ELEVATION
FROM NO. 23

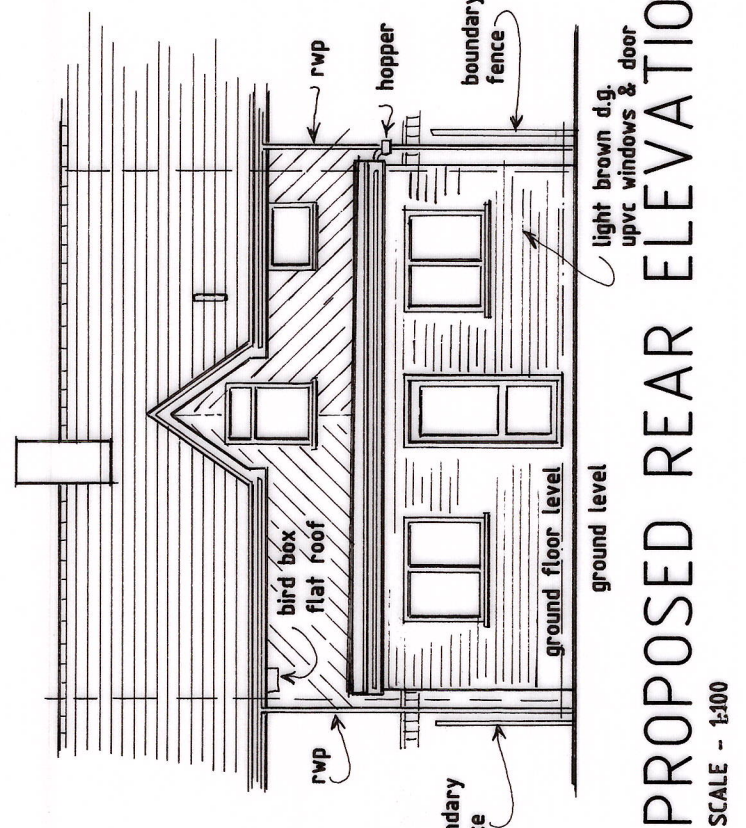


PROPOSED REAR ELEVATION
SCALE - 1:100

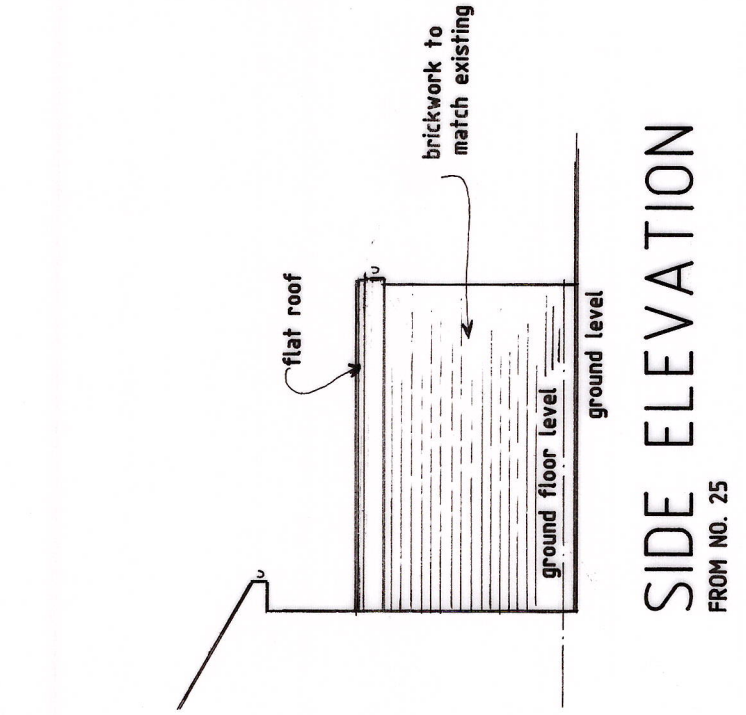


SIDE ELEVATION
FROM NO. 25

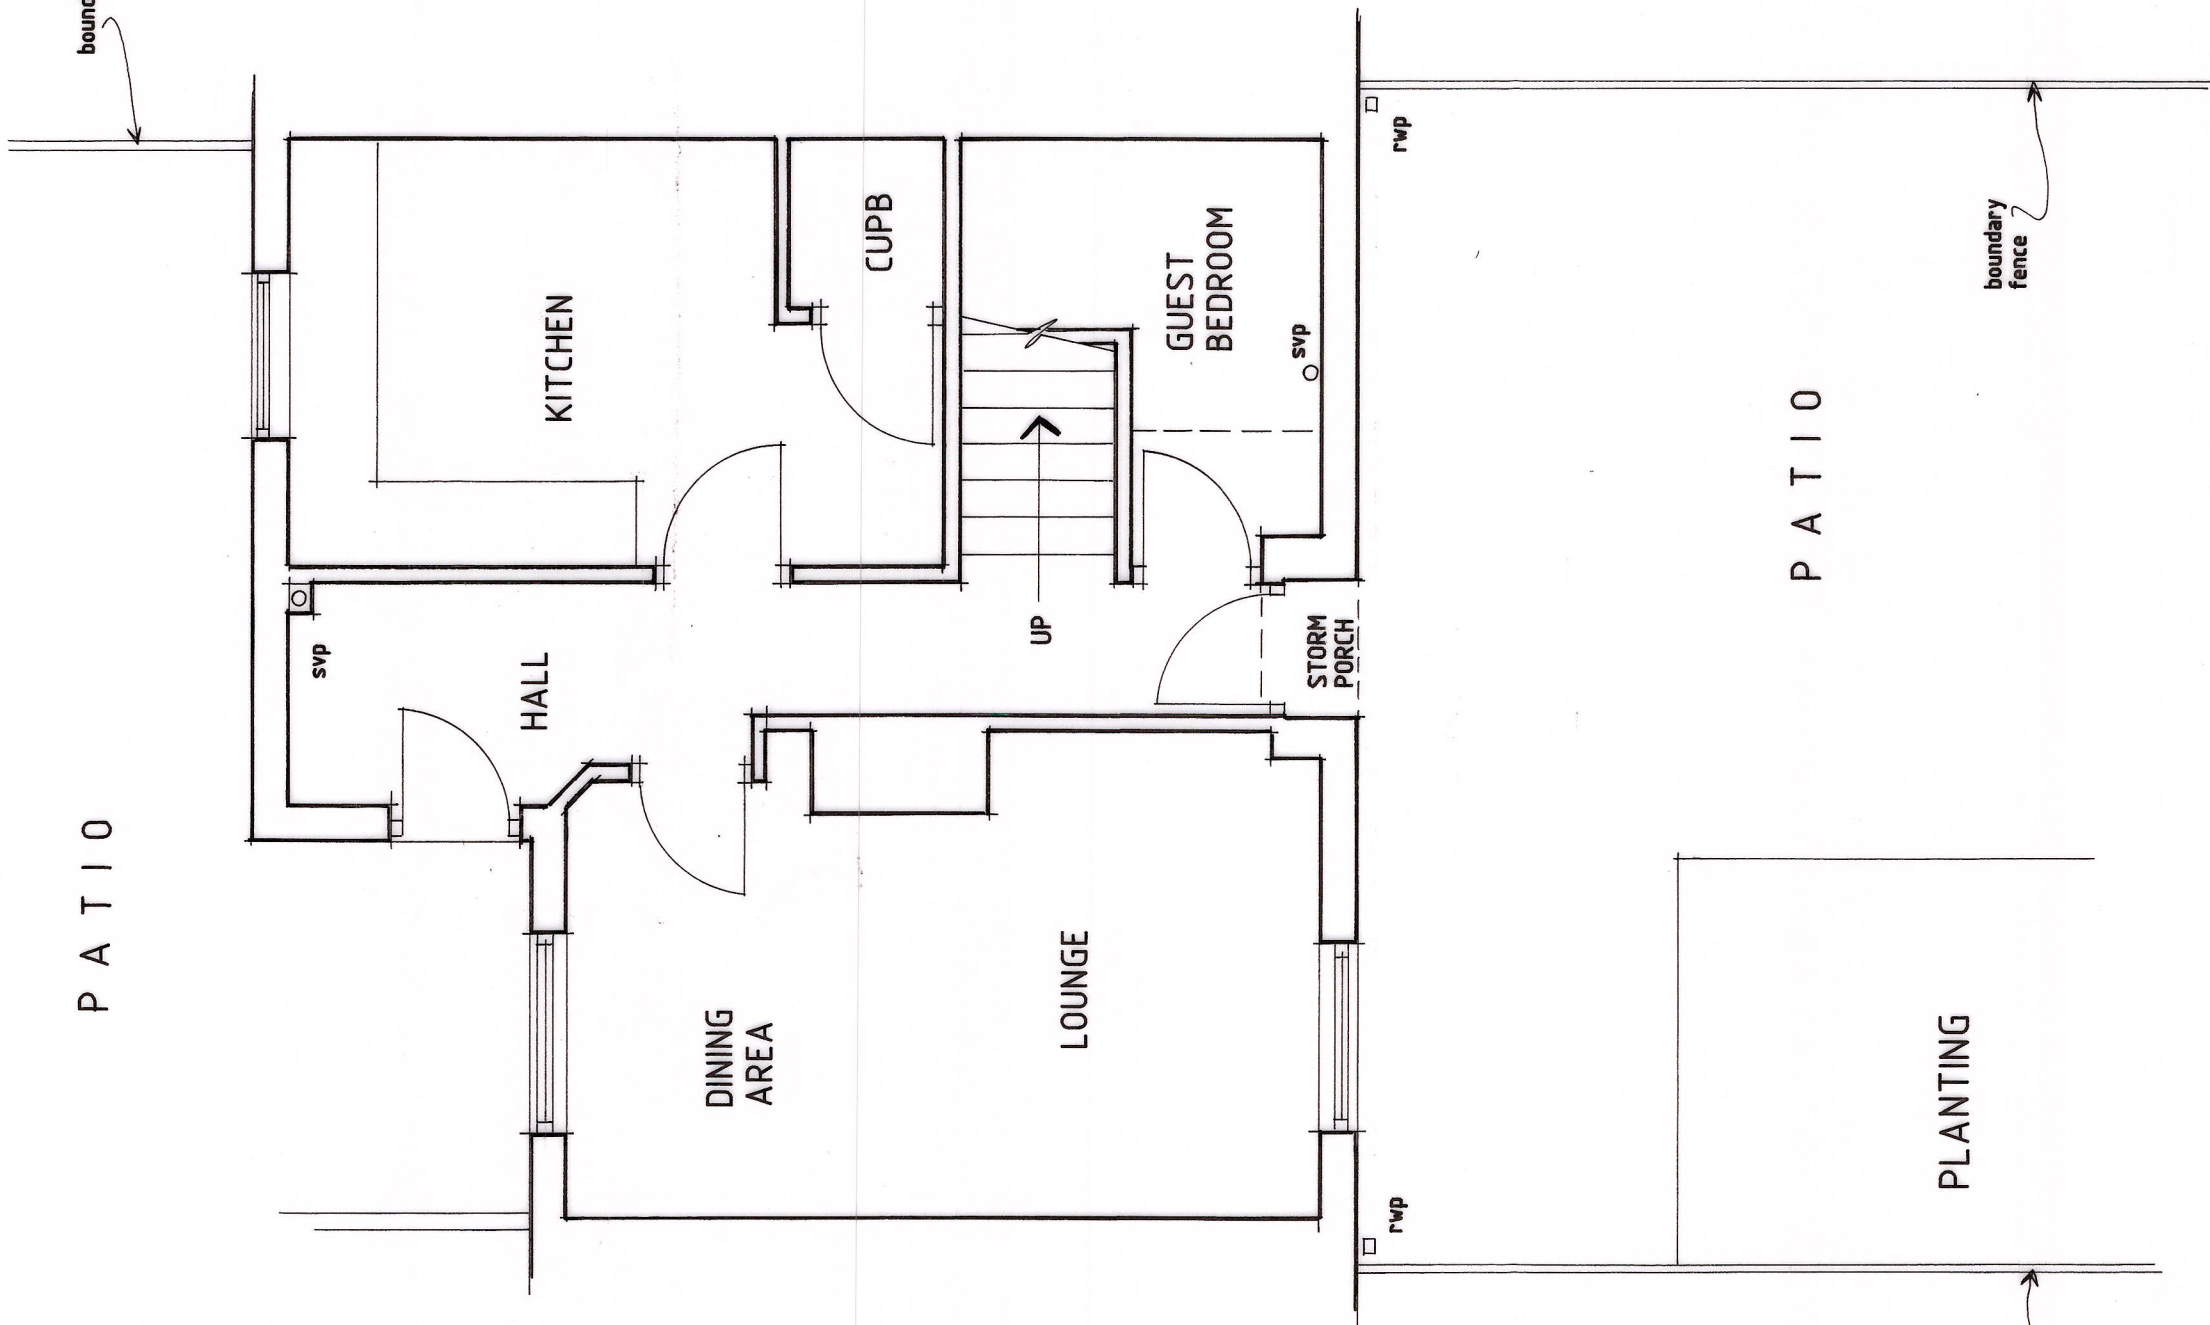

EXISTING GROUND FLOOR PLAN
SCALE-150

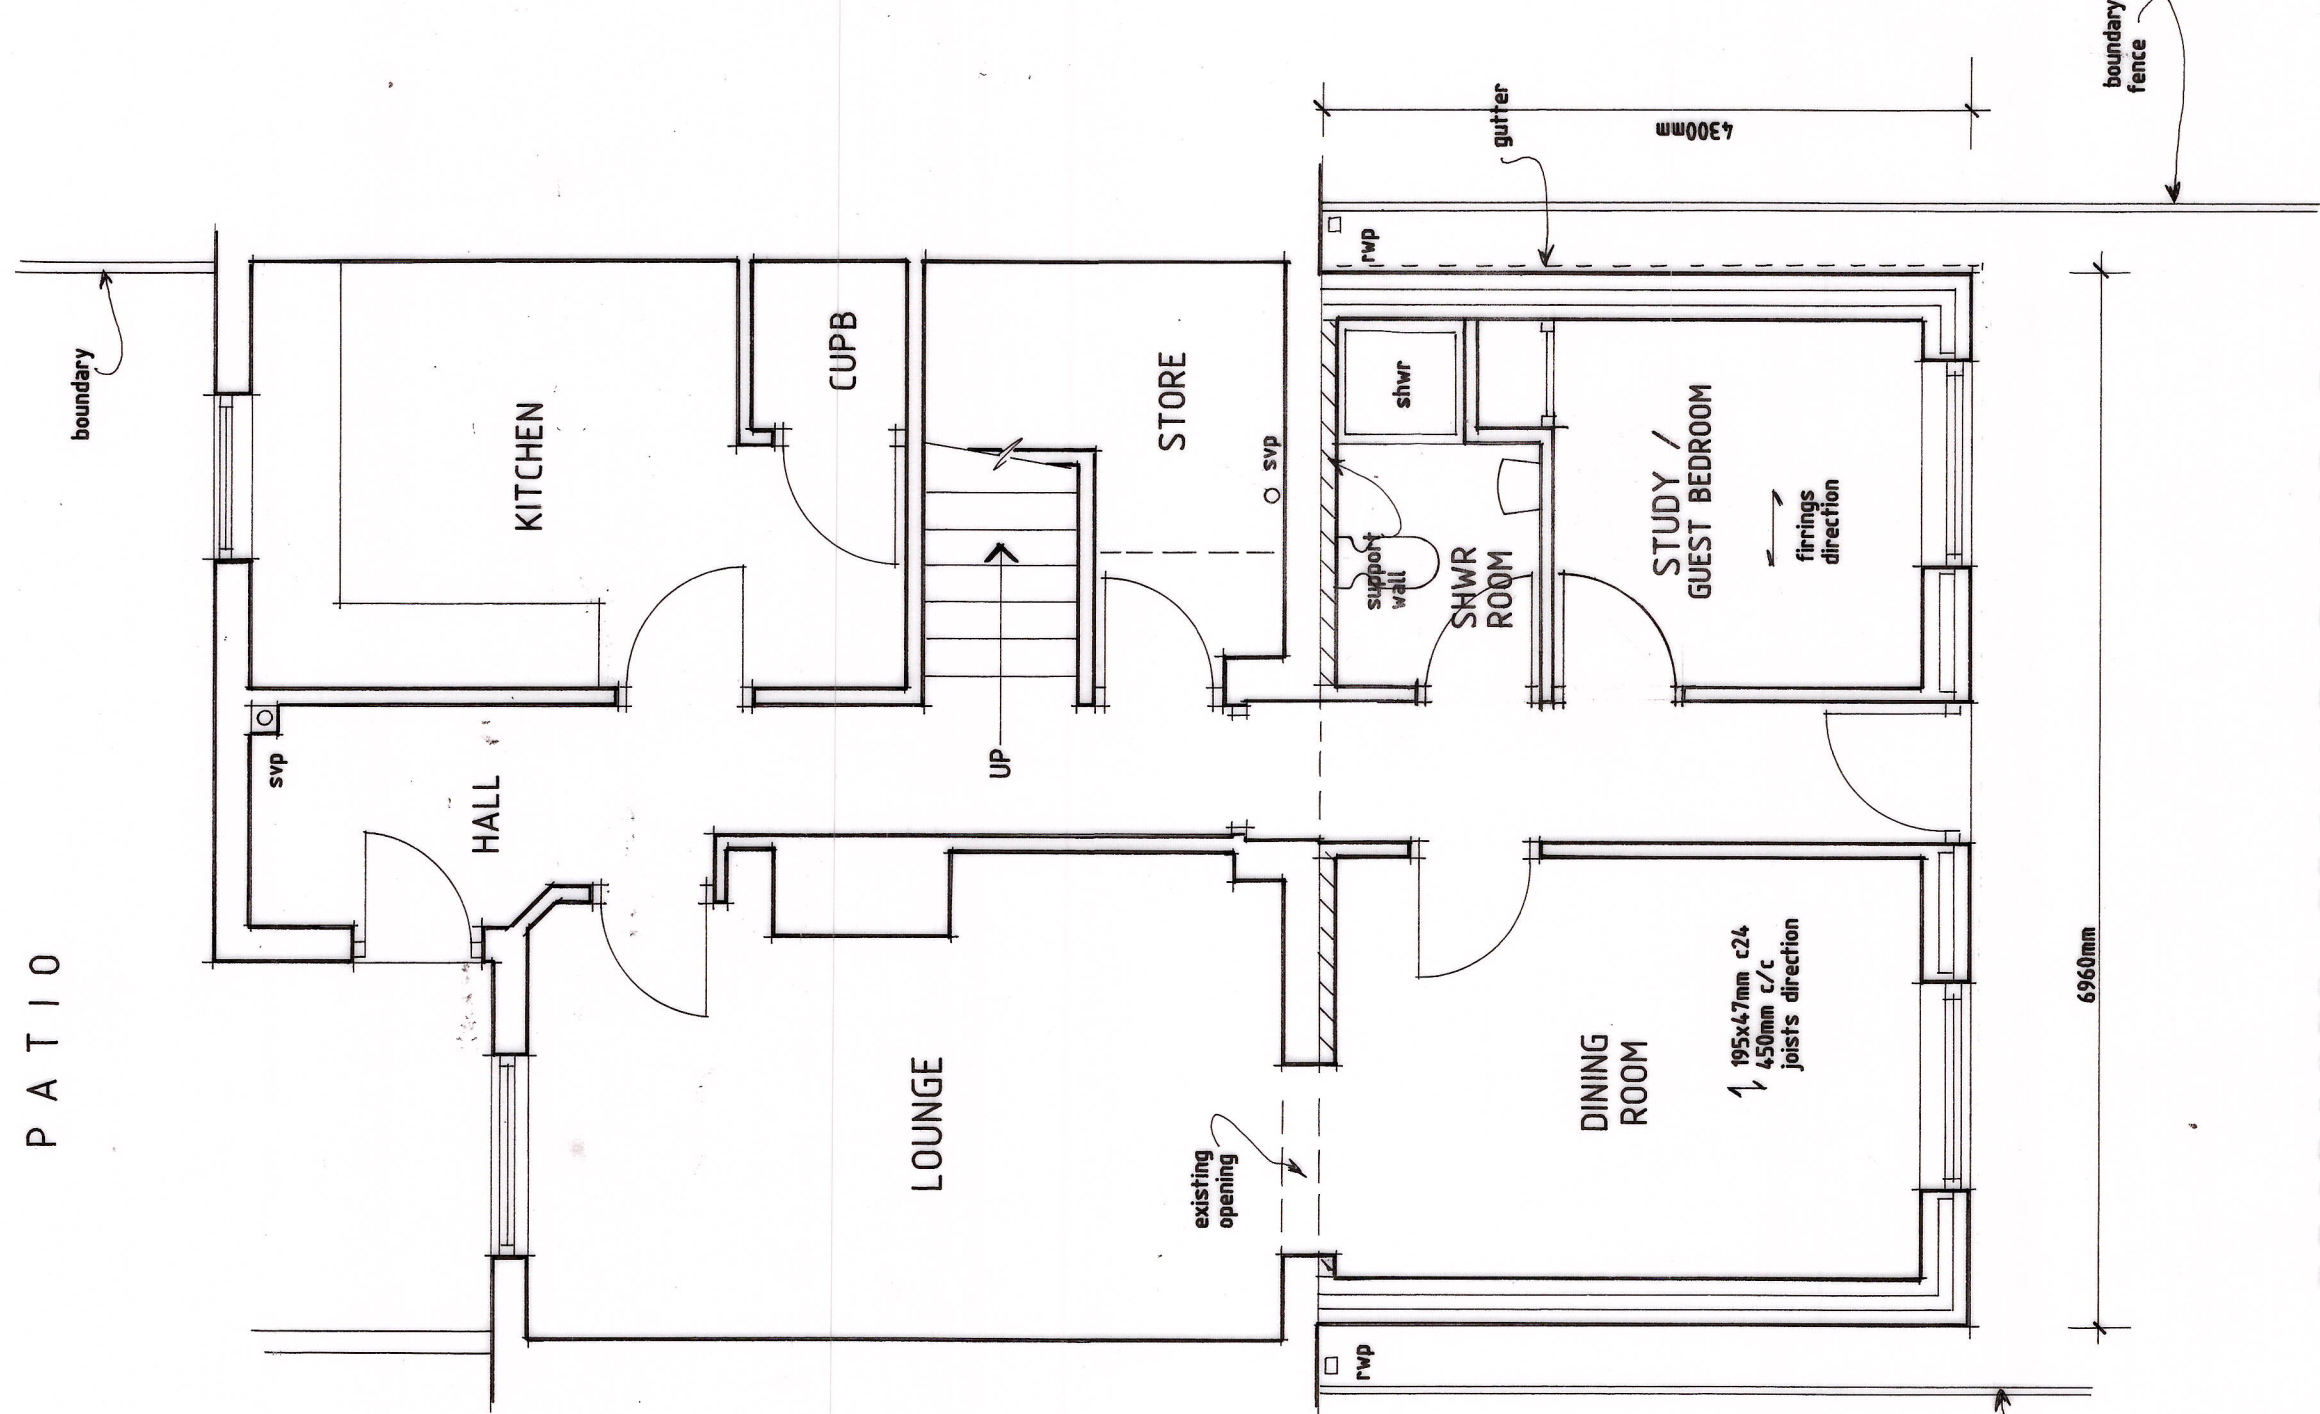

PROPOSED GROUND FLOOR PLAN
SCALE-150

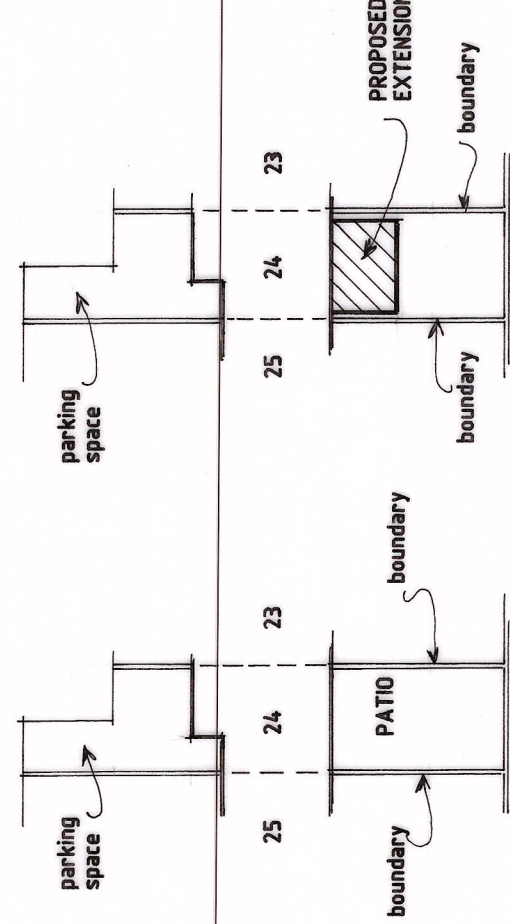

PROPOSED
SITE PLAN

EXISTING
SITE PLAN

SCALE - 1:500

Revisions		K.W. DORRINGTON MCRAT MCABE	
Ref	Date	ARCHITECTURAL ASSOCIATES	
		Tel:(01633) 857566	
		PROPOSED SINGLE STOREY EXTENSION	
		TO REAR OF -	
		24, ARTHUR CLOSE, NEWPORT,	
		SOUTH WALES. NP20 2NL.	
		EXISTING AND PROPOSED	
		date: SEPTEMBER 2025	
		scale: PLANS-1:50 & ELEVATIONS-1:100 AT A1	
		drawing number: KD2030/1	