


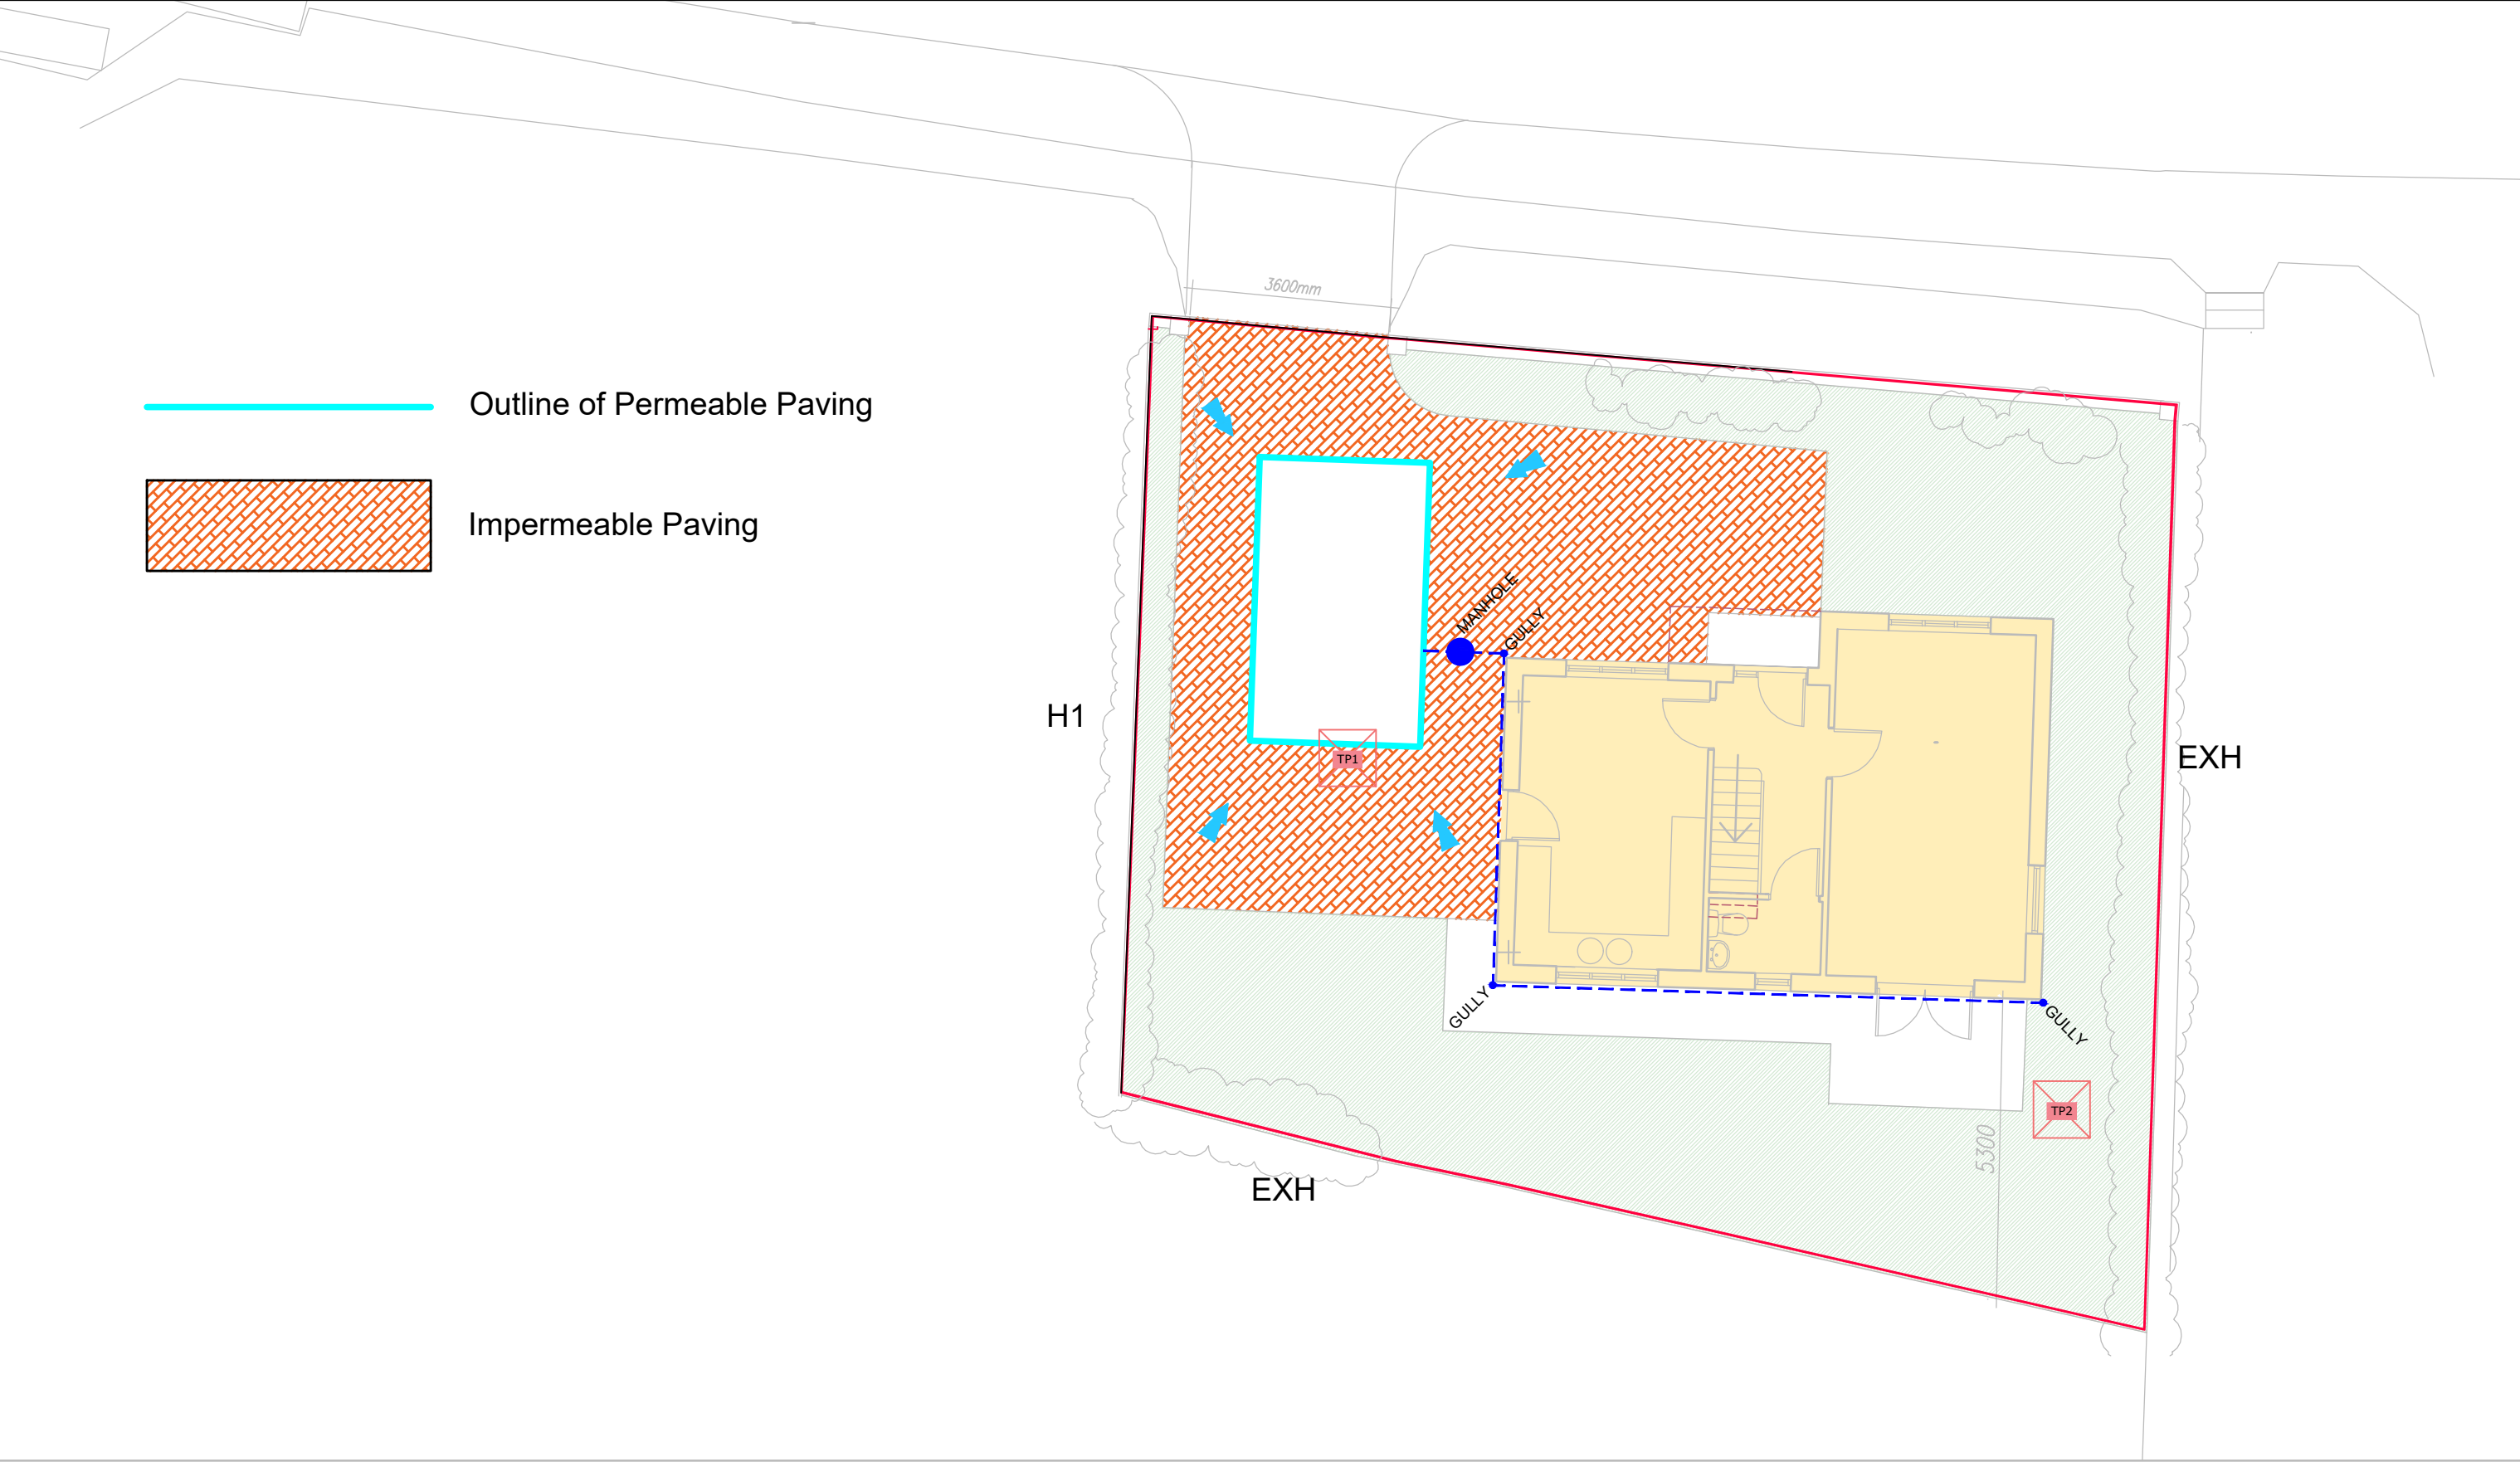

REV. By Date Description

 STEVE MORGAN ASSOCIATES CONSULTING ENGINEERS	9 Clytha Park Road Newport NP20 4PB tel: 01633 266244 fax: 01633 266275 e-mail: engineers@smalimited.co.uk Web: smalimited.co.uk	Client MR REESE	Project Description 19 THE UPLANDS, ROGERSTONE. (CONDITION 3) PERMEABLE PAVING PLAN	Drawn HG	Date 13/06/25	Scales NOT TO SCALE	Project Number 1248773
				Checked SM	Date 13/06/25	Drawing Number CIV-02	Rev. A